



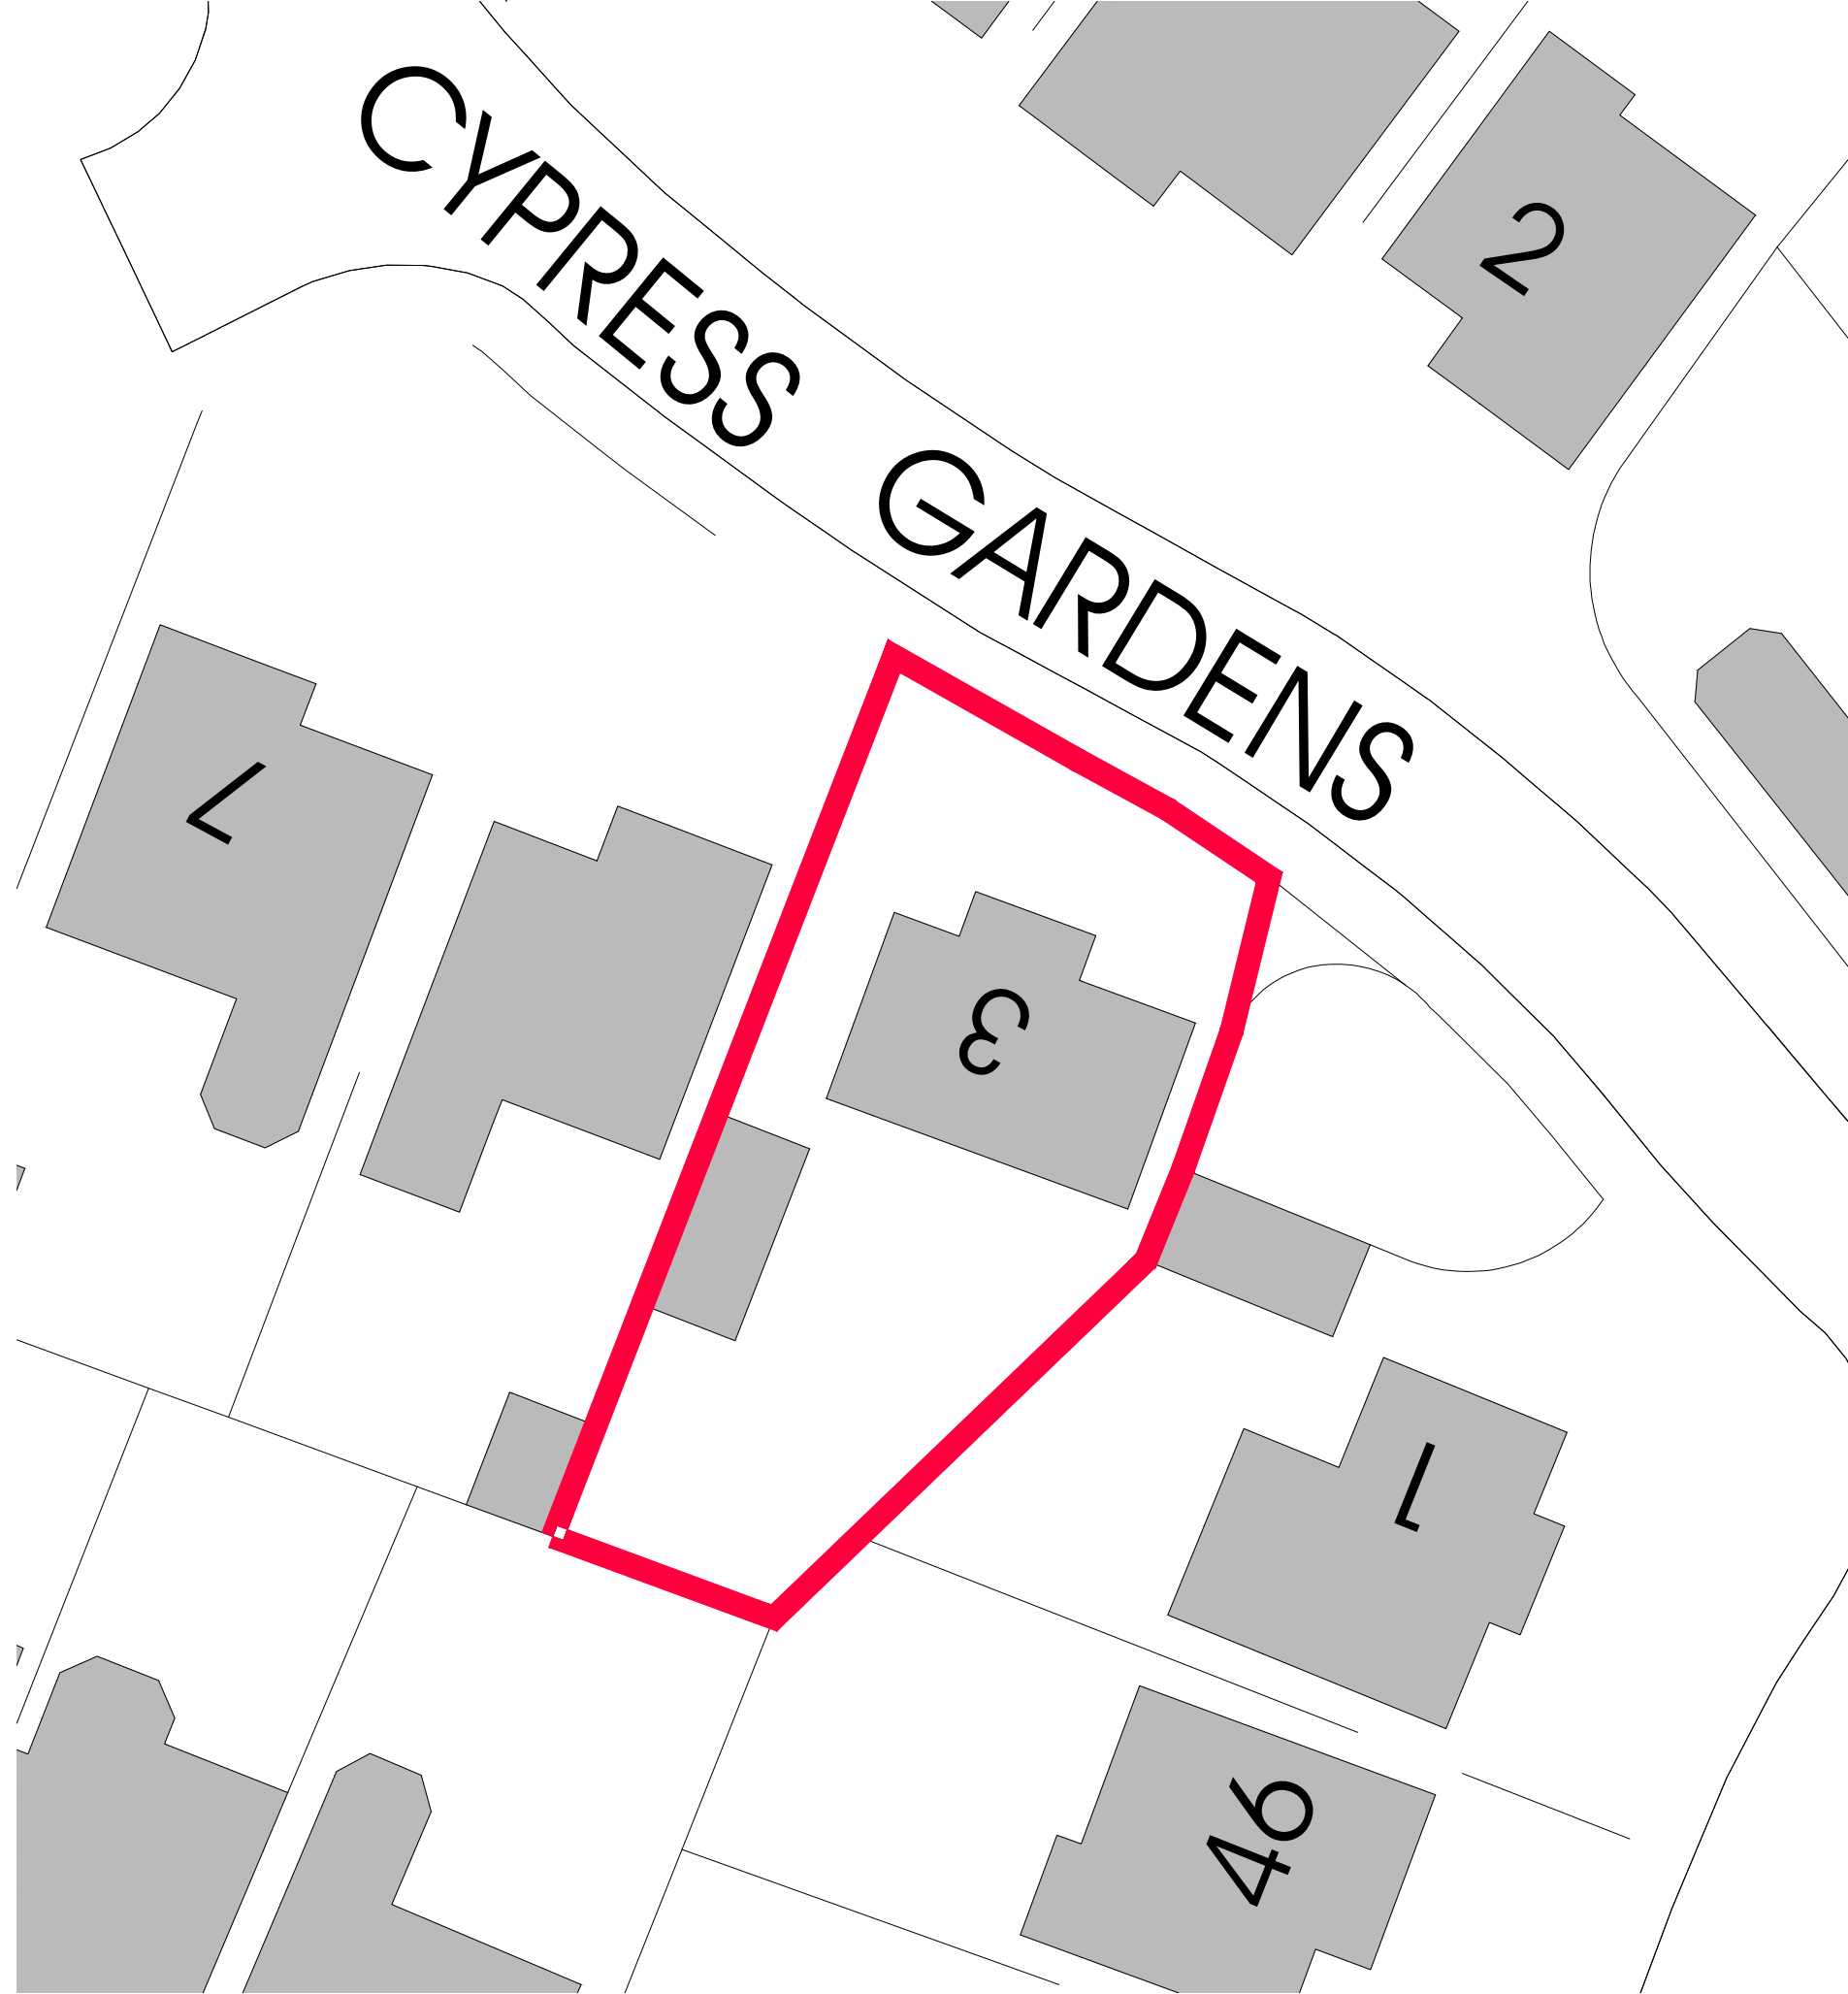

existing site plan
Scale: 1:200

All dimensions shall be verified by the contractor on site prior to work commencing.
Do not scale from this drawing. Only work to written dimensions.
This drawing is the property of pennine design and copyright is reserved by them. The drawing is not to be copied or disclosed by or to any unauthorised persons without prior written consent.

 

proposed extensions and alterations 3 cypress gardens, firgrove, rochdale

SUBJECT
existing site plan

DRAWN dph
DATE july 2021
SCALE 1:200 @ A3

pennine
design
12 lime grove
lancashire
telephone:
littleborough
ol15 8rp
07734 263404

DWG No.
02