


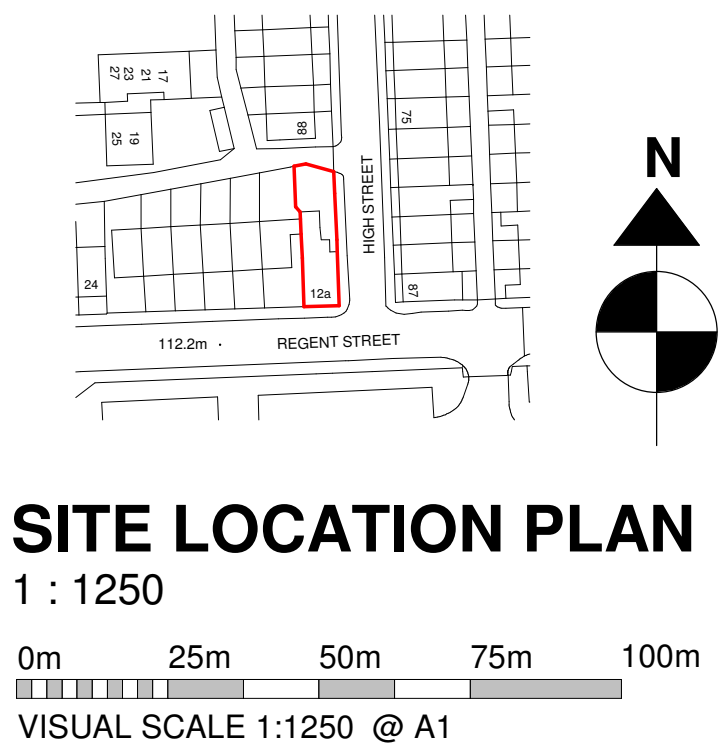

SITE LOCATION PLAN
1 : 1250



EXISTING SITE PLAN
1 : 500



PROPOSED SITE PLAN
1 : 500

The copyright of this drawing is vested with Studio FRI and must not be copied or reproduced without the consent of the company.				Client: ARSHAD MAHMOOD			STUDIO FRI ARCHITECTURE & PLANNING SURVEYING INTERIOR DESIGN 3D VISUALISATION BIM SERVICES 07794580995 info@studiofri.co.uk www.studiofri.co.uk North West				
				Project: 12A REGENT STREET, HEYWOOD OL10 3BX							
				Drawing Title: SITE LOCATION / EXISTING SITE / PROPOSED SITE PLANS			Drawing No. 24-010.1			Revision	
				Drawing Status: PLANNING			Drawn II	Checked II	Paper Size A1	Scale As indicated	Date 05.04.24
	Rev.	Description	Date	Drw.	Chk.						