



EXISTING ELEVATIONS

SEE LOCATION PLAN FOR EXISTING HOUSE POSITION

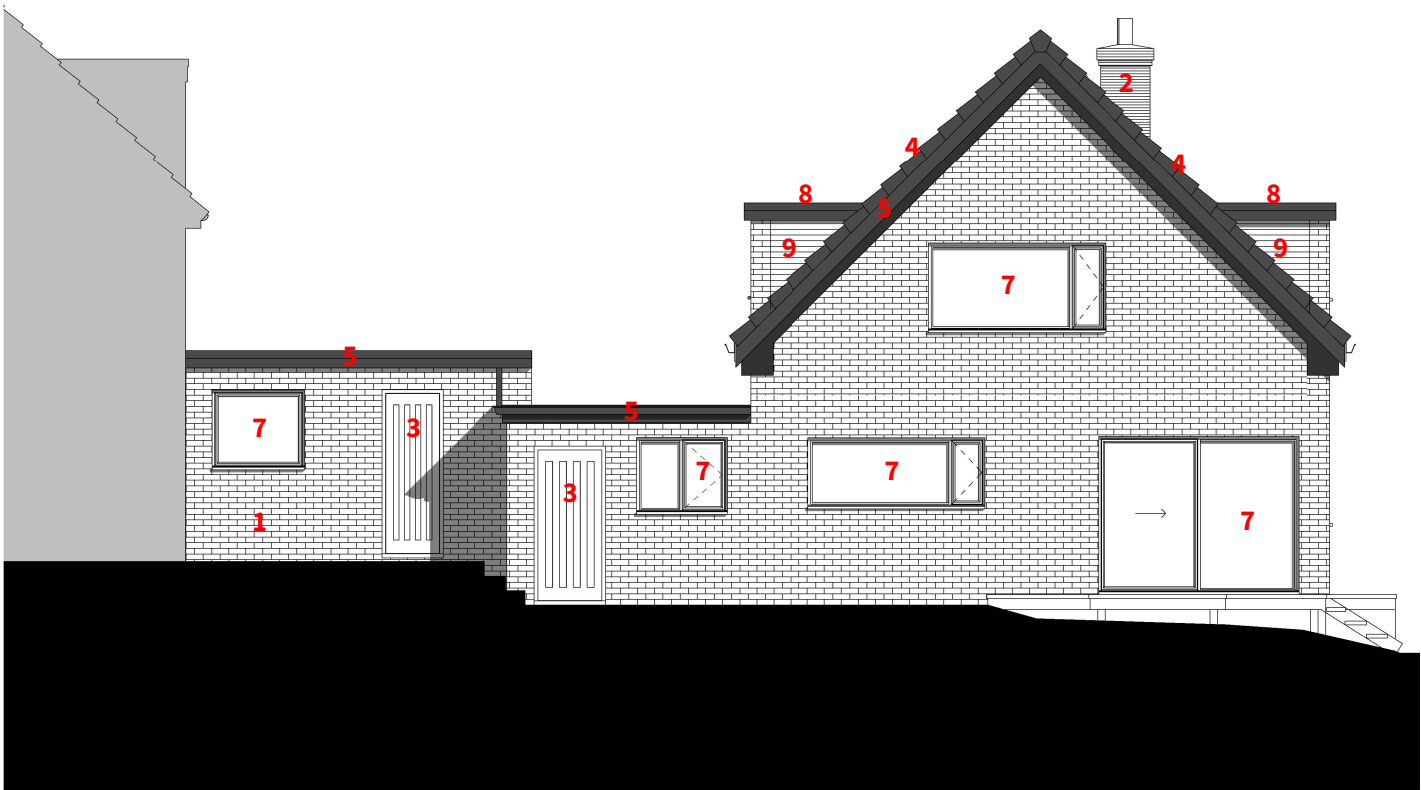

Existing Front Elevation
1:50 / A1 + 1:100 / A3

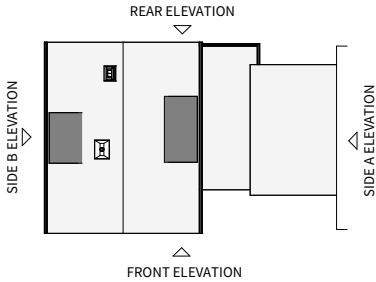

Existing Rear Elevation
1:50 / A1 + 1:100 / A3

EXISTING MATERIAL LEGEND:

- 1. Red Brick Wall
- 2. Red Brick Chimney
- 3. Wooden Fence
- 4. Concrete Tile Roof
- 5. uPVC Fascia & Bargeboard
- 6. Black Painted Drain Pipe and Gutter
- 7. uPVC Doors & Windows & Roof Lights
- 8. GRP Flat Roof
- 9. Timber Cladding
- 10. Adjacent Property
- 11. Party Wall
- 12. Composite Door
- 13. Garage Door
- 14. Metal Gate
- 15. Timber Fence

PLANNING

IMPORTANT NOTES: This drawing is intended solely for the use of Material Studio Architects (Company No. 12071636) for information and presentation purposes only and may contain confidential and commercially sensitive information. Any review, re-transmission, disclosure, copying or modification of it is strictly forbidden. All trademarks, branding and copyright© can not be used by anyone without the express written permission of the company. Use of this or any other drawing signifies consent to any interception we might lawfully carry out to prevent abuse of these facilities. This drawing with or without terms are considered subject to contract and is sent without prejudice. To be read in conjunction with any relevant Structural Engineer's drawings and any other consultant information. DO NOT SCALE from drawing, work to figured dimensions only. All dimensions to be checked by Contractor/Fabricator prior to construction, report all discrepancies to the Design Team. Any existing dimensions noted on the drawing are to be checked by the Contractor prior to commencement of the works.		
A	Elevation note updated	02/07/24
REV	DESCRIPTION	DATE
CLIENT		Mr & Mrs Smith
PROJECT		The Corner House
ADDRESS		30 Harridge Ave, Rochdale, OL12 7HN
DRAWING TITLE		Existing Front + Rear Elevations
SCALE @ A1	As indicated	DATE 13/11/23
DRAWING NO.	LP2308_3_110	REV A
material studio architects Tel: 0161 531 6203 / Web: www.materialstudio.co.uk / Address: M1 2WQ		

