

Plot: 1	
Area Schedule	
	Metric
GIA	89.5 m ²
Bedroom 1	4450 x 2813
Bedroom 2	3075 x 4435
Bedroom 3	2150 x 3470

NB: All dimensions shown are the lingest or widest in each room

5	22.11.24	PN	Drawing revised following Planning Officer comments
4	22.11.24	ED	Drawing revised following comments from LPA - bedroom min size 7.5m2 and 2.15m wide
3	19.11.24	ED	Drawing revised following comments from LPA
2	11.10.24	PN	Brick Projections Revised
1	23.09.24	ED	Drawing revised following comments from Urban Design Officer
Rev	Date	Int	Description

btp

ARCHITECTS

RIBA

Chartered Practice

CLIENT:

Built Development

PROJECT:

Bury Old Road, Heywood

DESCRIPTION:

3B4P House T3 Proposed Floor Plans

PURPOSE OF ISSUE:

Planning


DRAWN BY:	CHECKED	DATE:	SCALE @ A2:
ED	VJS	28.06.24	1 : 50

JOB NO:	STATUS CODE:	DRAWING NO:	REV
4299	S2	122	5


FILE IDENTIFIER:

BR-BTP-05-ZZ-DR-A-4299_122.5


Elizabeth House 486 Didsbury Road Heaton Mersey Stockport SK4 3BS
0161 443 1221 info@bernardtaylor.co.uk www.btparchitects.co.uk

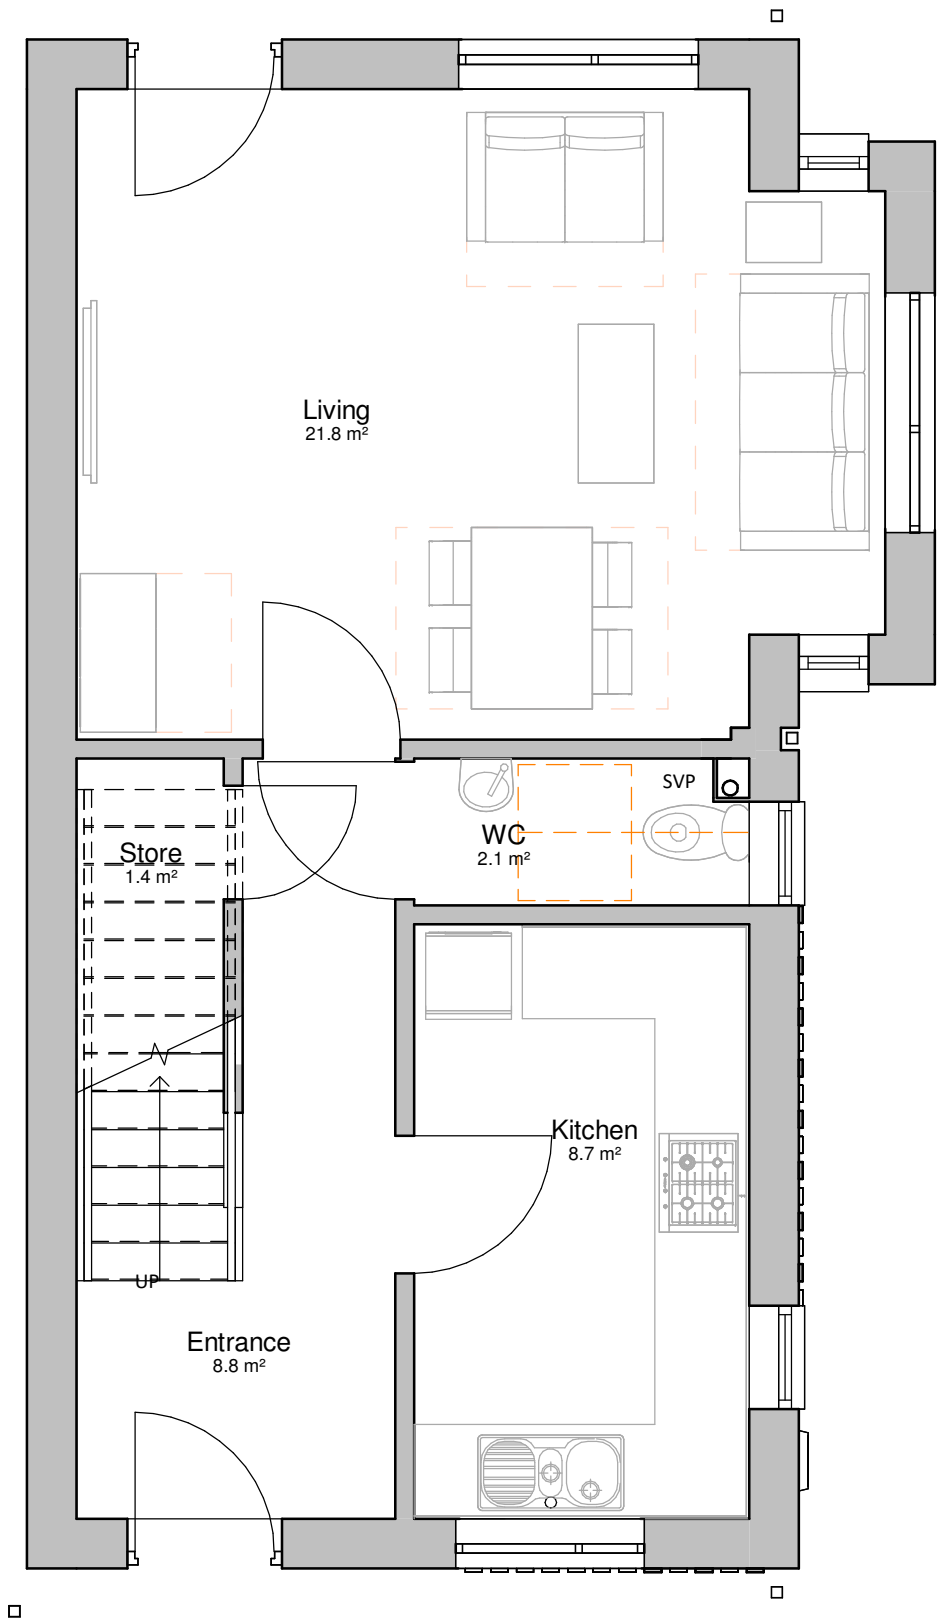

00 Ground Floor Plan
1 : 50

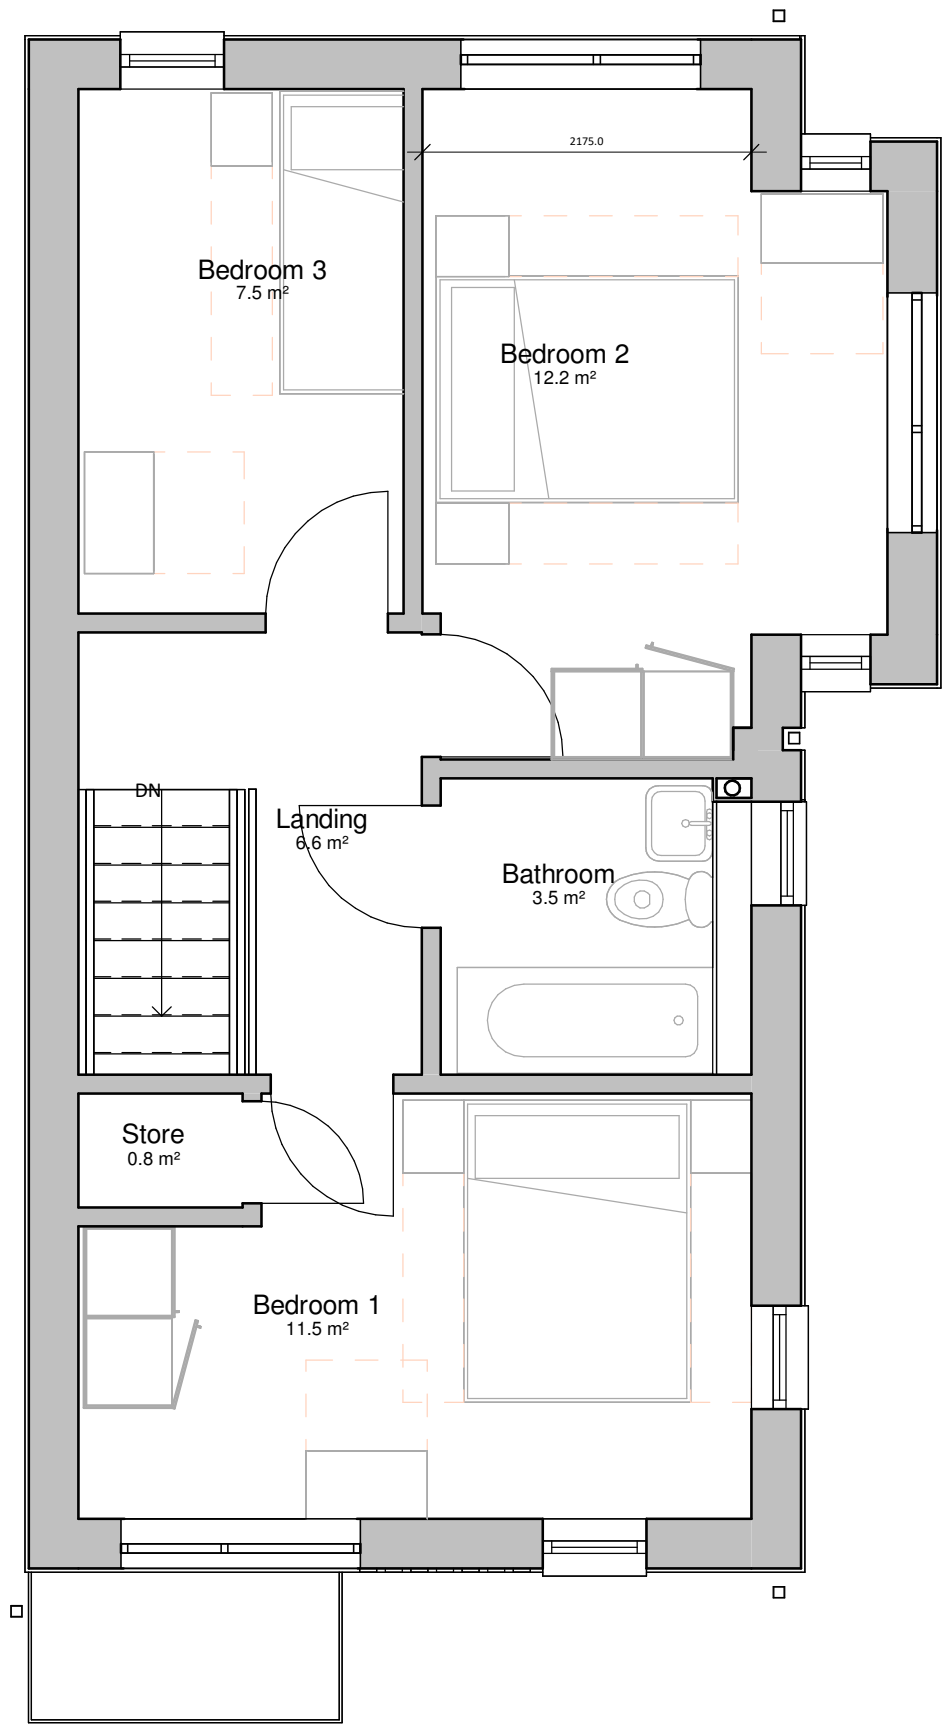

01 First Floor Plan
1 : 50

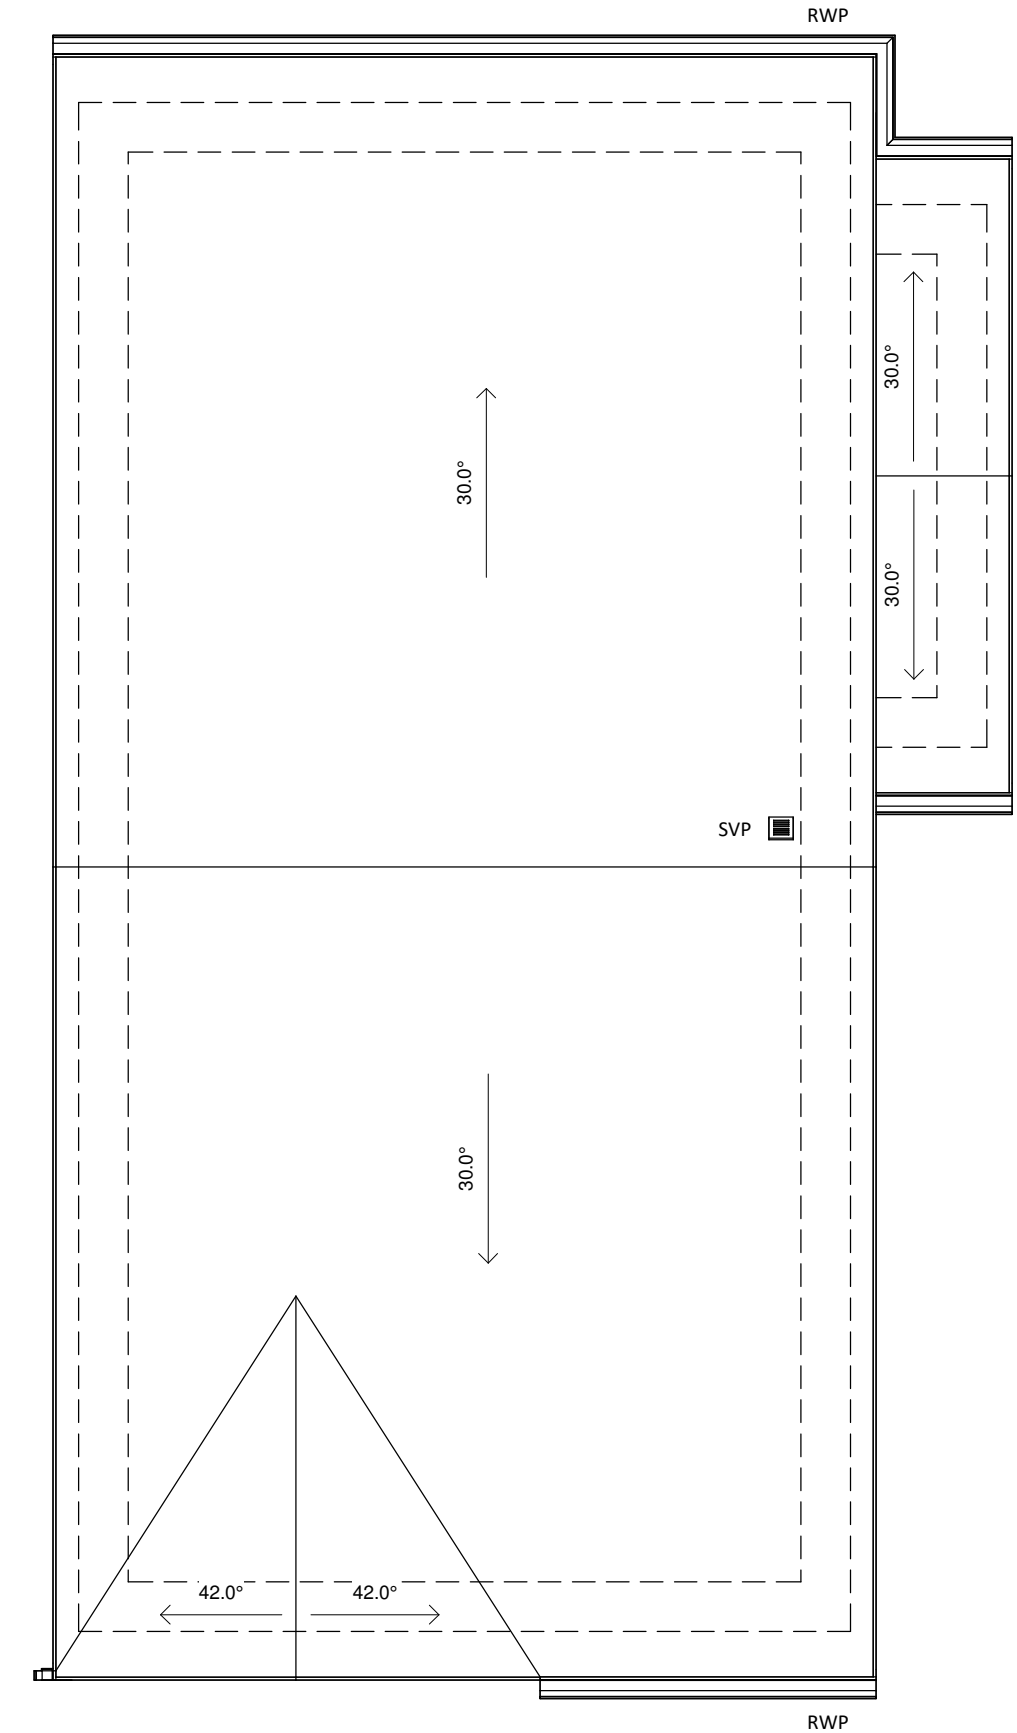

02 Roof Plan
1 : 50

