




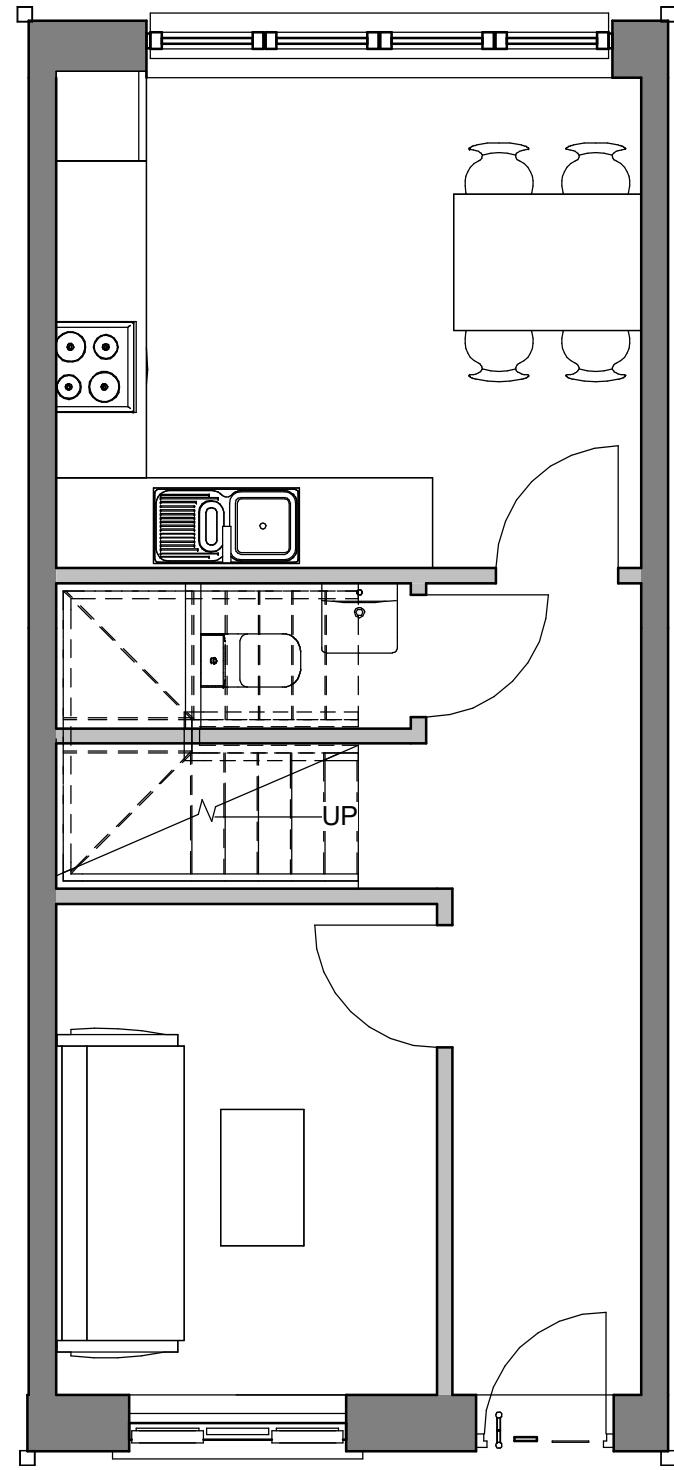


00 - GF Plan
1 : 50

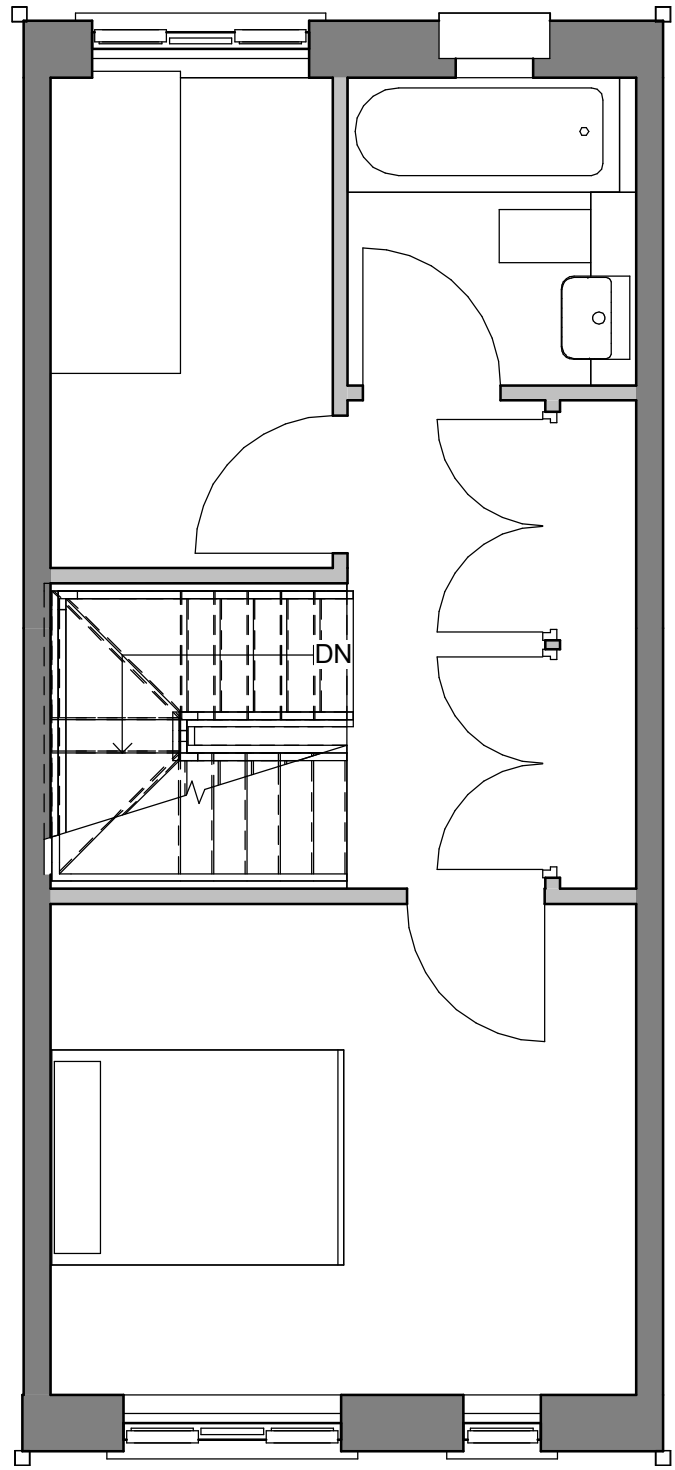


01 - First Floor Plan
1 : 50

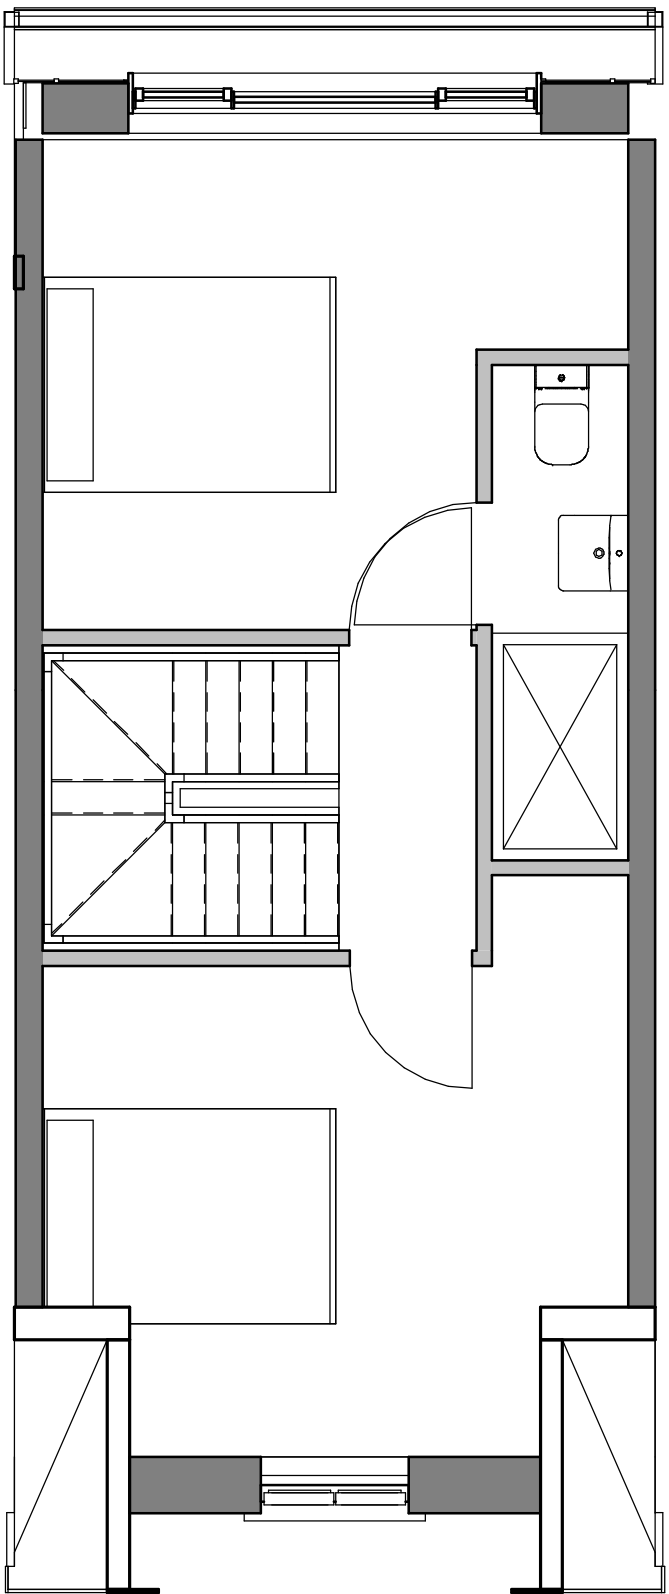


02 - Second Floor Plan
1 : 50

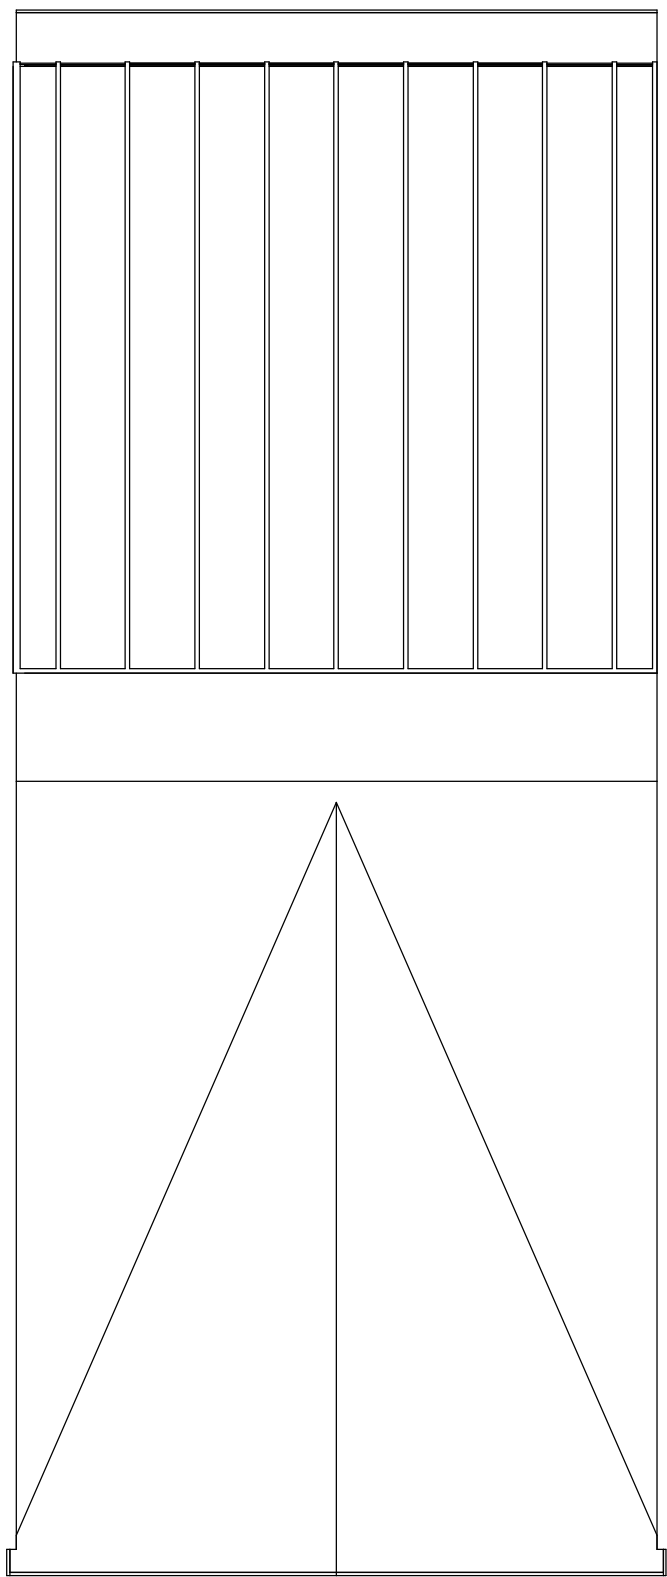


03 - Roof Plan
1 : 50

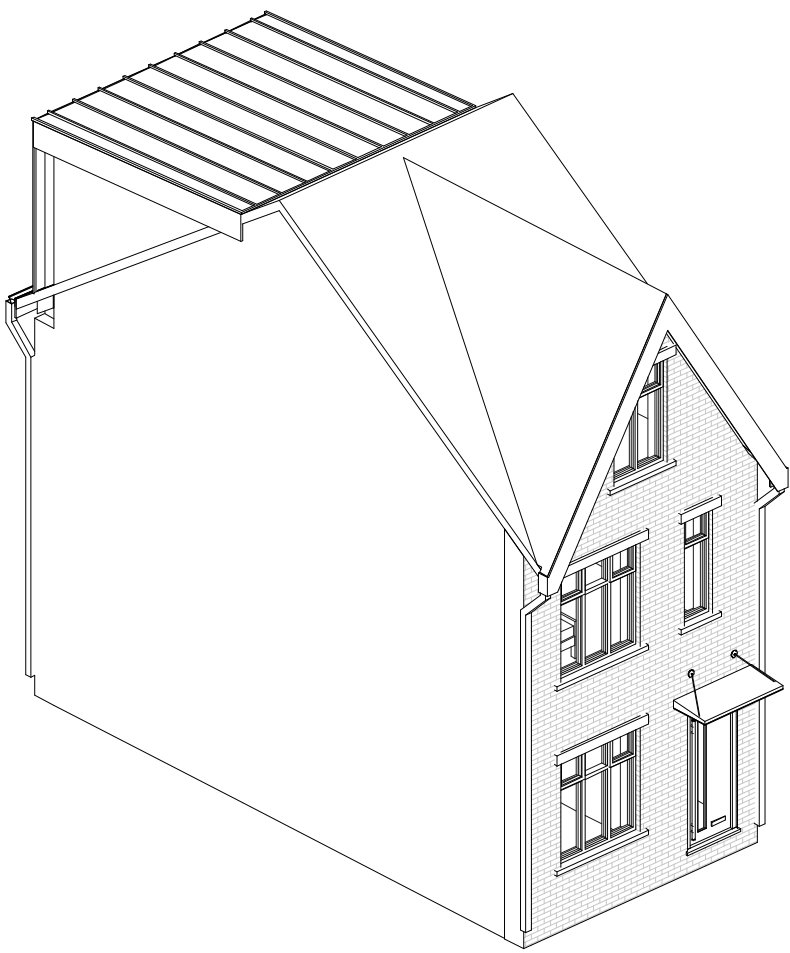

Isometric

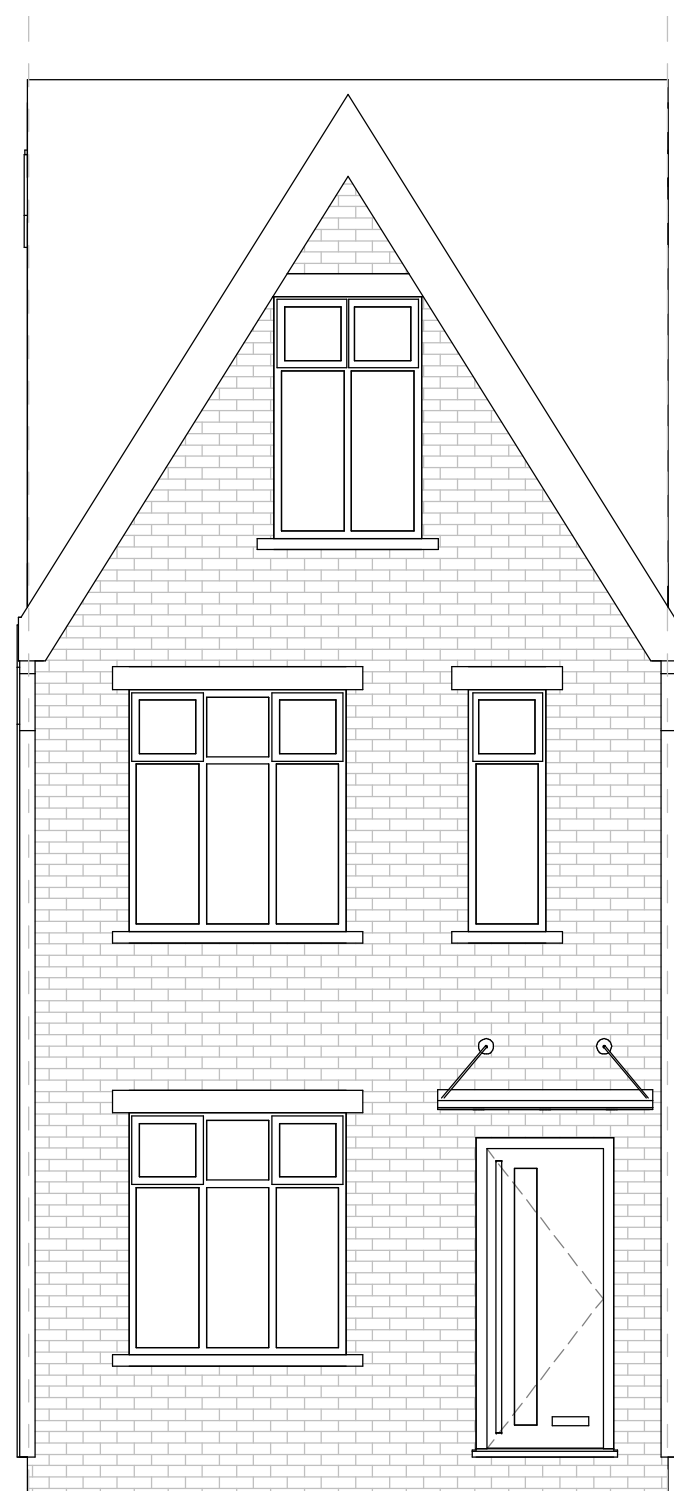

Front Elevation
1 : 50

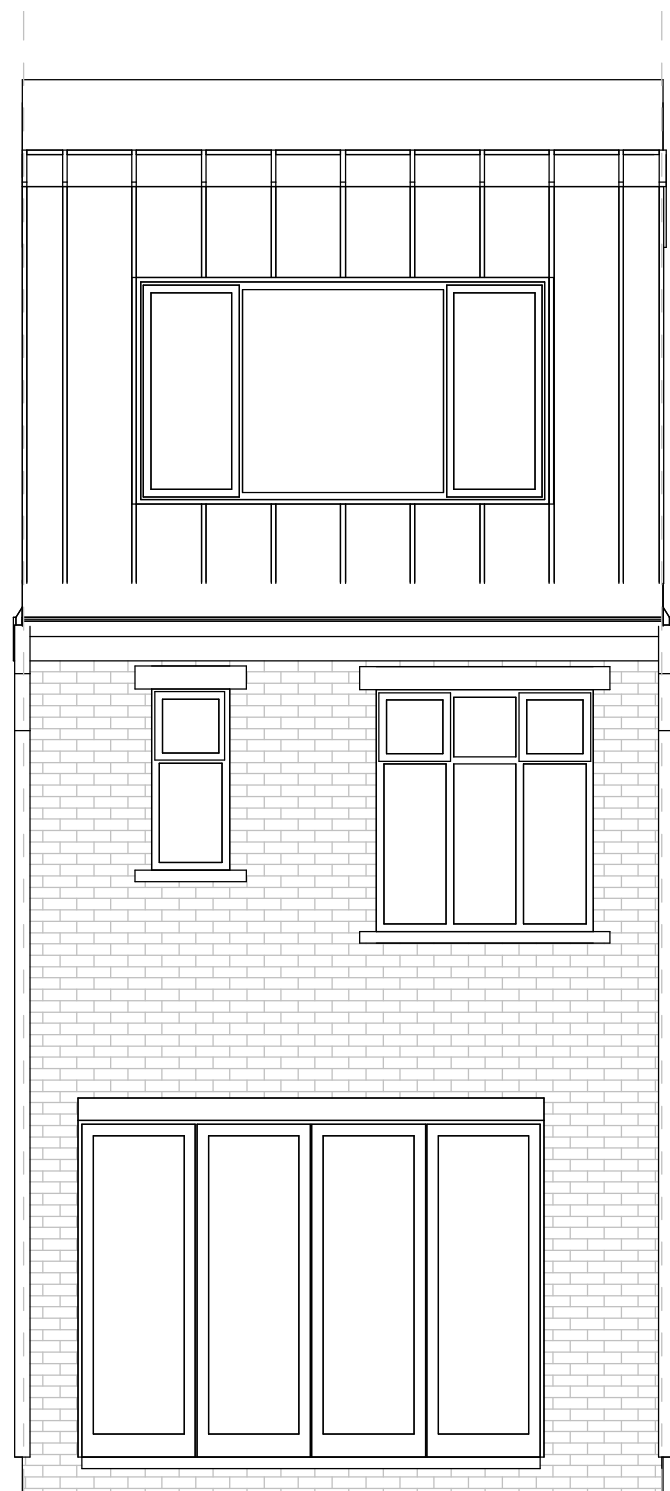

Rear Elevation
1 : 50



IW DESIGN

Architectural Design . Surveying Services

Tel:- 0161 - 903 - 9423
Mo:- 07786240766
iwdesignservices@virginmedia.com

Project: **West Street, Rochdale**

Title: **Unit Type
(Mew Middle Unit)**

Drawn:

Scale: **As Noted**

Date: **19/11/2024**

Dwg. No. **00210**

