

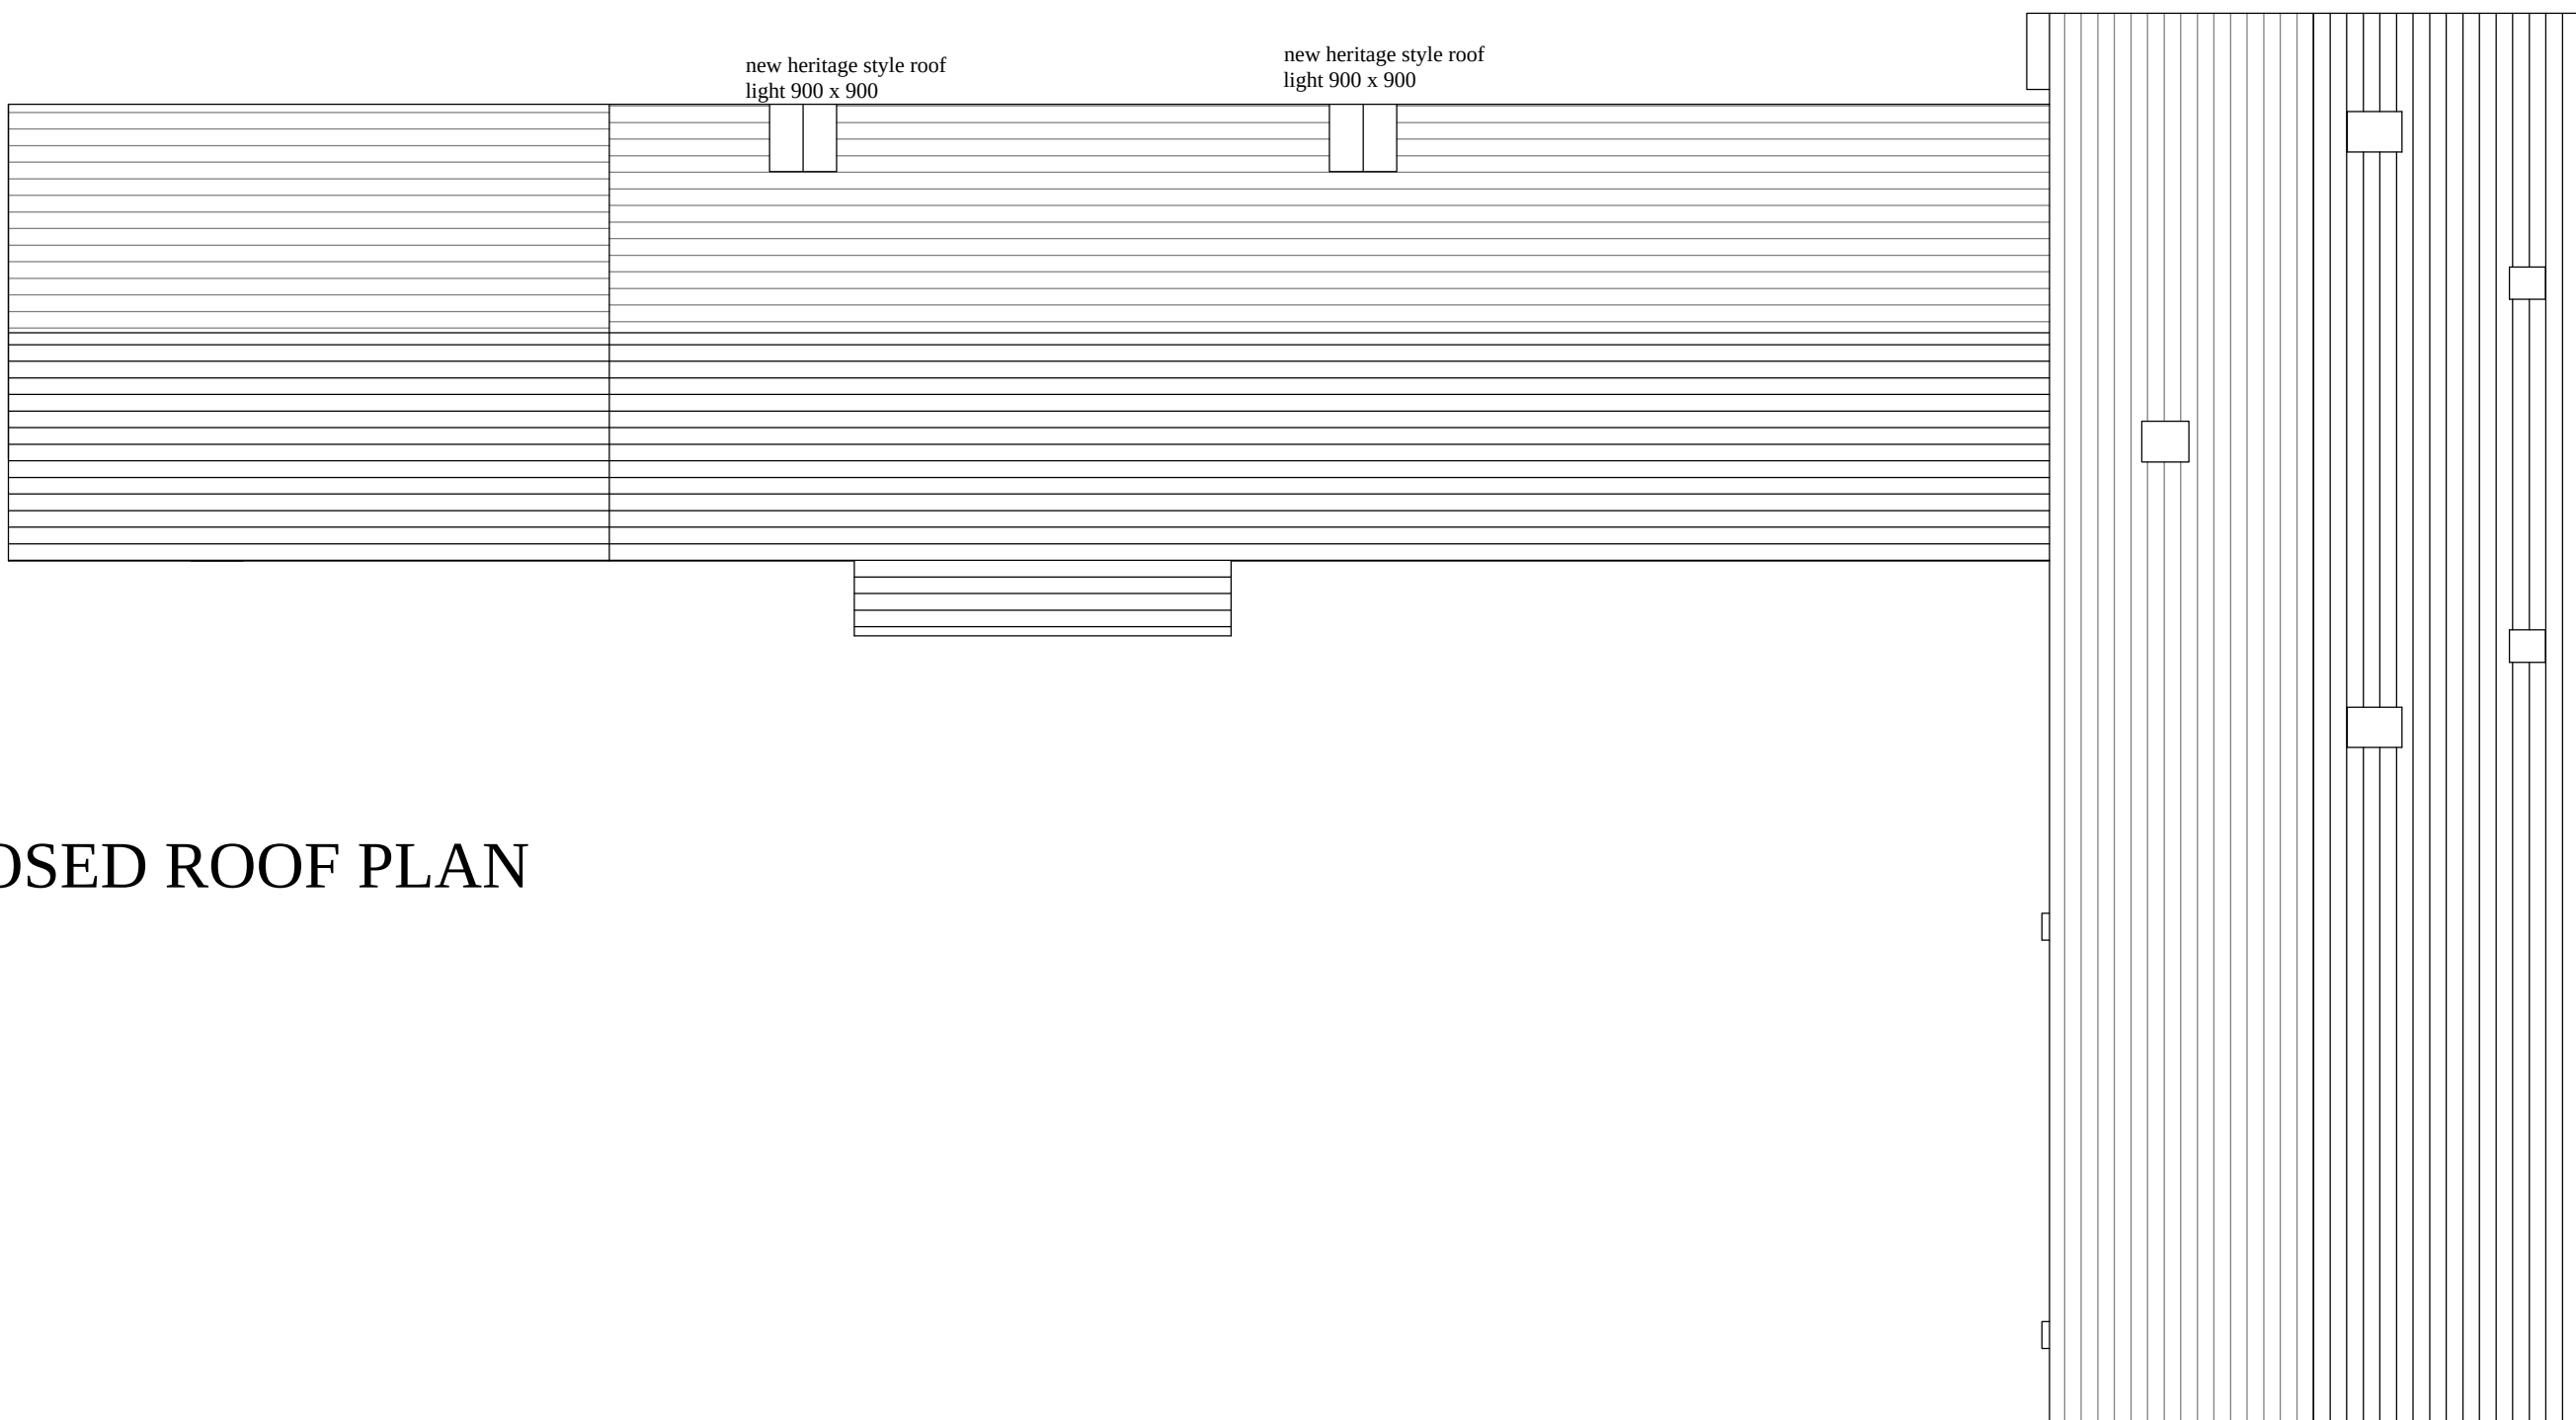


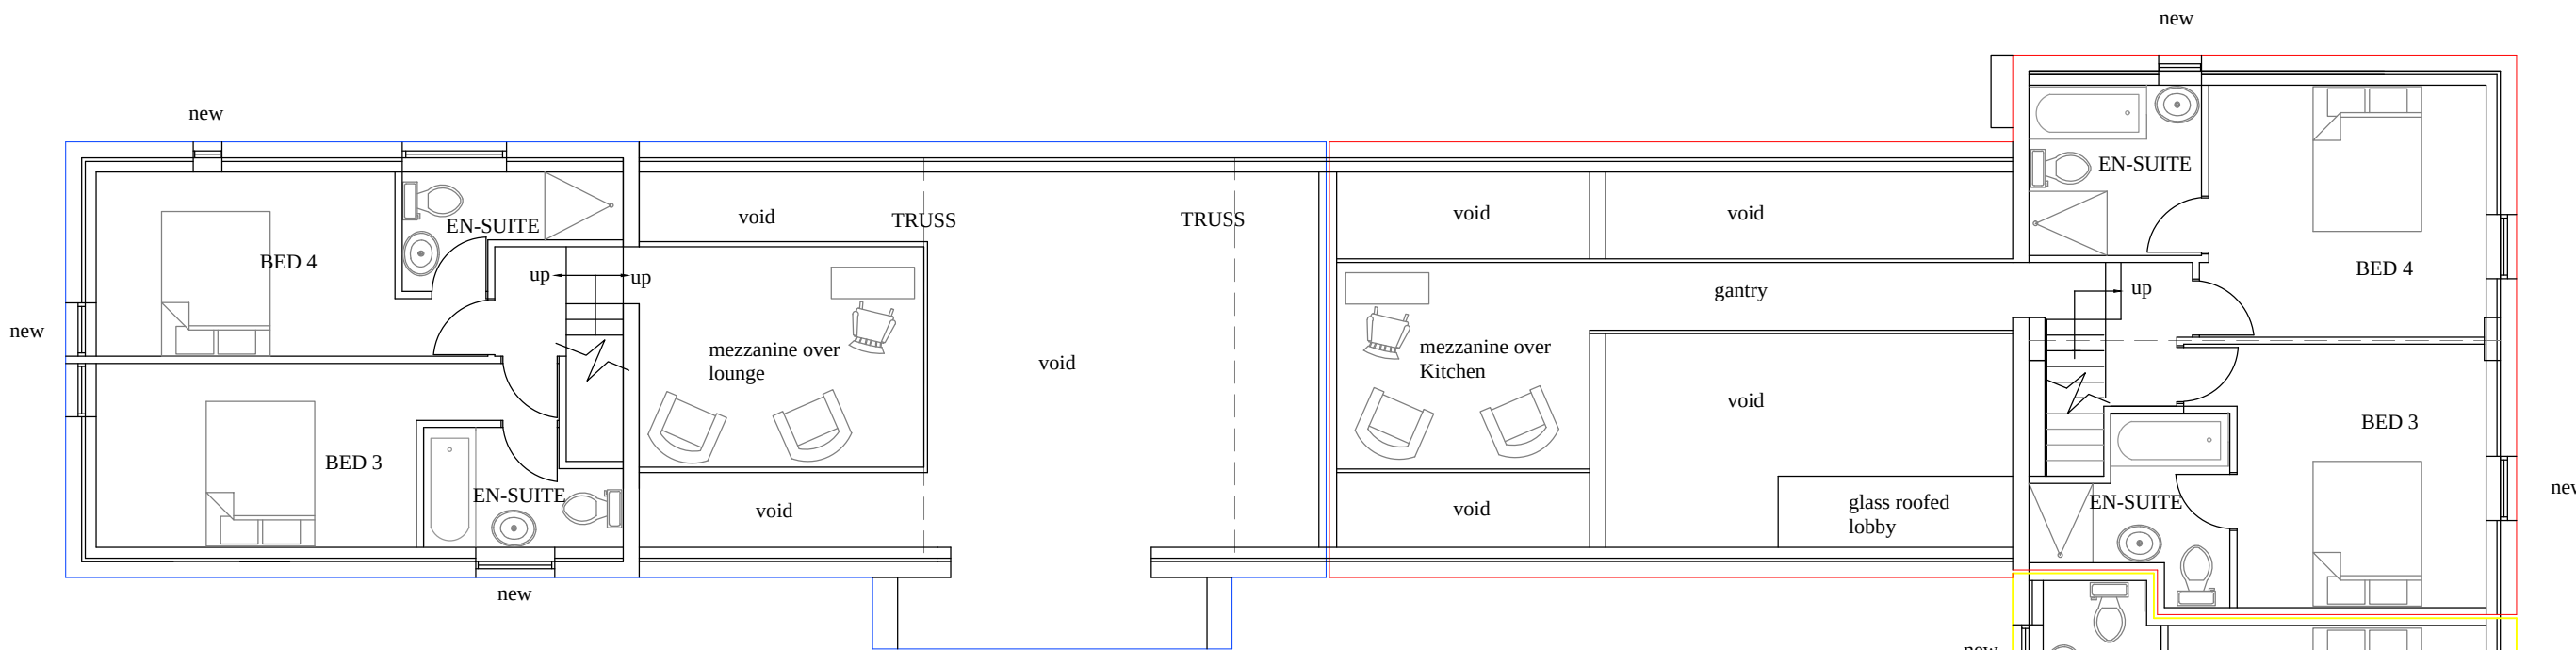


PROPOSED FIRST FLOOR

PROPOSED ROOF PLAN

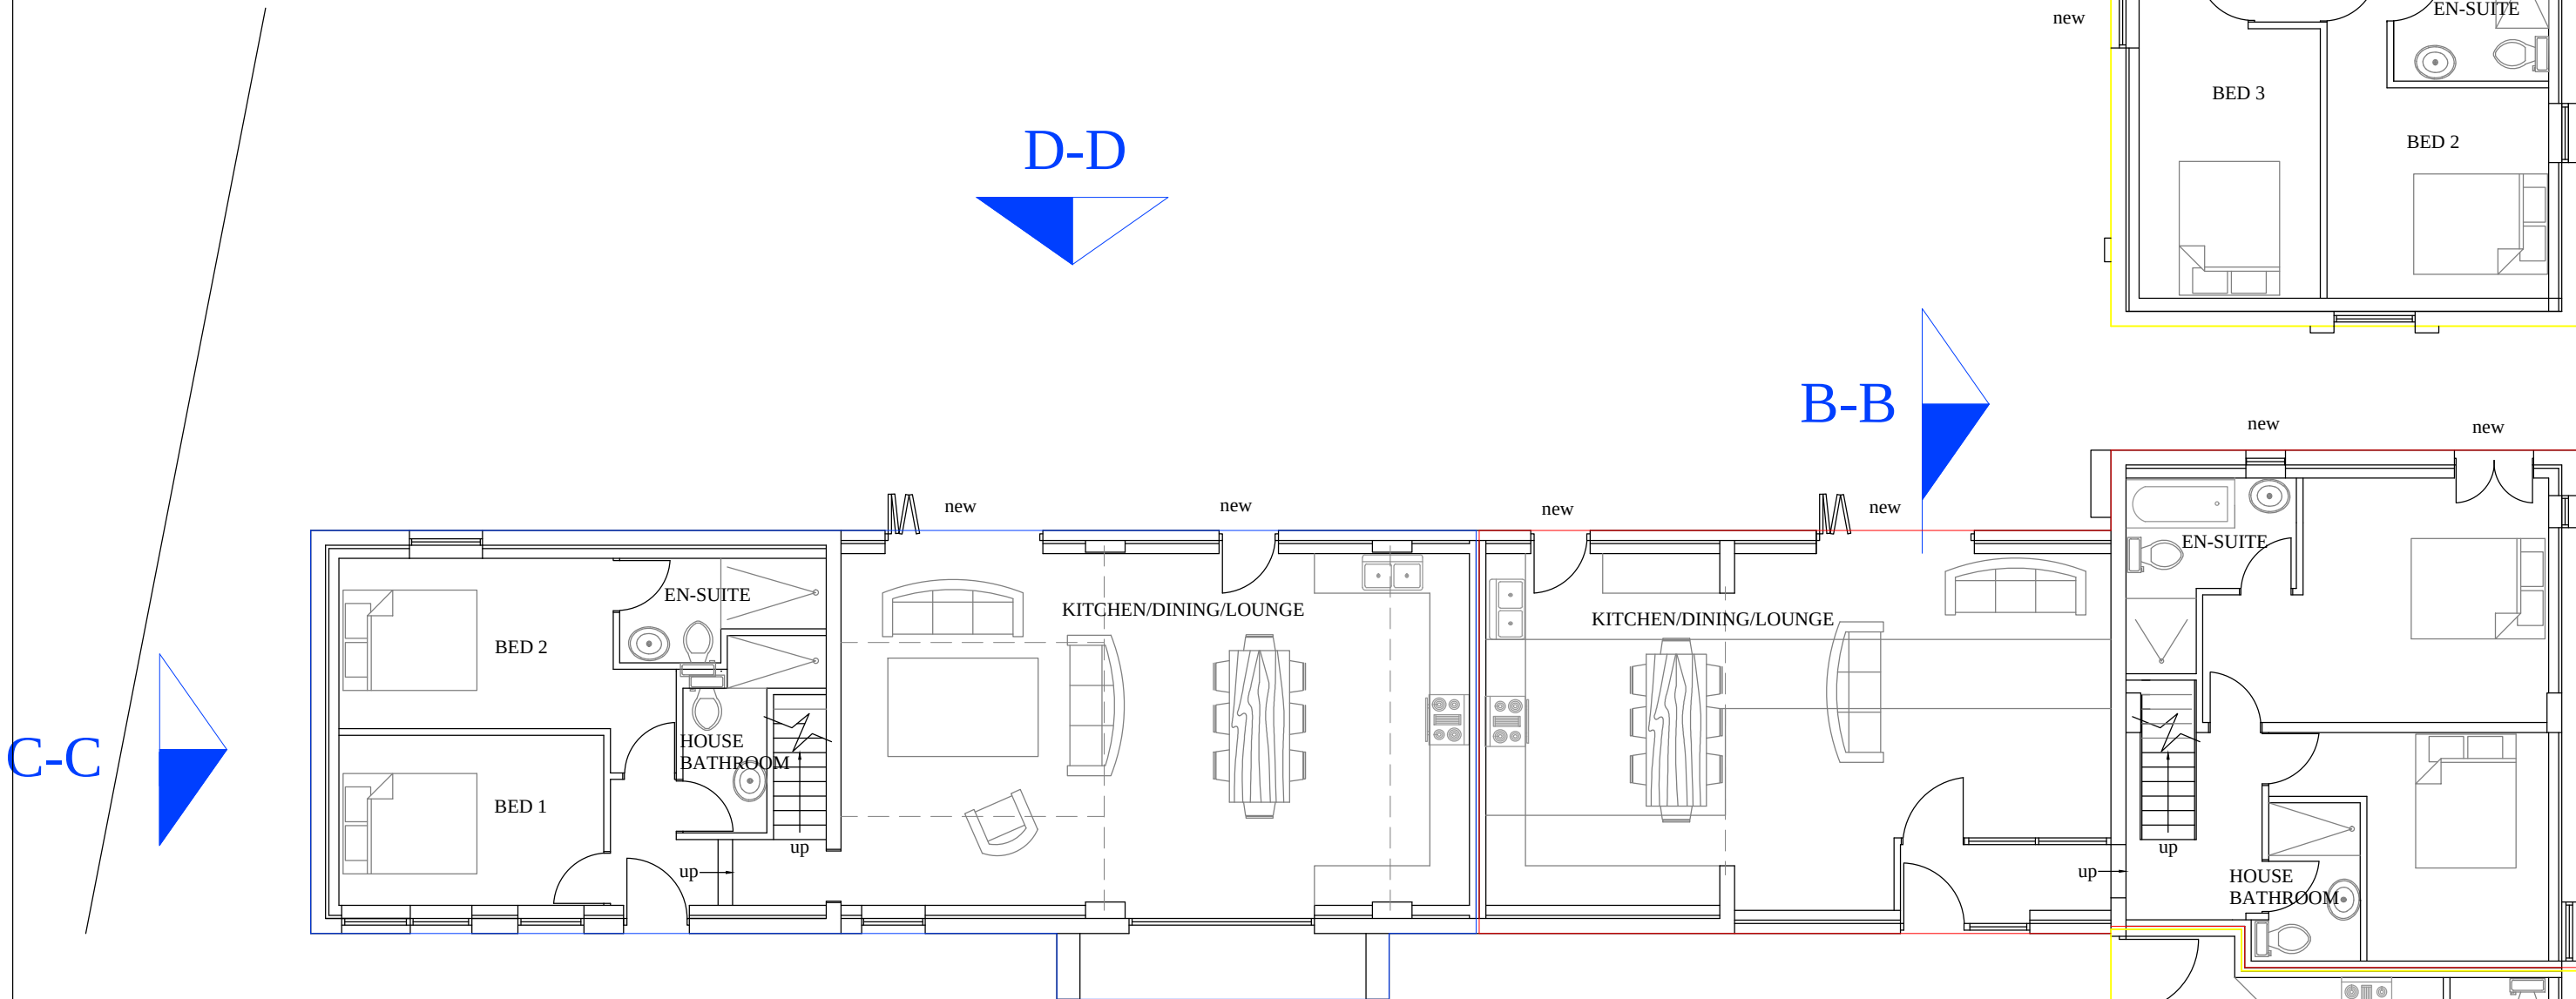

PROPOSED GROUND FLOOR

- UNIT 1 - 4 BED (BLUE)
- UNIT 2 - 4 BED (RED)
- UNIT 3 - 3 BED (YELLOW)

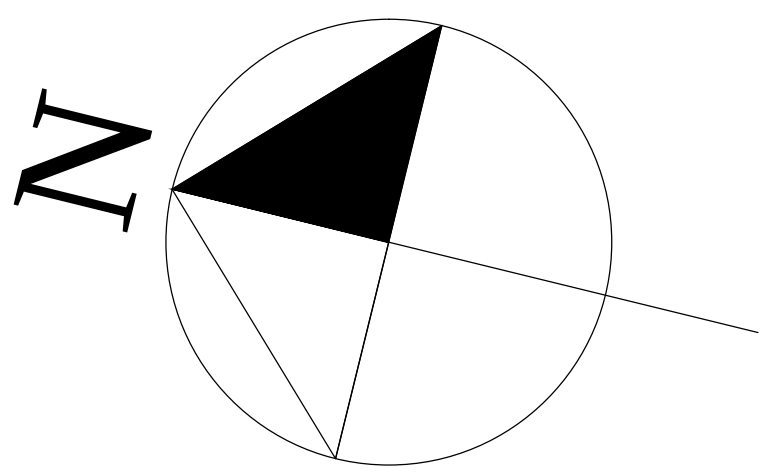

SCALE 1 : 100

wbw	Windle Beech Winthrop
	Ling Fields Gargrave Road Skipton North Yorkshire BD23 1UD (: 01756 692900
Dwg No.: 246 / 2	
Title: PROPOSED PLANS, YEW TREE BARN, MIDDLETON.	
Scale: 1 : 100	
Date: 11 DEC 2015	
Produced by: JMA	
Issue Number:	