


DRAWING IS THE INTELLECTUAL COPYRIGHT OF 12 / 23 ARCHITECTURE DESIGN LTD AND SHOULD NOT BE REPRODUCED WITHOUT PRIOR CONSENT.


ANY MATTERS ARISING SHOULD BE REPORTED TO THE ARCHITECT DIRECTLY AND IMMEDIATELY.

DRAWING/INFORMATION SHOULD NOT BE USED FOR ANY STRUCTURAL CALCULATIONS OR STRUCTURAL DESIGN BY ANY PARTY OTHER THAN A STRUCTURAL ENGINEER WHO HAS OBTAINED THE DRAWING FROM THE ARCHITECT.


12 / 23 ARCHITECTURE DESIGN LTD DO NOT TAKE RESPONSIBILITY FOR ANY SETTING OUT INFORMATION OR ANY INCORRECT SURVEY INFORMATION.

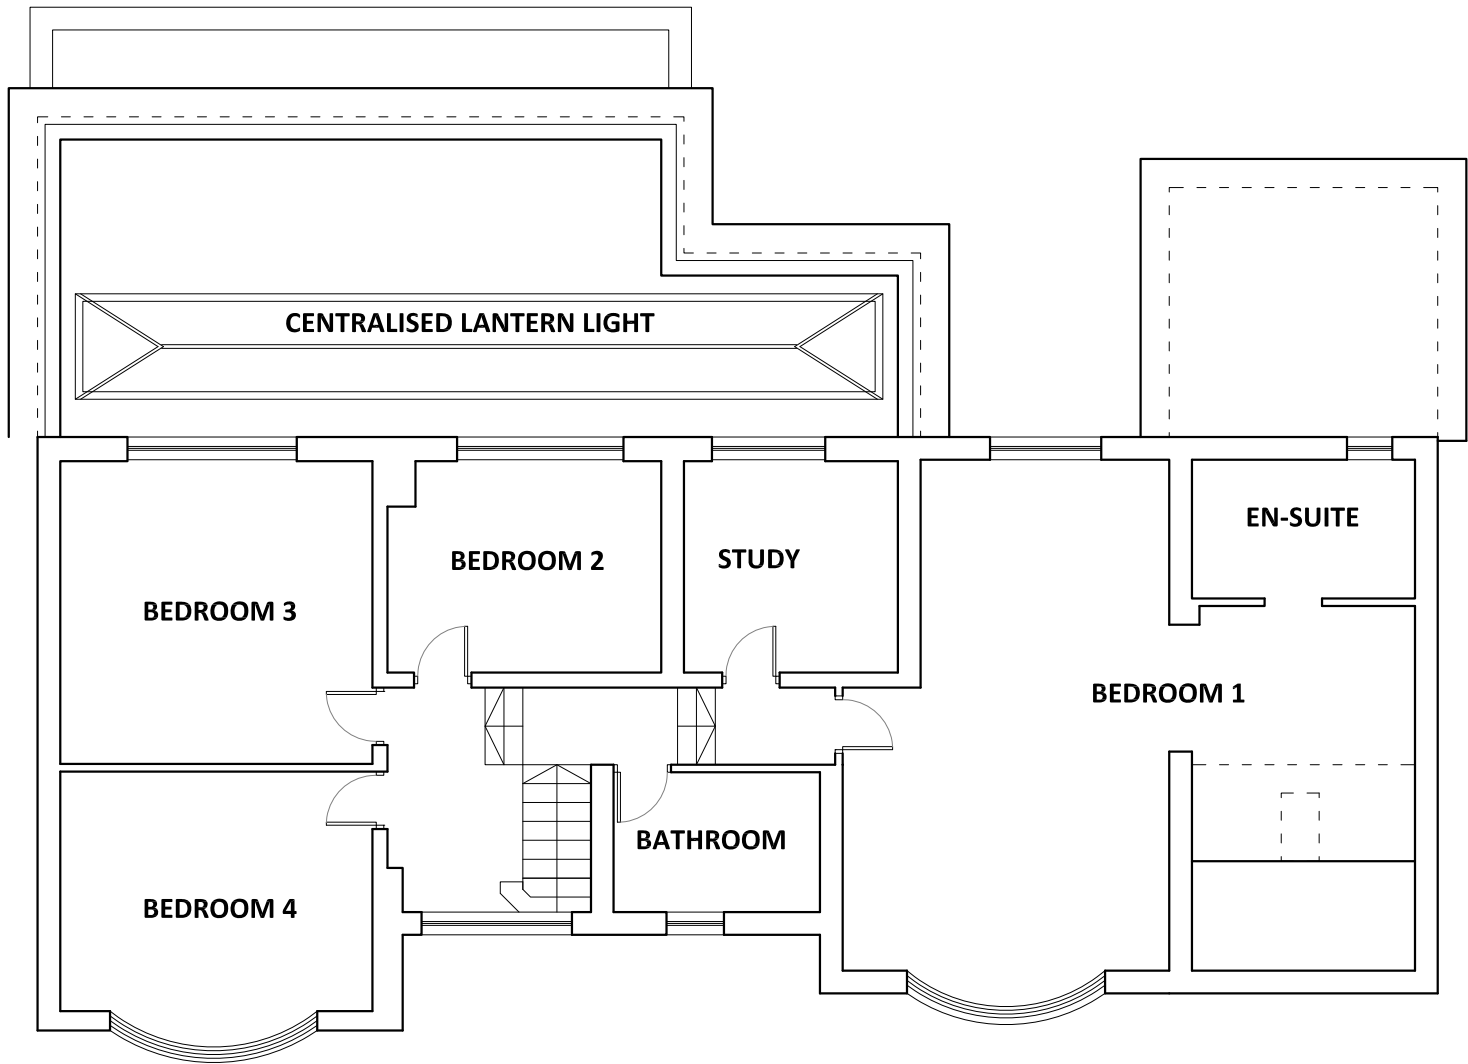

FIRST FLOOR

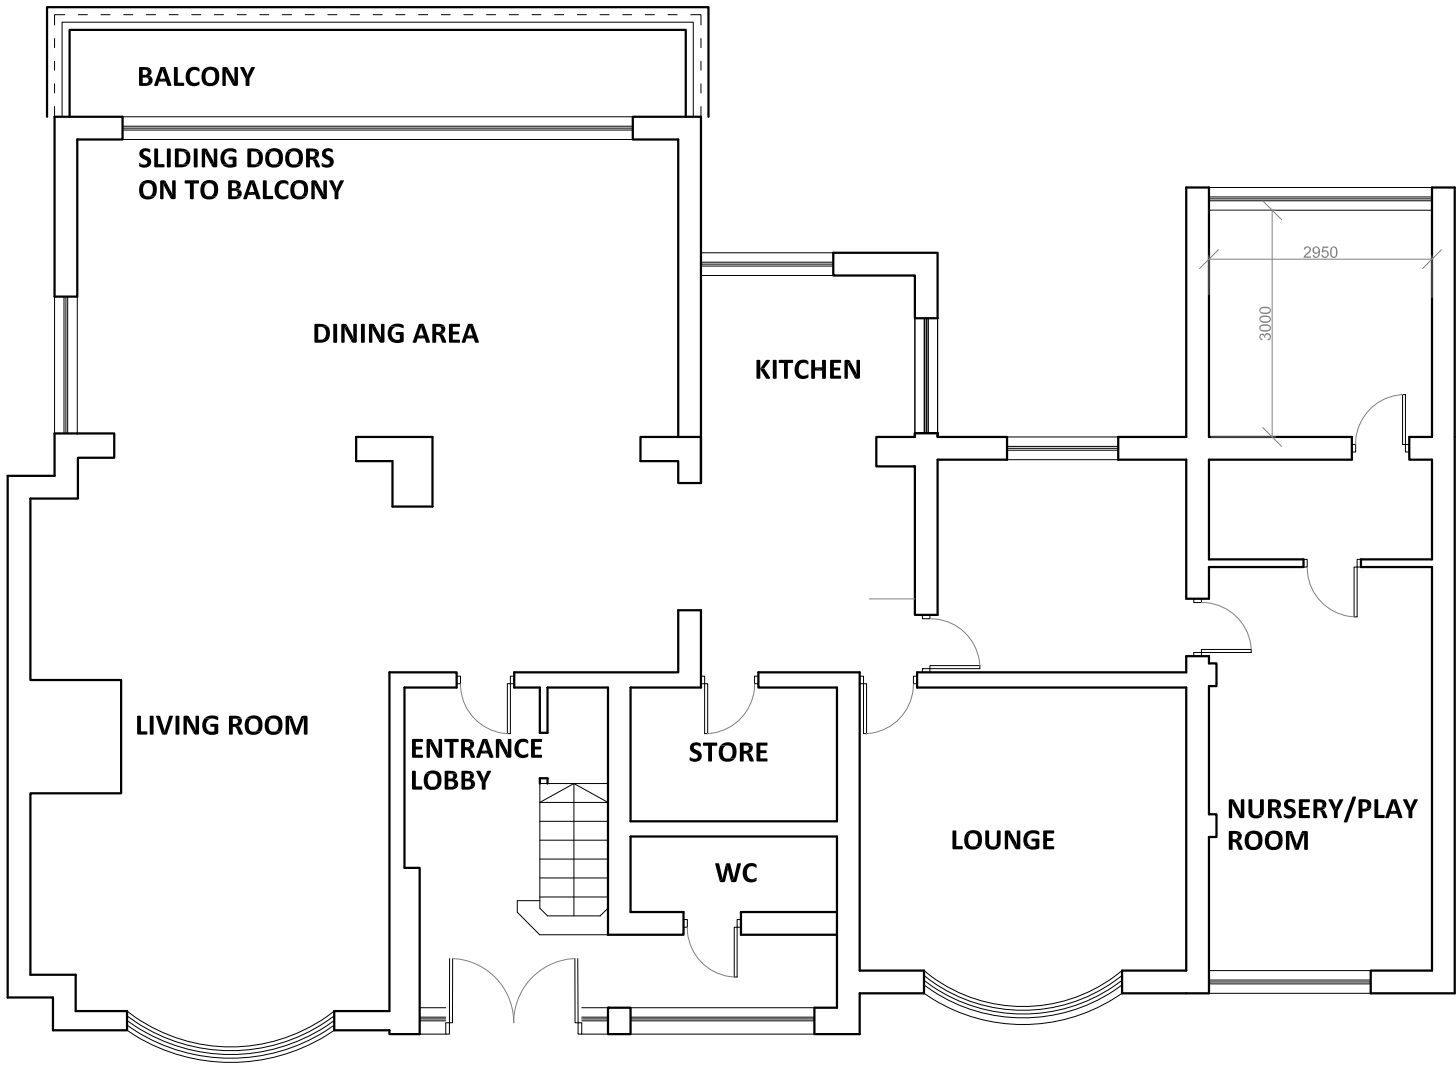

ENTRY LEVEL

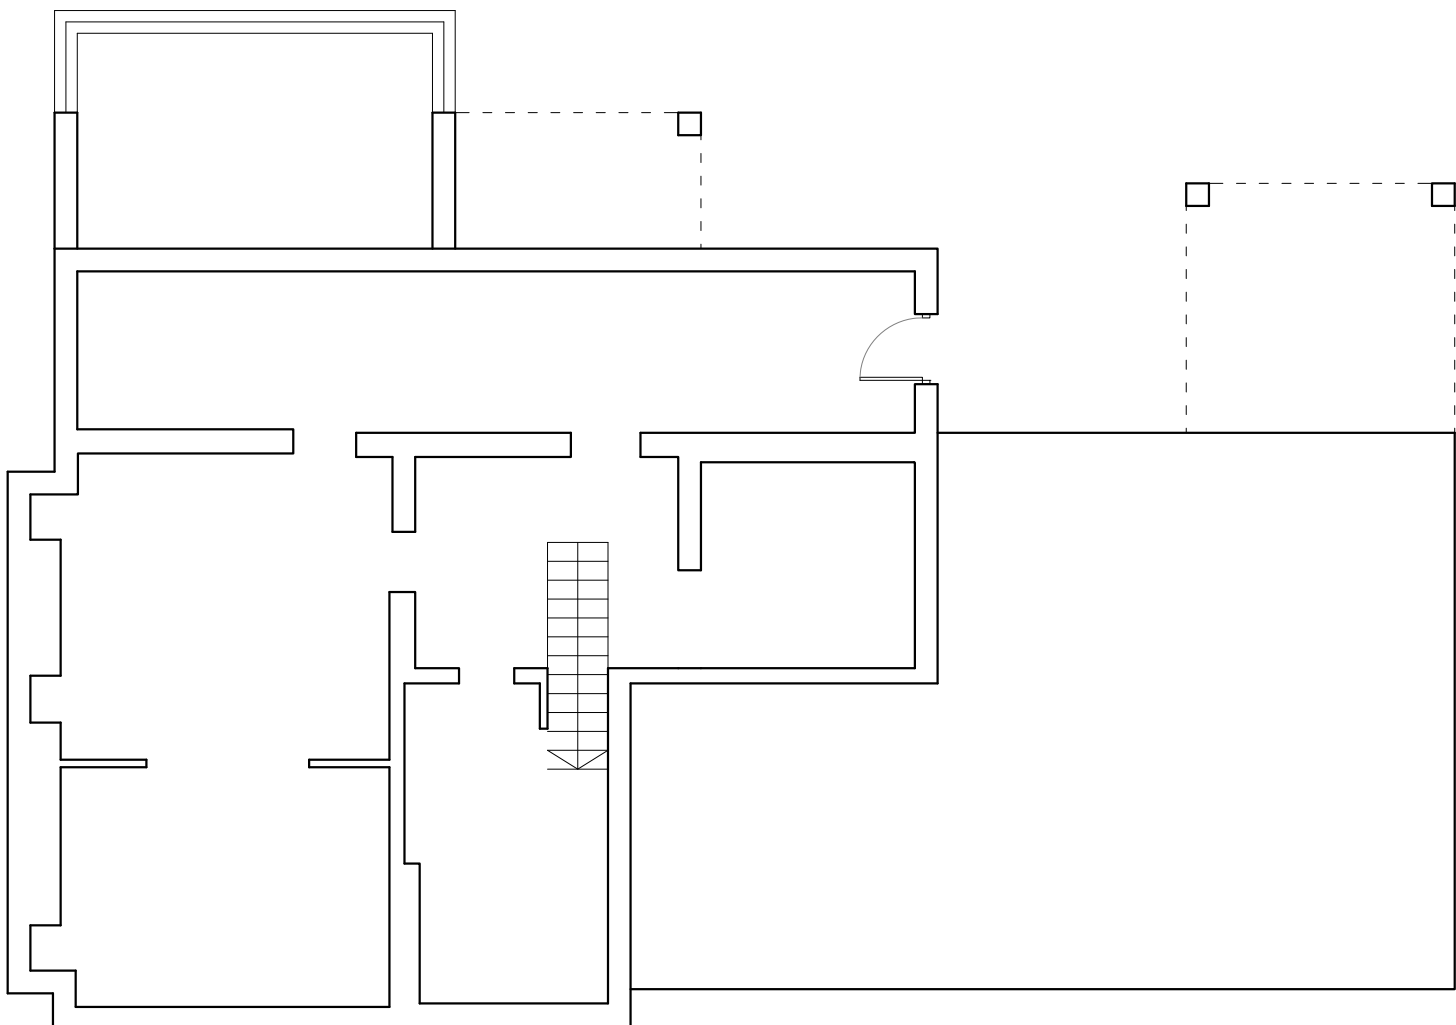

BASEMENT LEVEL

Revision	Description	Date	Initials
A	UPDATED TO CLIENT COMMENTS	30.03.2022LW	
B	UPDATED TO CLIENT COMMENTS	27.05.2022LW	
C	EXTERNAL STAIR ADDED	02.06.2022LW	
D	GENERALLY UPDATED	12.07.2022LW	
E	PLANS AMENDED TO CLIENT REQUIREMENTS	03.02.2023LW	
G	FRONT ELEVATION AMENDED	03.05.2023LW	

Client	PRIVATE CLIENT
Project	227 15 MEADOW ROAD, ALKRINGTON
Type	PROPOSED PLANS
Drawing No.	PL 104
Revision	G
Scale	1:100 @ A2
Drawn	LW
Date	21.03.2022



11-23 Bridgewater Place
Manchester
M4 1QF

T : 0161 711 0584
E : lwalsh@1223arch.co.uk
W : www.1223arch.co.uk