



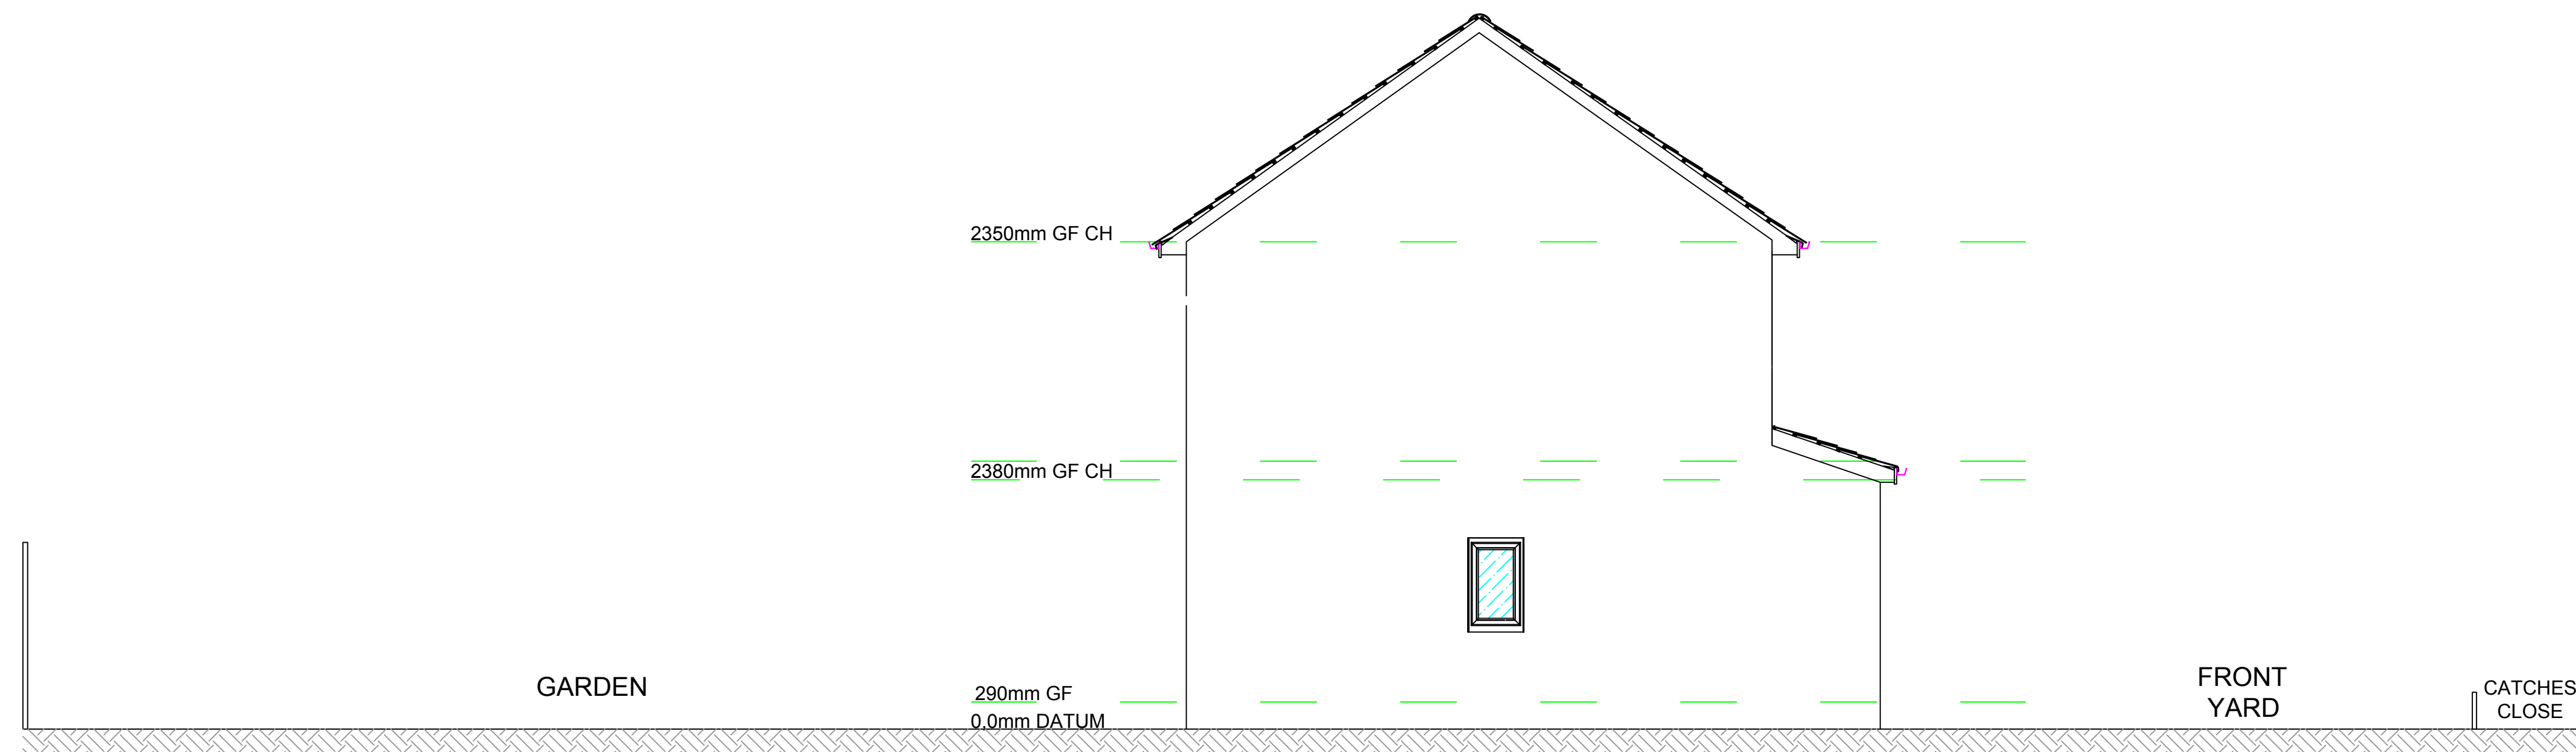


PROPOSED ELEVATION A 1:50 @ A1

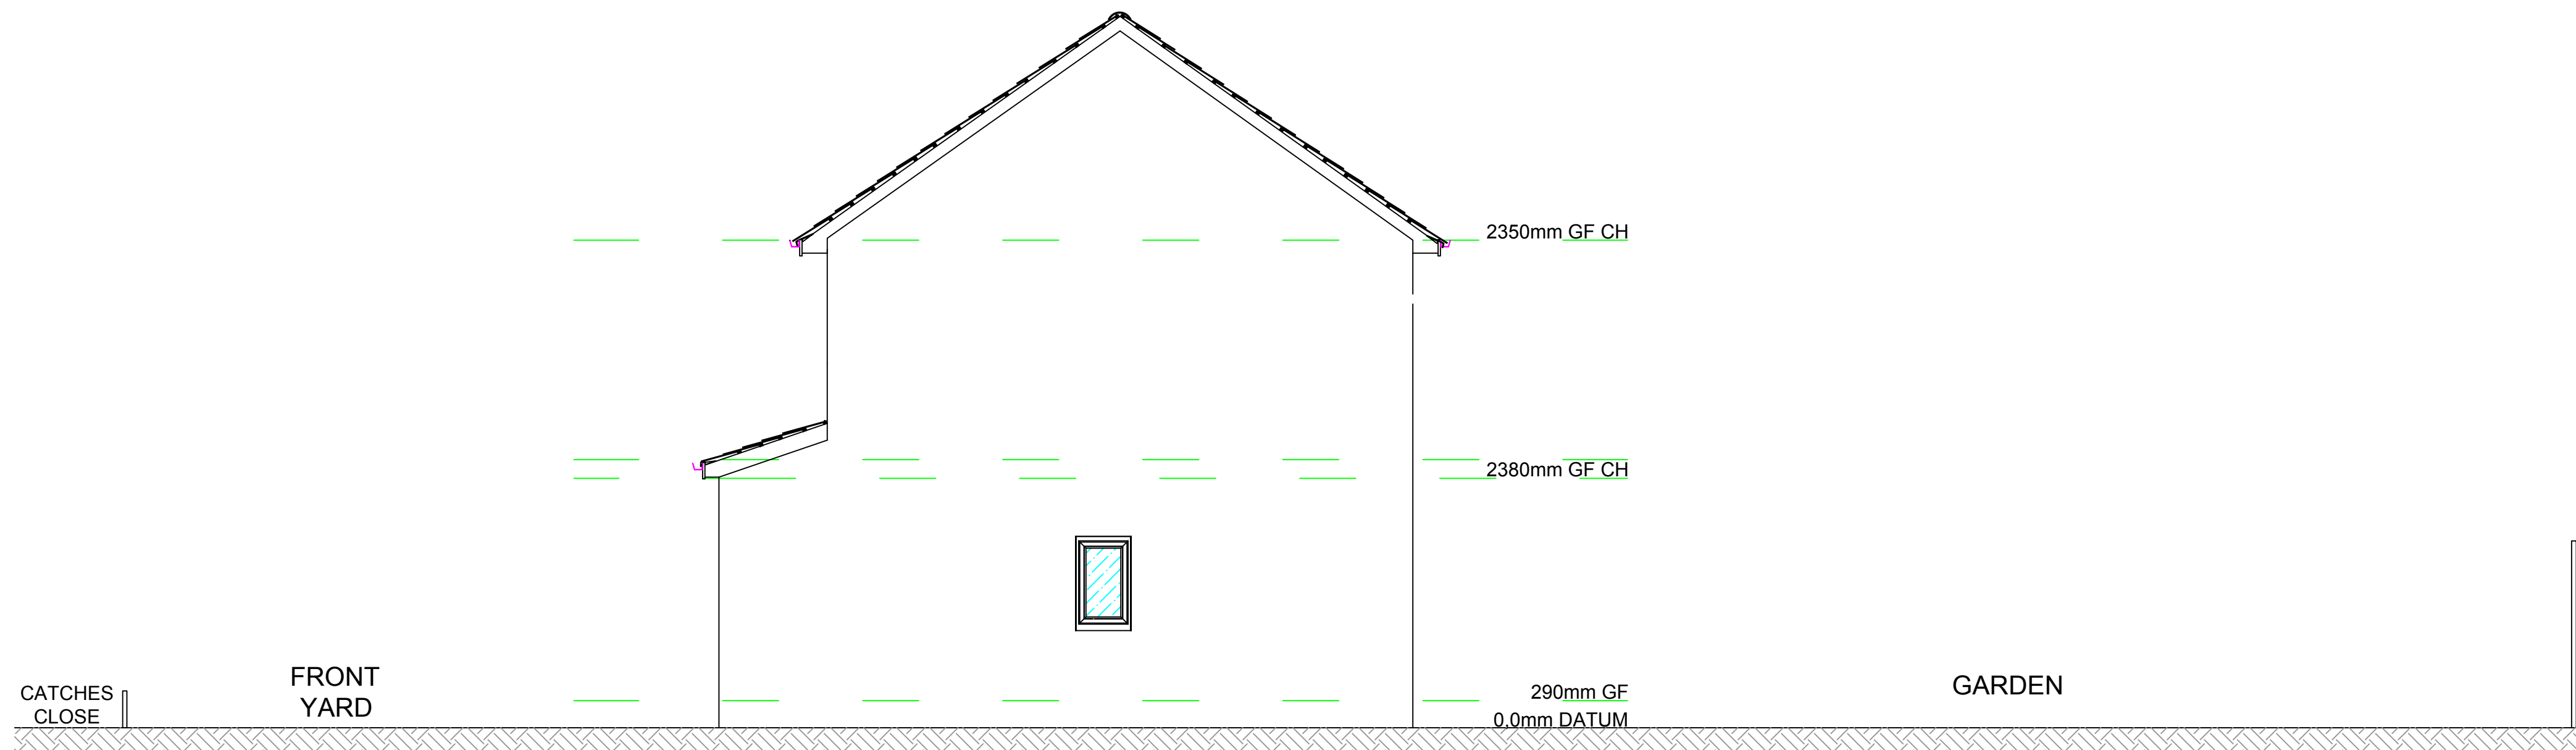

PROPOSED ELEVATION B 1:50 @ A1



PROPOSED FRONT ELEVATION 1:50 @ A1

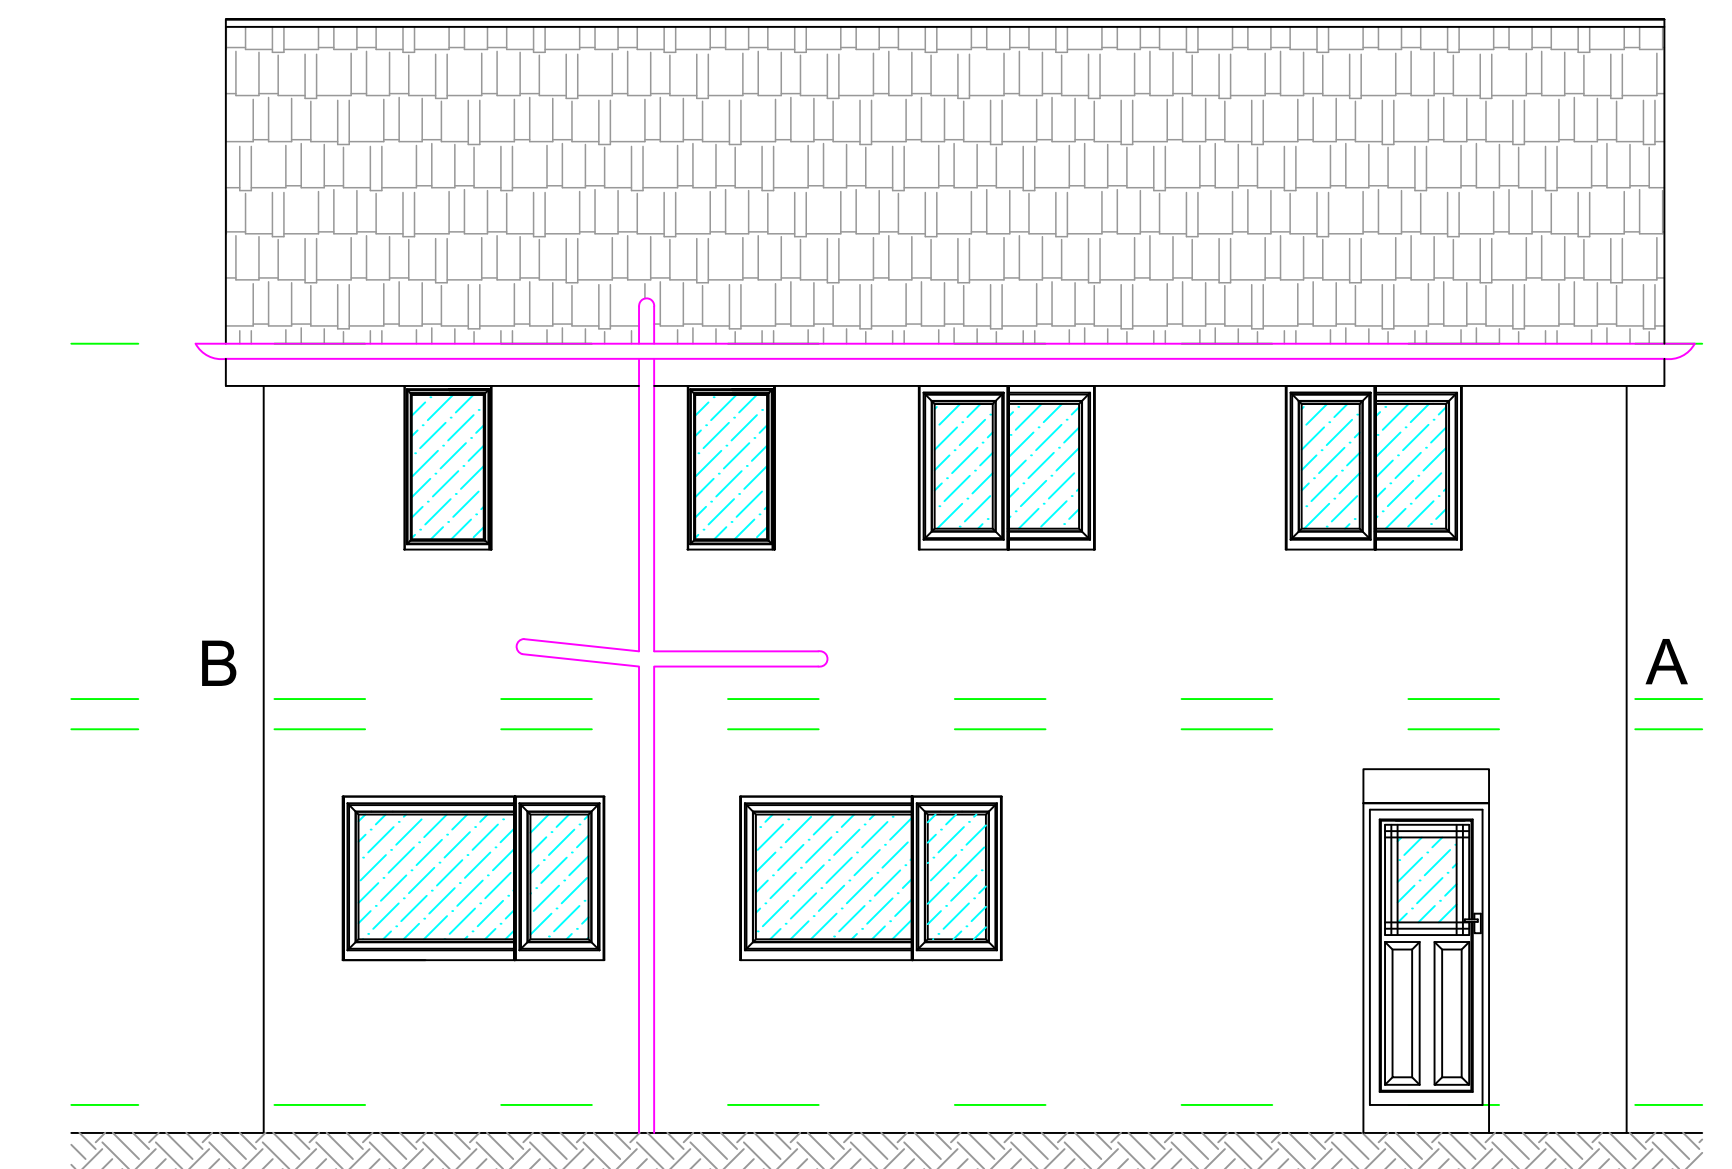

PROPOSED REAR ELEVATION 1:50 @ A1

NU-FIT

ARCHITECTURAL DESIGN LTD

Rev.	Revision details	By	Chk.	App.	Date

NOTE TO CONTRACTOR: DO NOT SCALE FROM THIS DRAWING


Client
5 CATCHES CLOSE, ROCHDALE

Project


DOUBLE STOREY REAR EXTENSION.

Title
PROPOSED ELEVATIONS


Drawn by	Date APR.	Purpose of issue PLANNING.	Scale 1:50 @ A1
Checked by	Date	Drawing No.	
Approved by	Date	BUILDING/26158192-D	

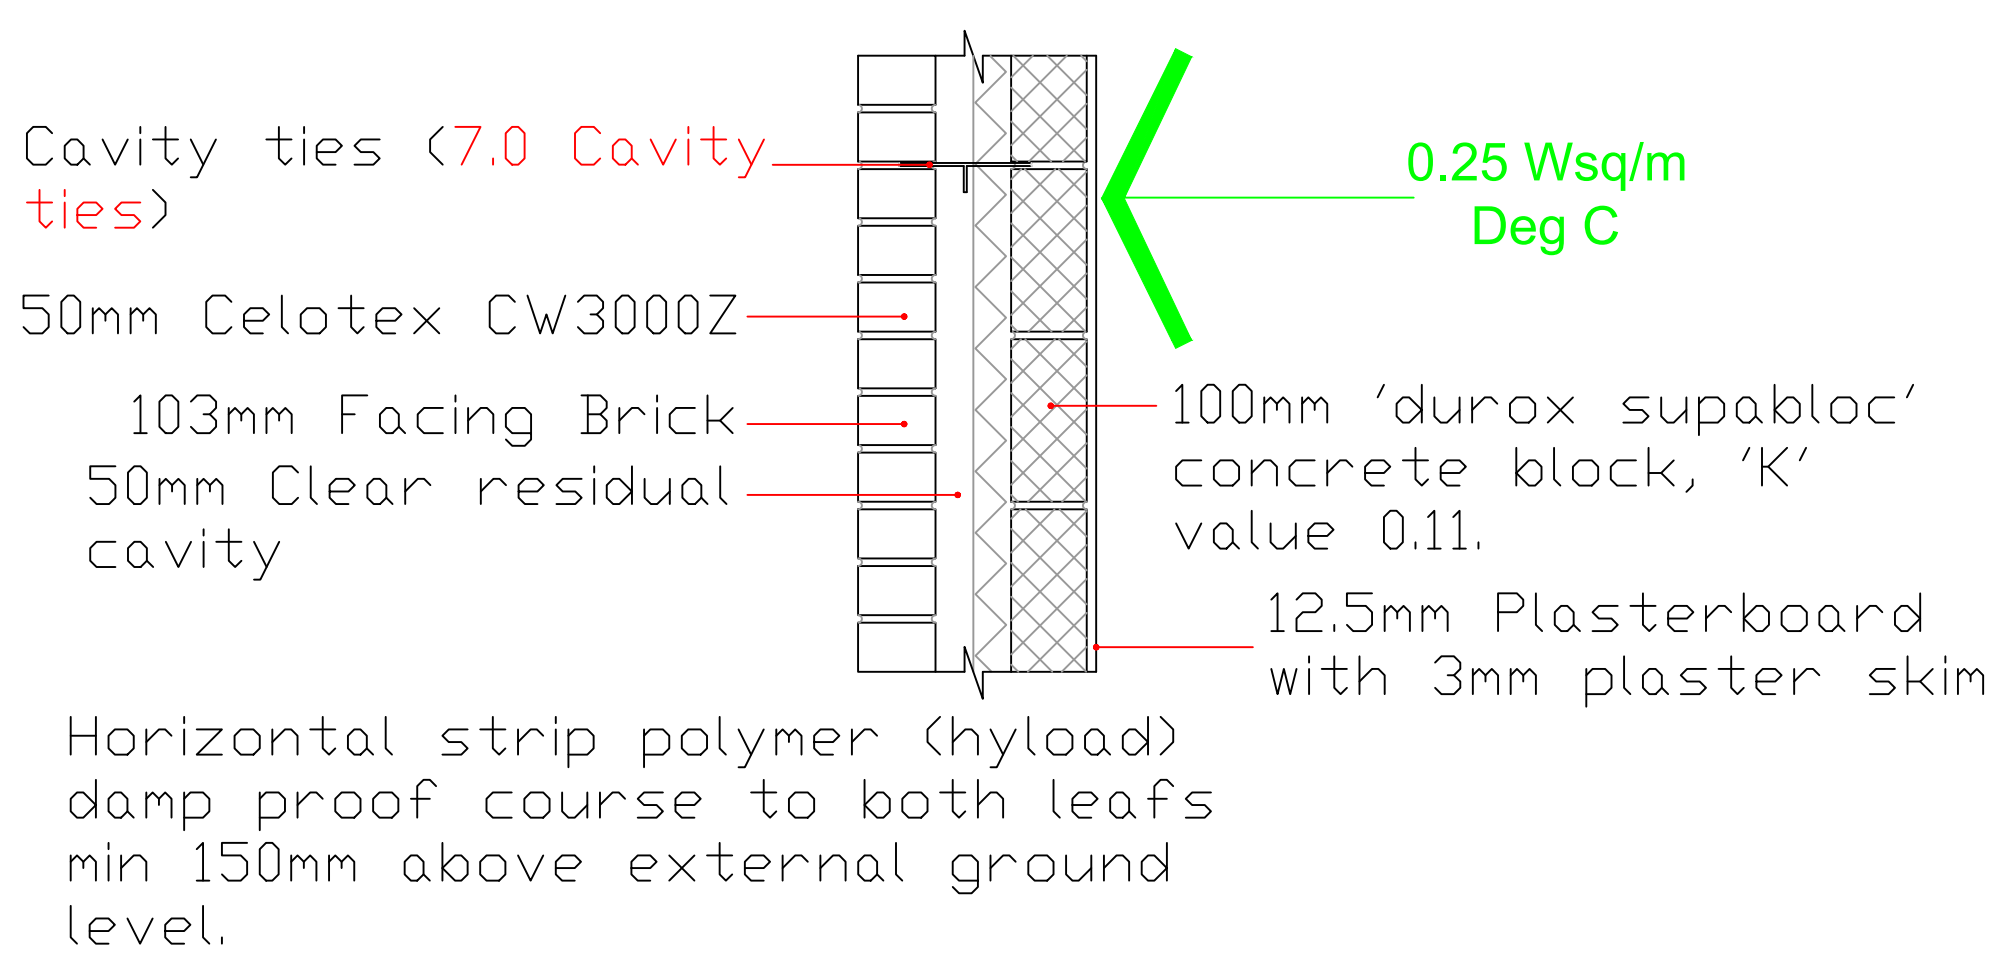

PARTIAL FILL CAVITY WALL
1:10 @ A1

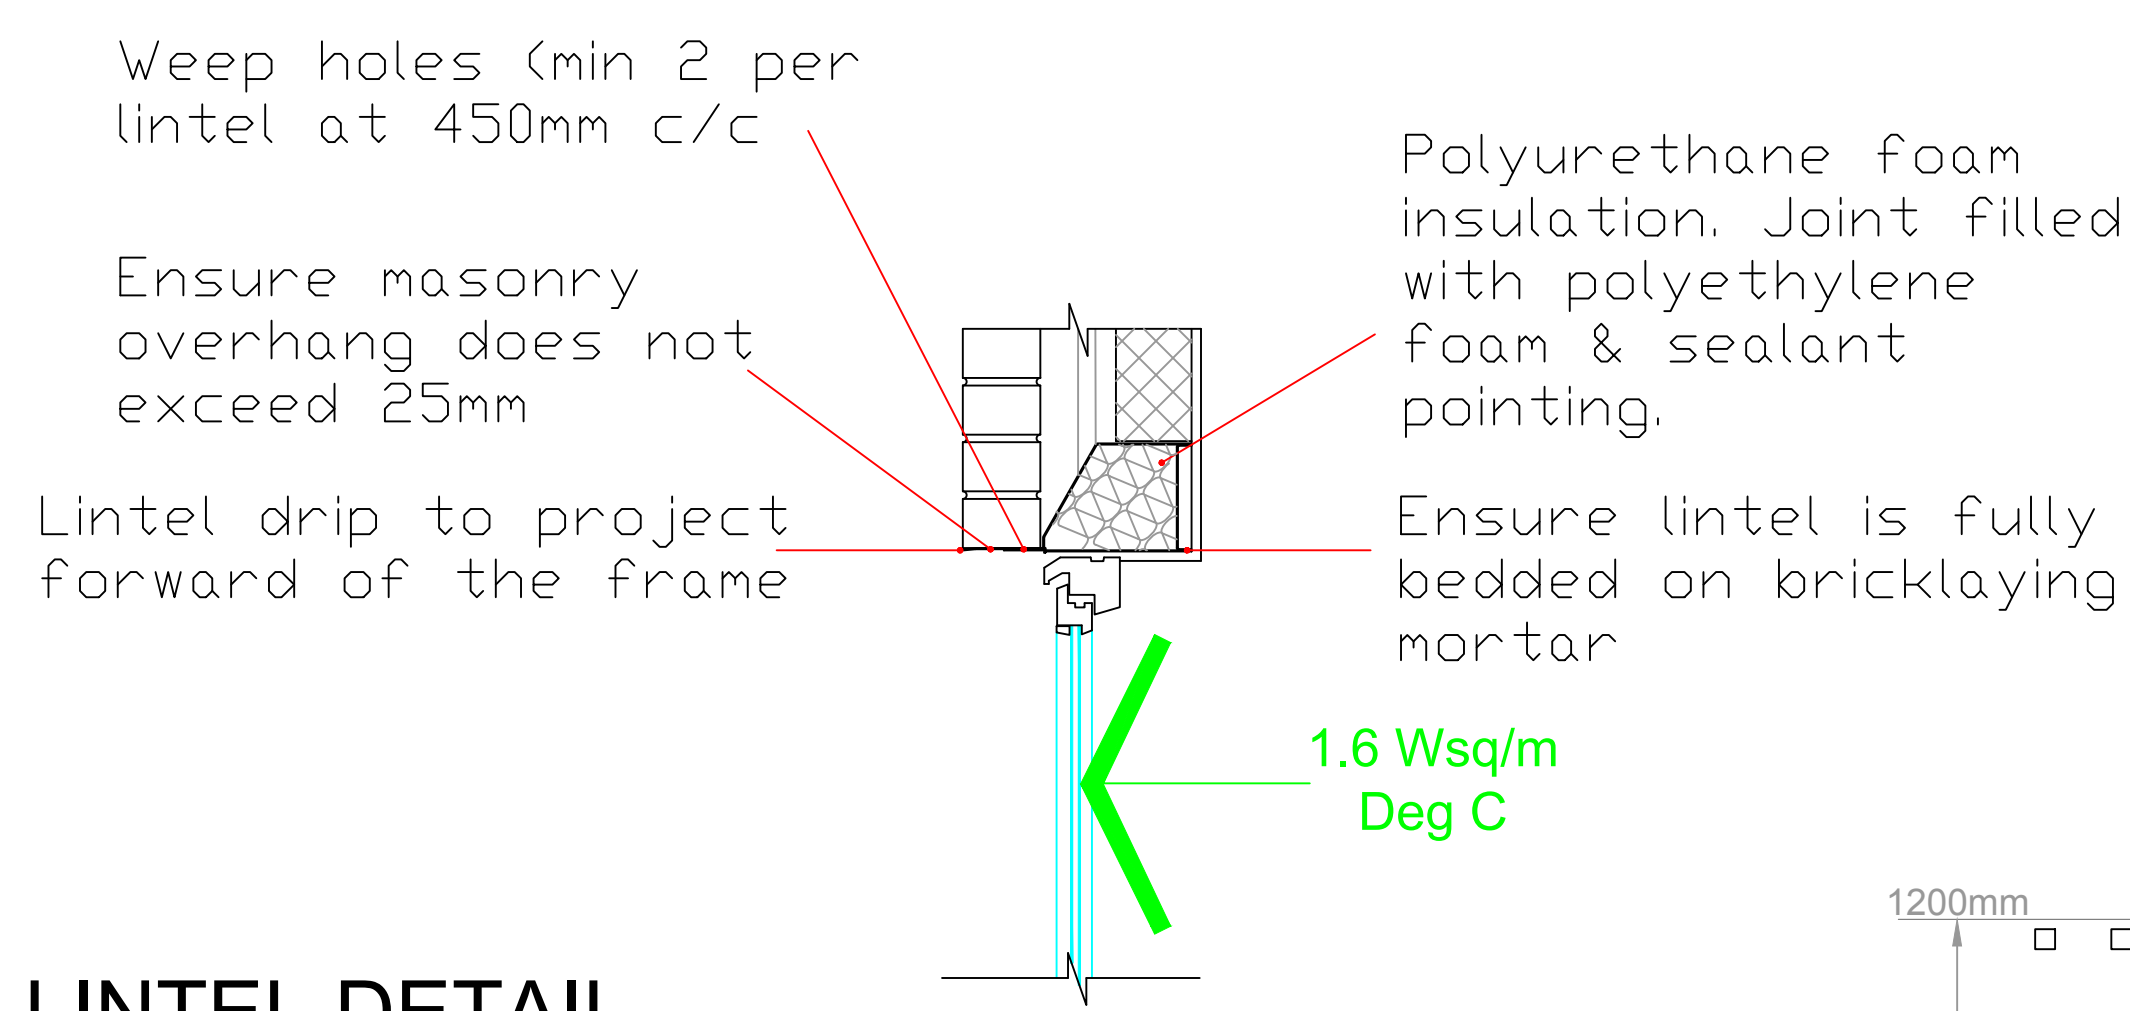

LINTEL DETAIL
1:10 @ A1

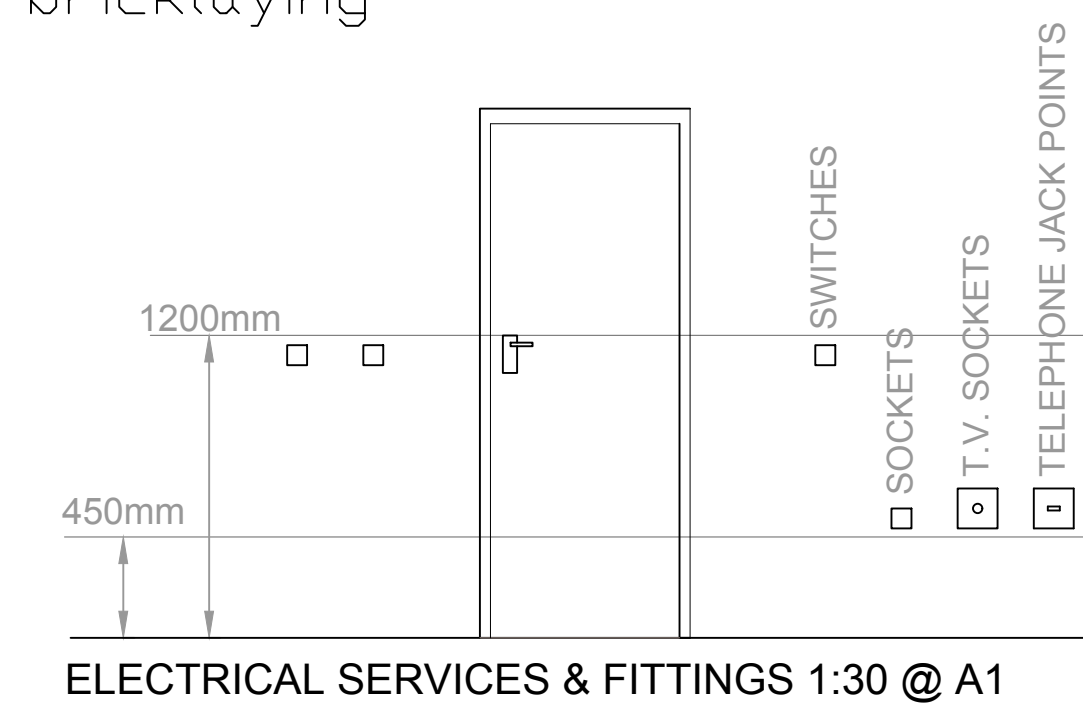

ELECTRICAL SERVICES & FITTINGS 1:30 @ A1