


| Revision | Description                                  | By  | Date     |
|----------|----------------------------------------------|-----|----------|
| P05      | Stage 4 Issue                                | CAS | 12/01/24 |
| P04      | Issue of Stage 3 Following Planning Comments | BN  | 27/11/23 |
| P03      | Issue of Stage 3 Final Drawings              | BN  | 09/11/23 |
| P02      | Issue of Stage 3 Drawing Package             | BN  | 30/10/23 |
| P01      | Issue of Drawing Package                     | BN  | 10/10/23 |

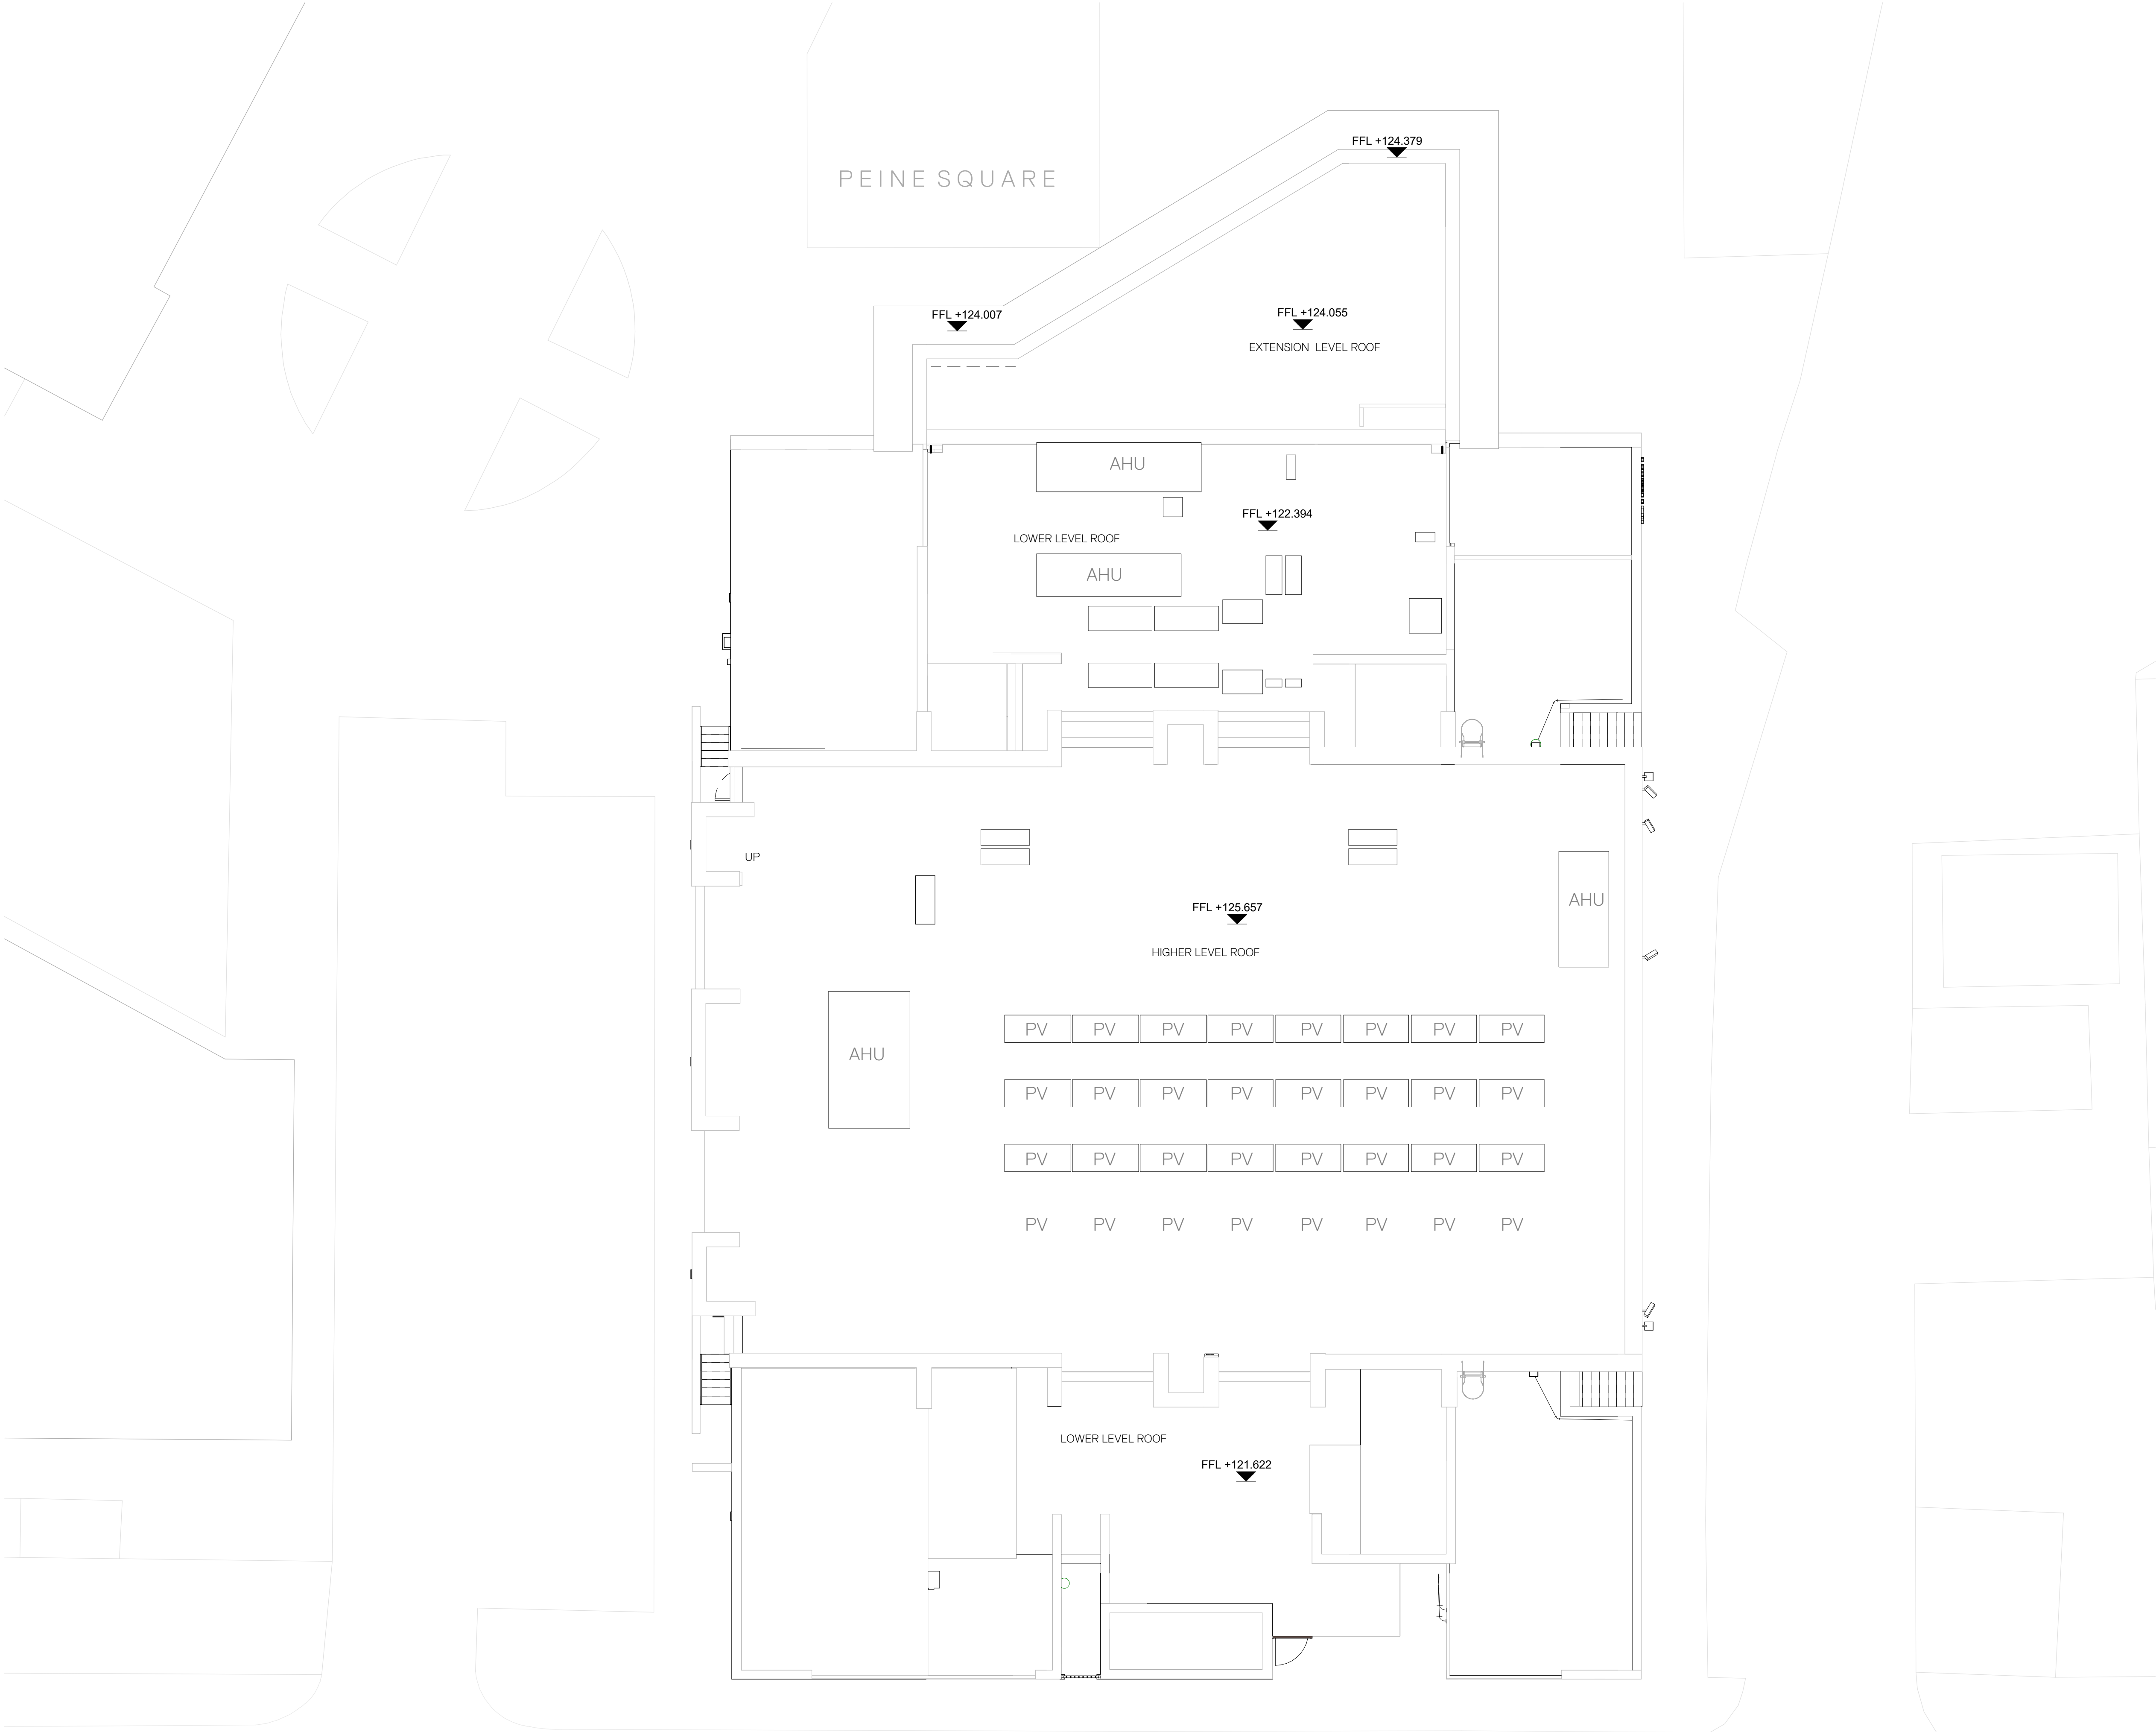

Proposed Roof Key

-  Mechanical Plant
-  Air Handling Unit
-  Photovoltaic Panels



Notes:  
DO NOT SCALE. Use figured dimensions only. The contractor is requested to check all dimensions before the work is put in hand. Copyright of this drawing belongs solely to K2 Architects Ltd ©. This drawing must only be used for the purpose for which it is supplied and its contents must not be reproduced for any purpose without written permission. Areas indicated, or areas calculated from this drawing should be used for valuation purposes or as the basis for development contracts. K2 Architects is a limited company registered in England and Wales. Number 053 3123.

|          |    |                |                                                                                       |
|----------|----|----------------|---------------------------------------------------------------------------------------|
| Drawn    | BN | September 2023 |  |
| Checked  | JP | September 2023 |                                                                                       |
| Approved | KH | September 2023 |                                                                                       |
|          |    |                | www.k2architects.co.uk 0151 706 9560                                                  |

|           |                                                                                           |          |              |
|-----------|-------------------------------------------------------------------------------------------|----------|--------------|
| Project   | Heywood Civic Centre<br>LCpl Stephen Shaw MC Way, Heywood<br>Greater Manchester, OL10 1LW | Status   | RIBA Stage 4 |
| Drg Title | Proposed Roof Plan                                                                        | Issue    | Tender       |
| Drg No.   | 564-K2A-B1-02-DR-A-20-204                                                                 | Scale    | A1 Sheet     |
|           |                                                                                           | 1:100    |              |
|           |                                                                                           | Revision | P05          |