


note:dimensions indicative and subject to a full measured survey

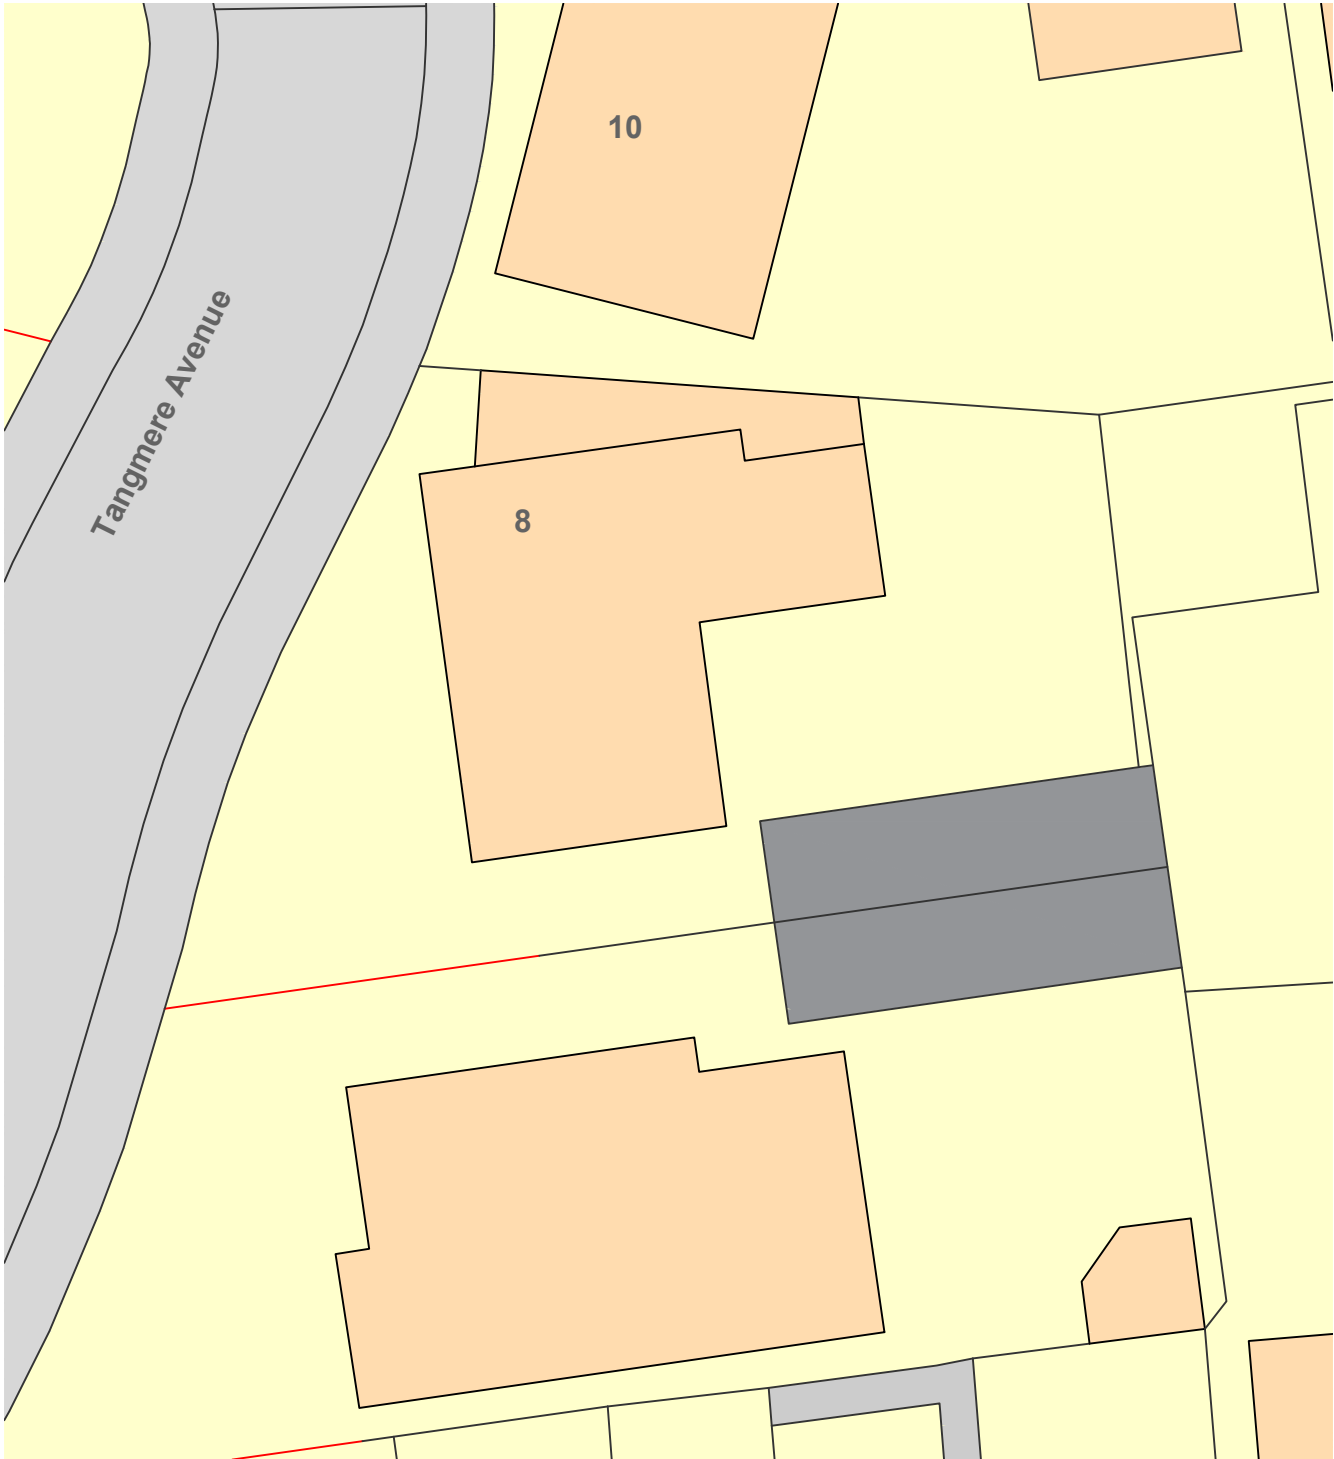

existing site plan



proposed site plan

Steve Asten
No 8 Tangmere Avenue
Heywood
Rochdale

Proposed Garage Conversion
Site Plans

work to figured dimensions

© CJ Partnership owns the copyright of this design / drawing which must not be reproduced in whole or in part without the written permission of CJ Partnership

contract no

3686 03

drawn by

drawing no

date

October 2024

revision

scale @ A3
1:200

Revisions:
A.

Blue Pit Mill Queensway
Castleton Rochdale OL11 2PG

+44 (0)1706 631347
info@cjpartnership.com
www.cjpartnership.com

CJPARTNERSHIP
ENVIRONMENTAL ARCHITECTS

