


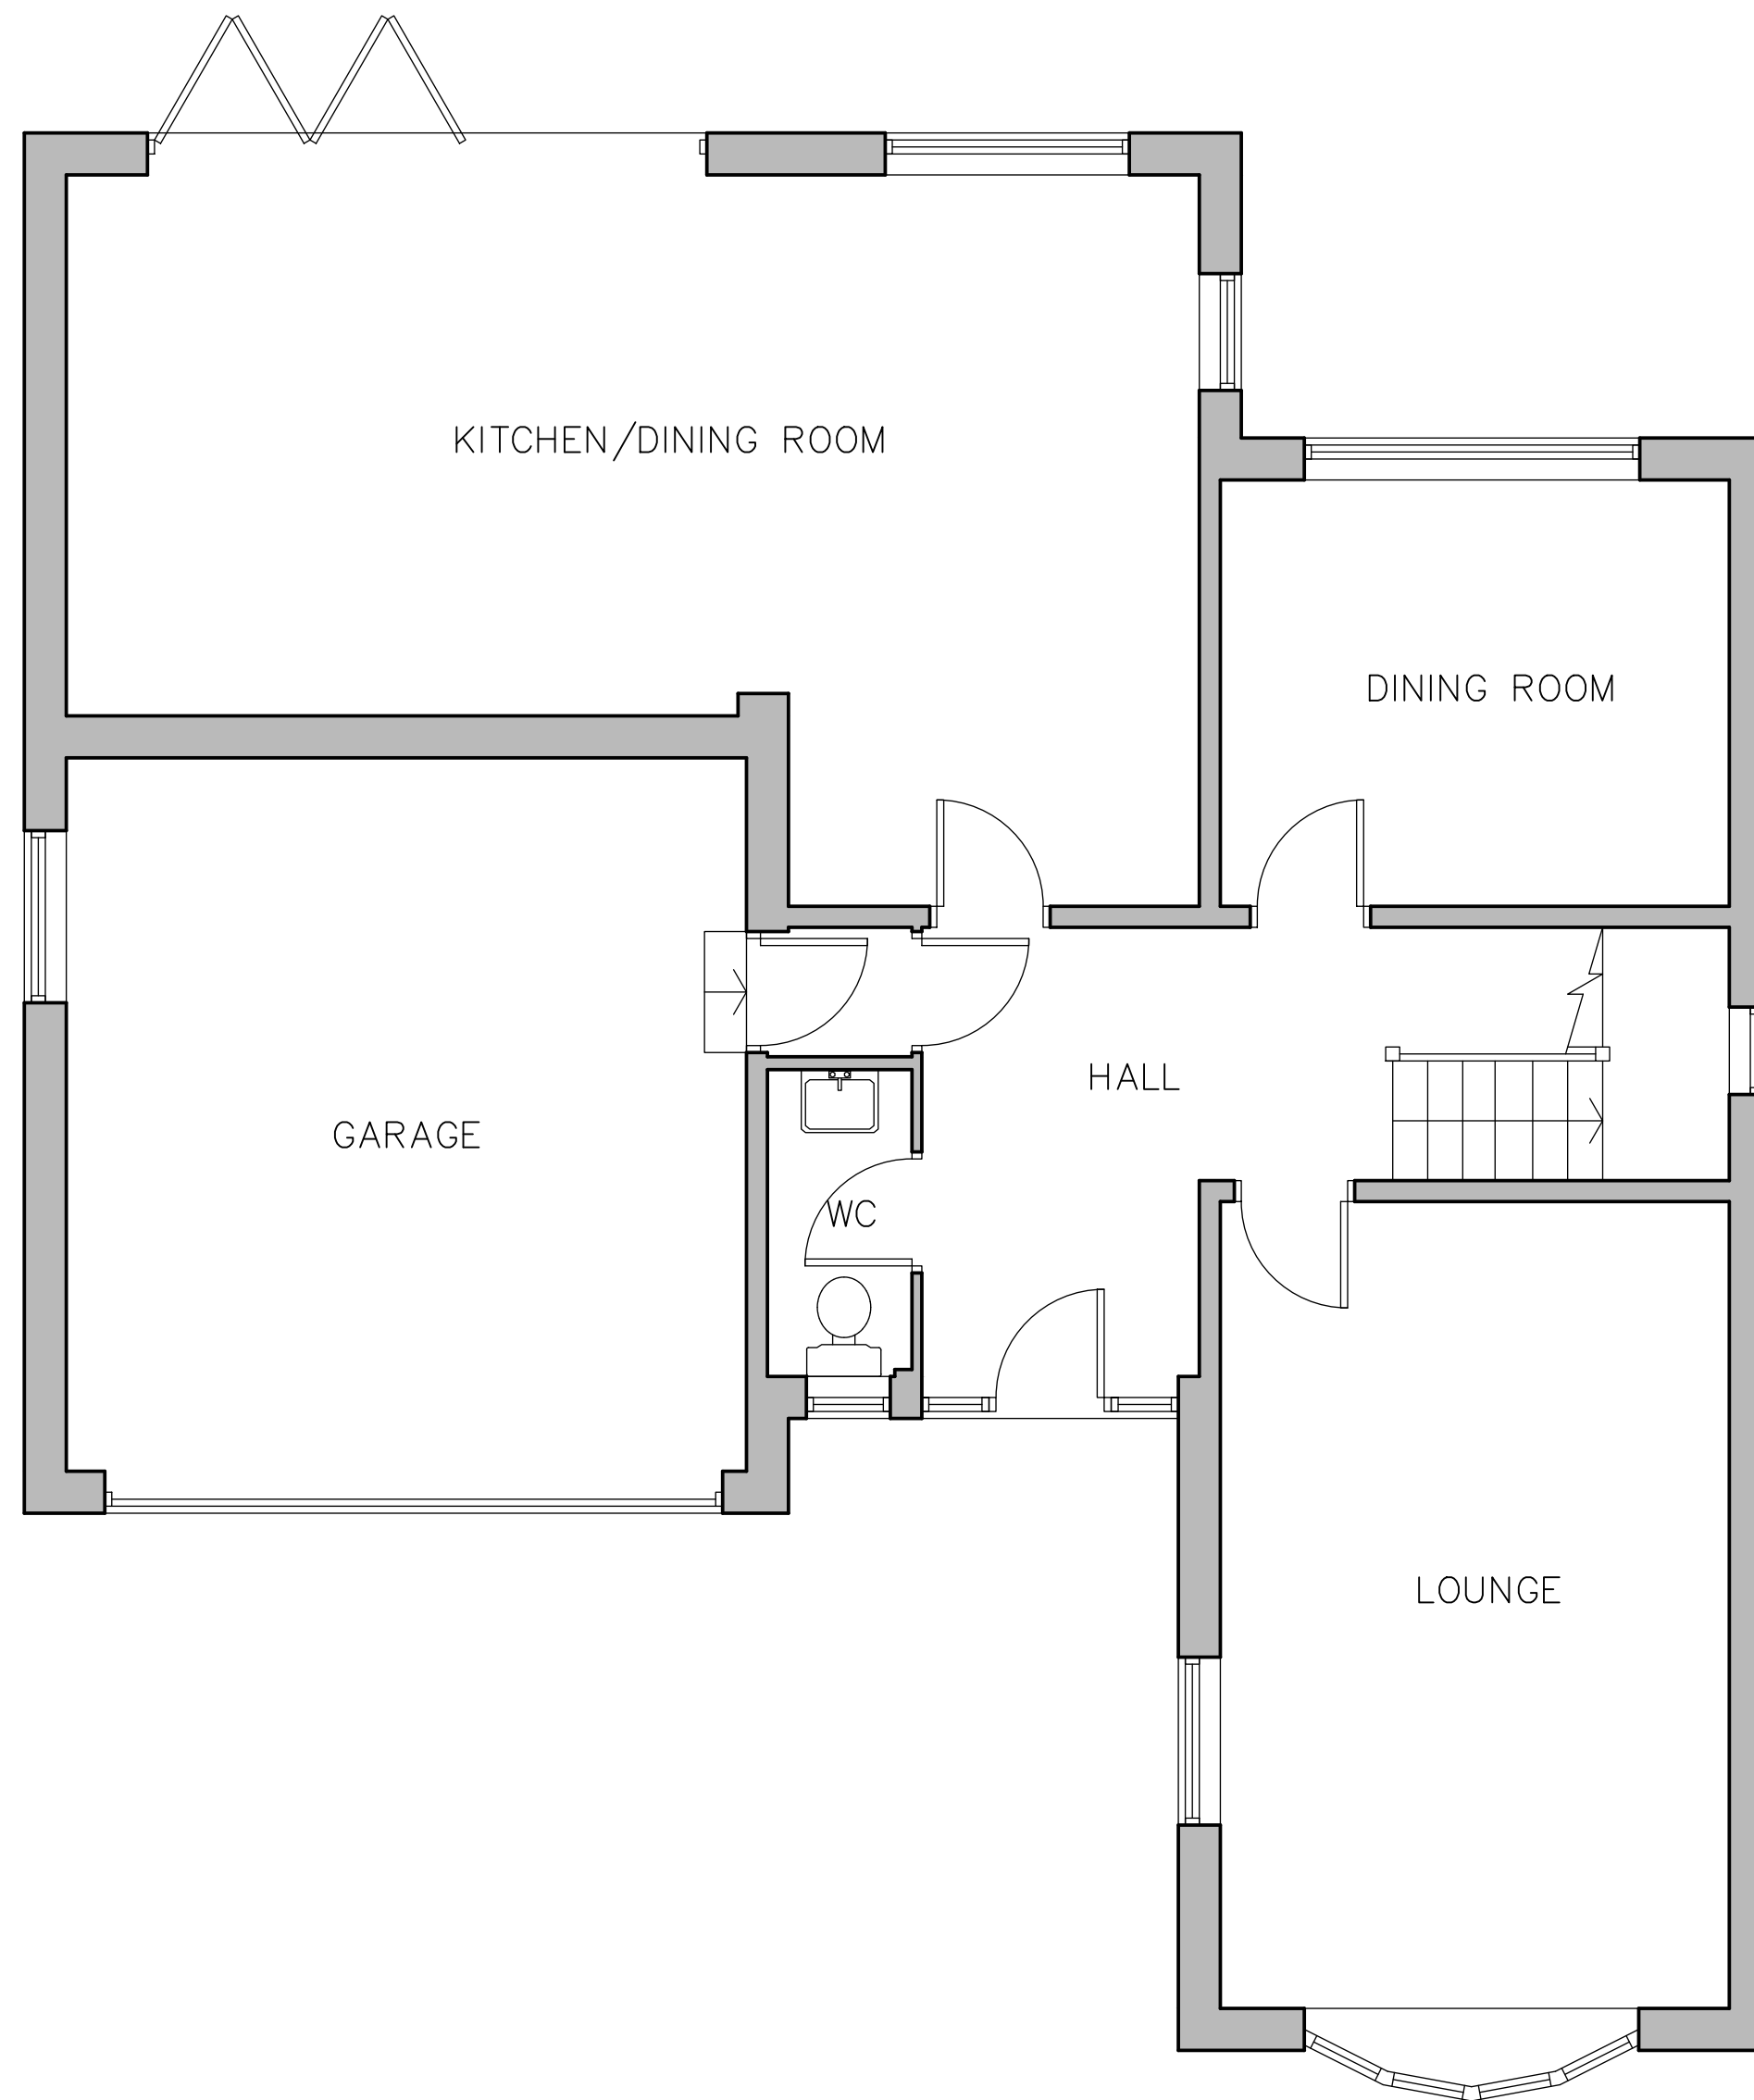

NOTES

- ALL DIMENSIONS TO BE CHECKED ON SITE
NO DIMENSIONS TO BE SCALED FROM THIS DRAWING
UNLESS OTHERWISE STATED

[illegible]

FAST
ARCHITECTURE

CLIENT
ROCHDALE BOROUGH
COUNCIL
ECONOMY AND PLACE

PROJECT
11 LOWERFOLD DRIVE
NEW CHILDRENS' HOME

DRAWING TITLE
GROUND FLOOR PLAN
AS EXISTING

SCALE	DATE	
1:50 @A3	11.24	
JOB NO.	DRAWING NO.	REV.
2024-26	03	A