




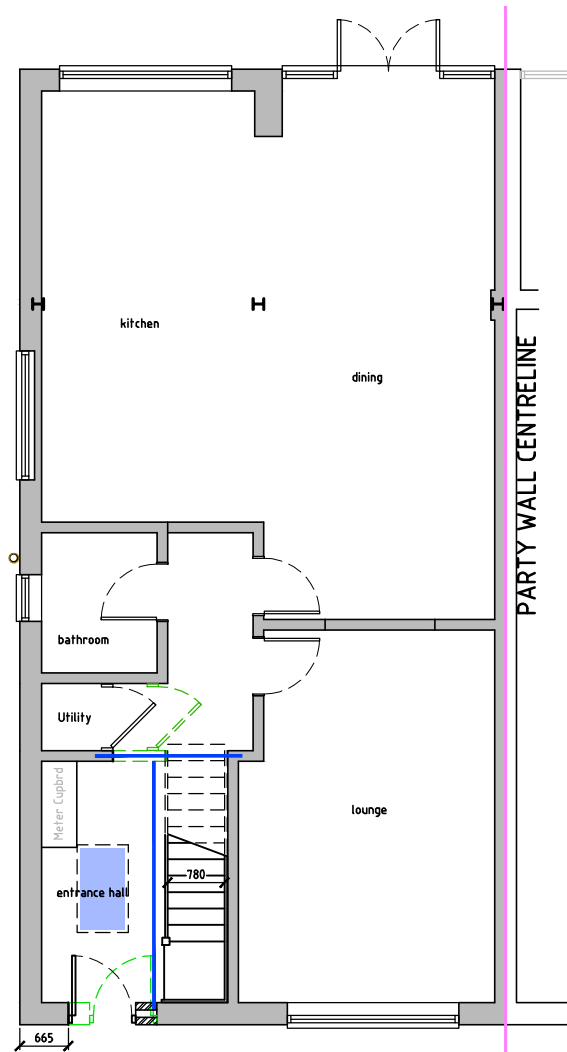


GROUND FLOOR (1:100)

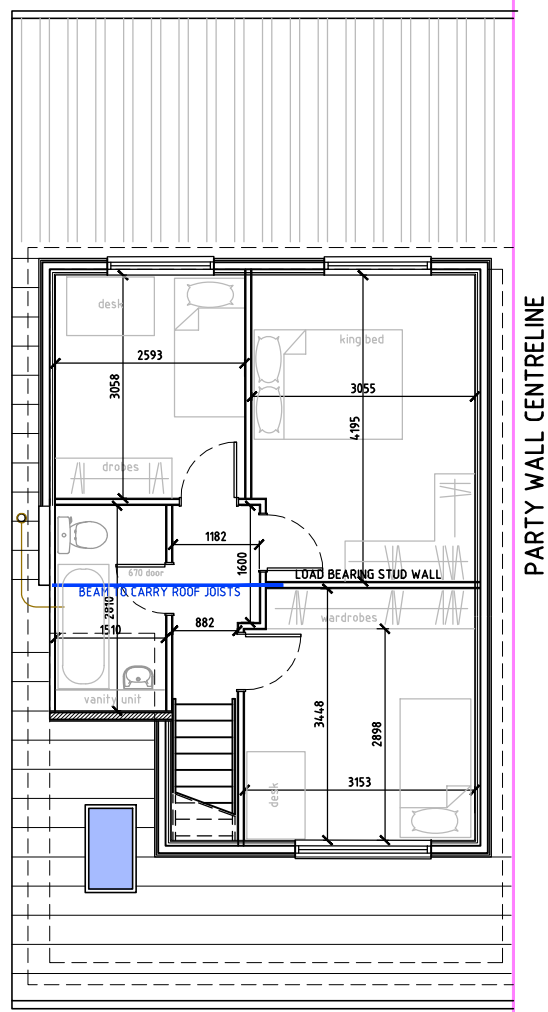

FIRST FLOOR PLAN
(1:100)

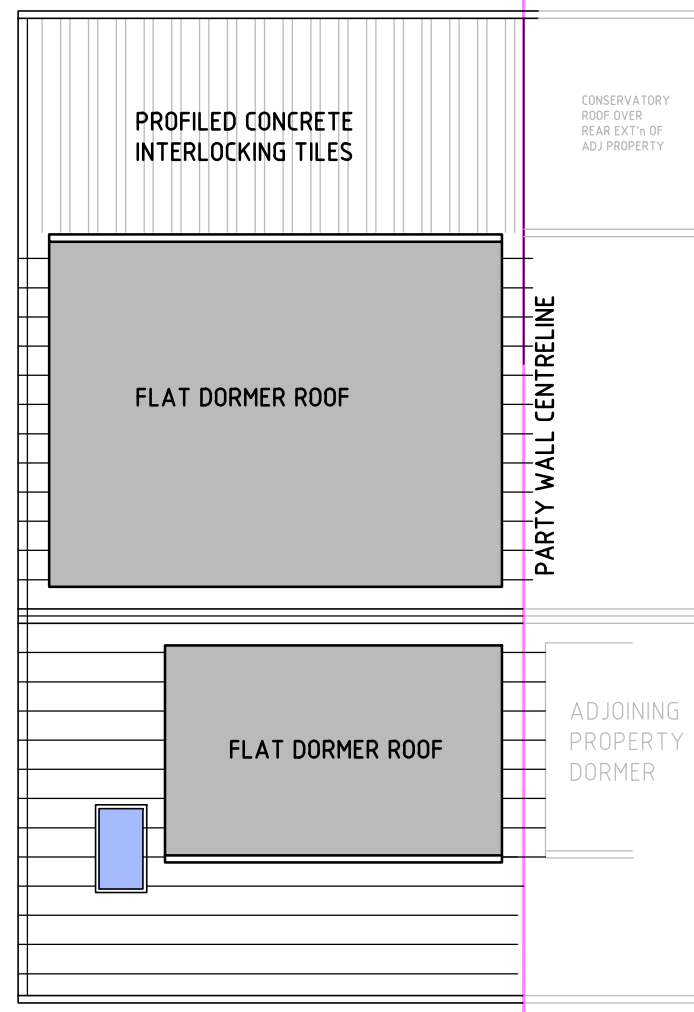

ROOF PLAN
(1:100)

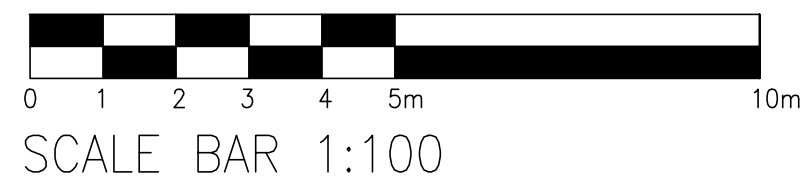

Rev.	Amendments	Date
------	------------	------


ISSUED FOR : PLANNING

CLIENT
MILLS FAMILY

PROJECT-SCHEME
15 PIETHORNE CLOSE
NEWHEY

TITLE
PROPOSED LAYOUT
GROUND & 1ST FLOOR PLANS
ROOF PLAN

PROJECT No.	DRG. No. P001	SCALE 1:100
	DATE FEB. '25	REVISION -

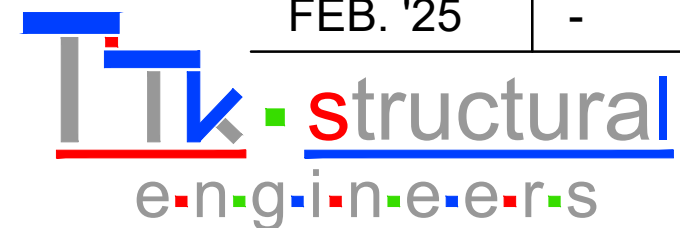

99 Manor Road. Shaw. Oldham. OL2 7JG (m: 07971 037112)

THIS IS AN ISO A3 SIZED DRAWING