


| Revision | Description                                  | By | Date     |
|----------|----------------------------------------------|----|----------|
| P04      | Issue of Stage 3 Following Planning Comments | BN | 27/11/23 |
| P03      | Issue of Stage 3 Final Drawings              | BN | 09/11/23 |
| P02      | Issue of Stage 3 Drawing Package             | BN | 30/10/23 |
| P01      | Issue of Drawing Package                     | BN | 10/10/23 |

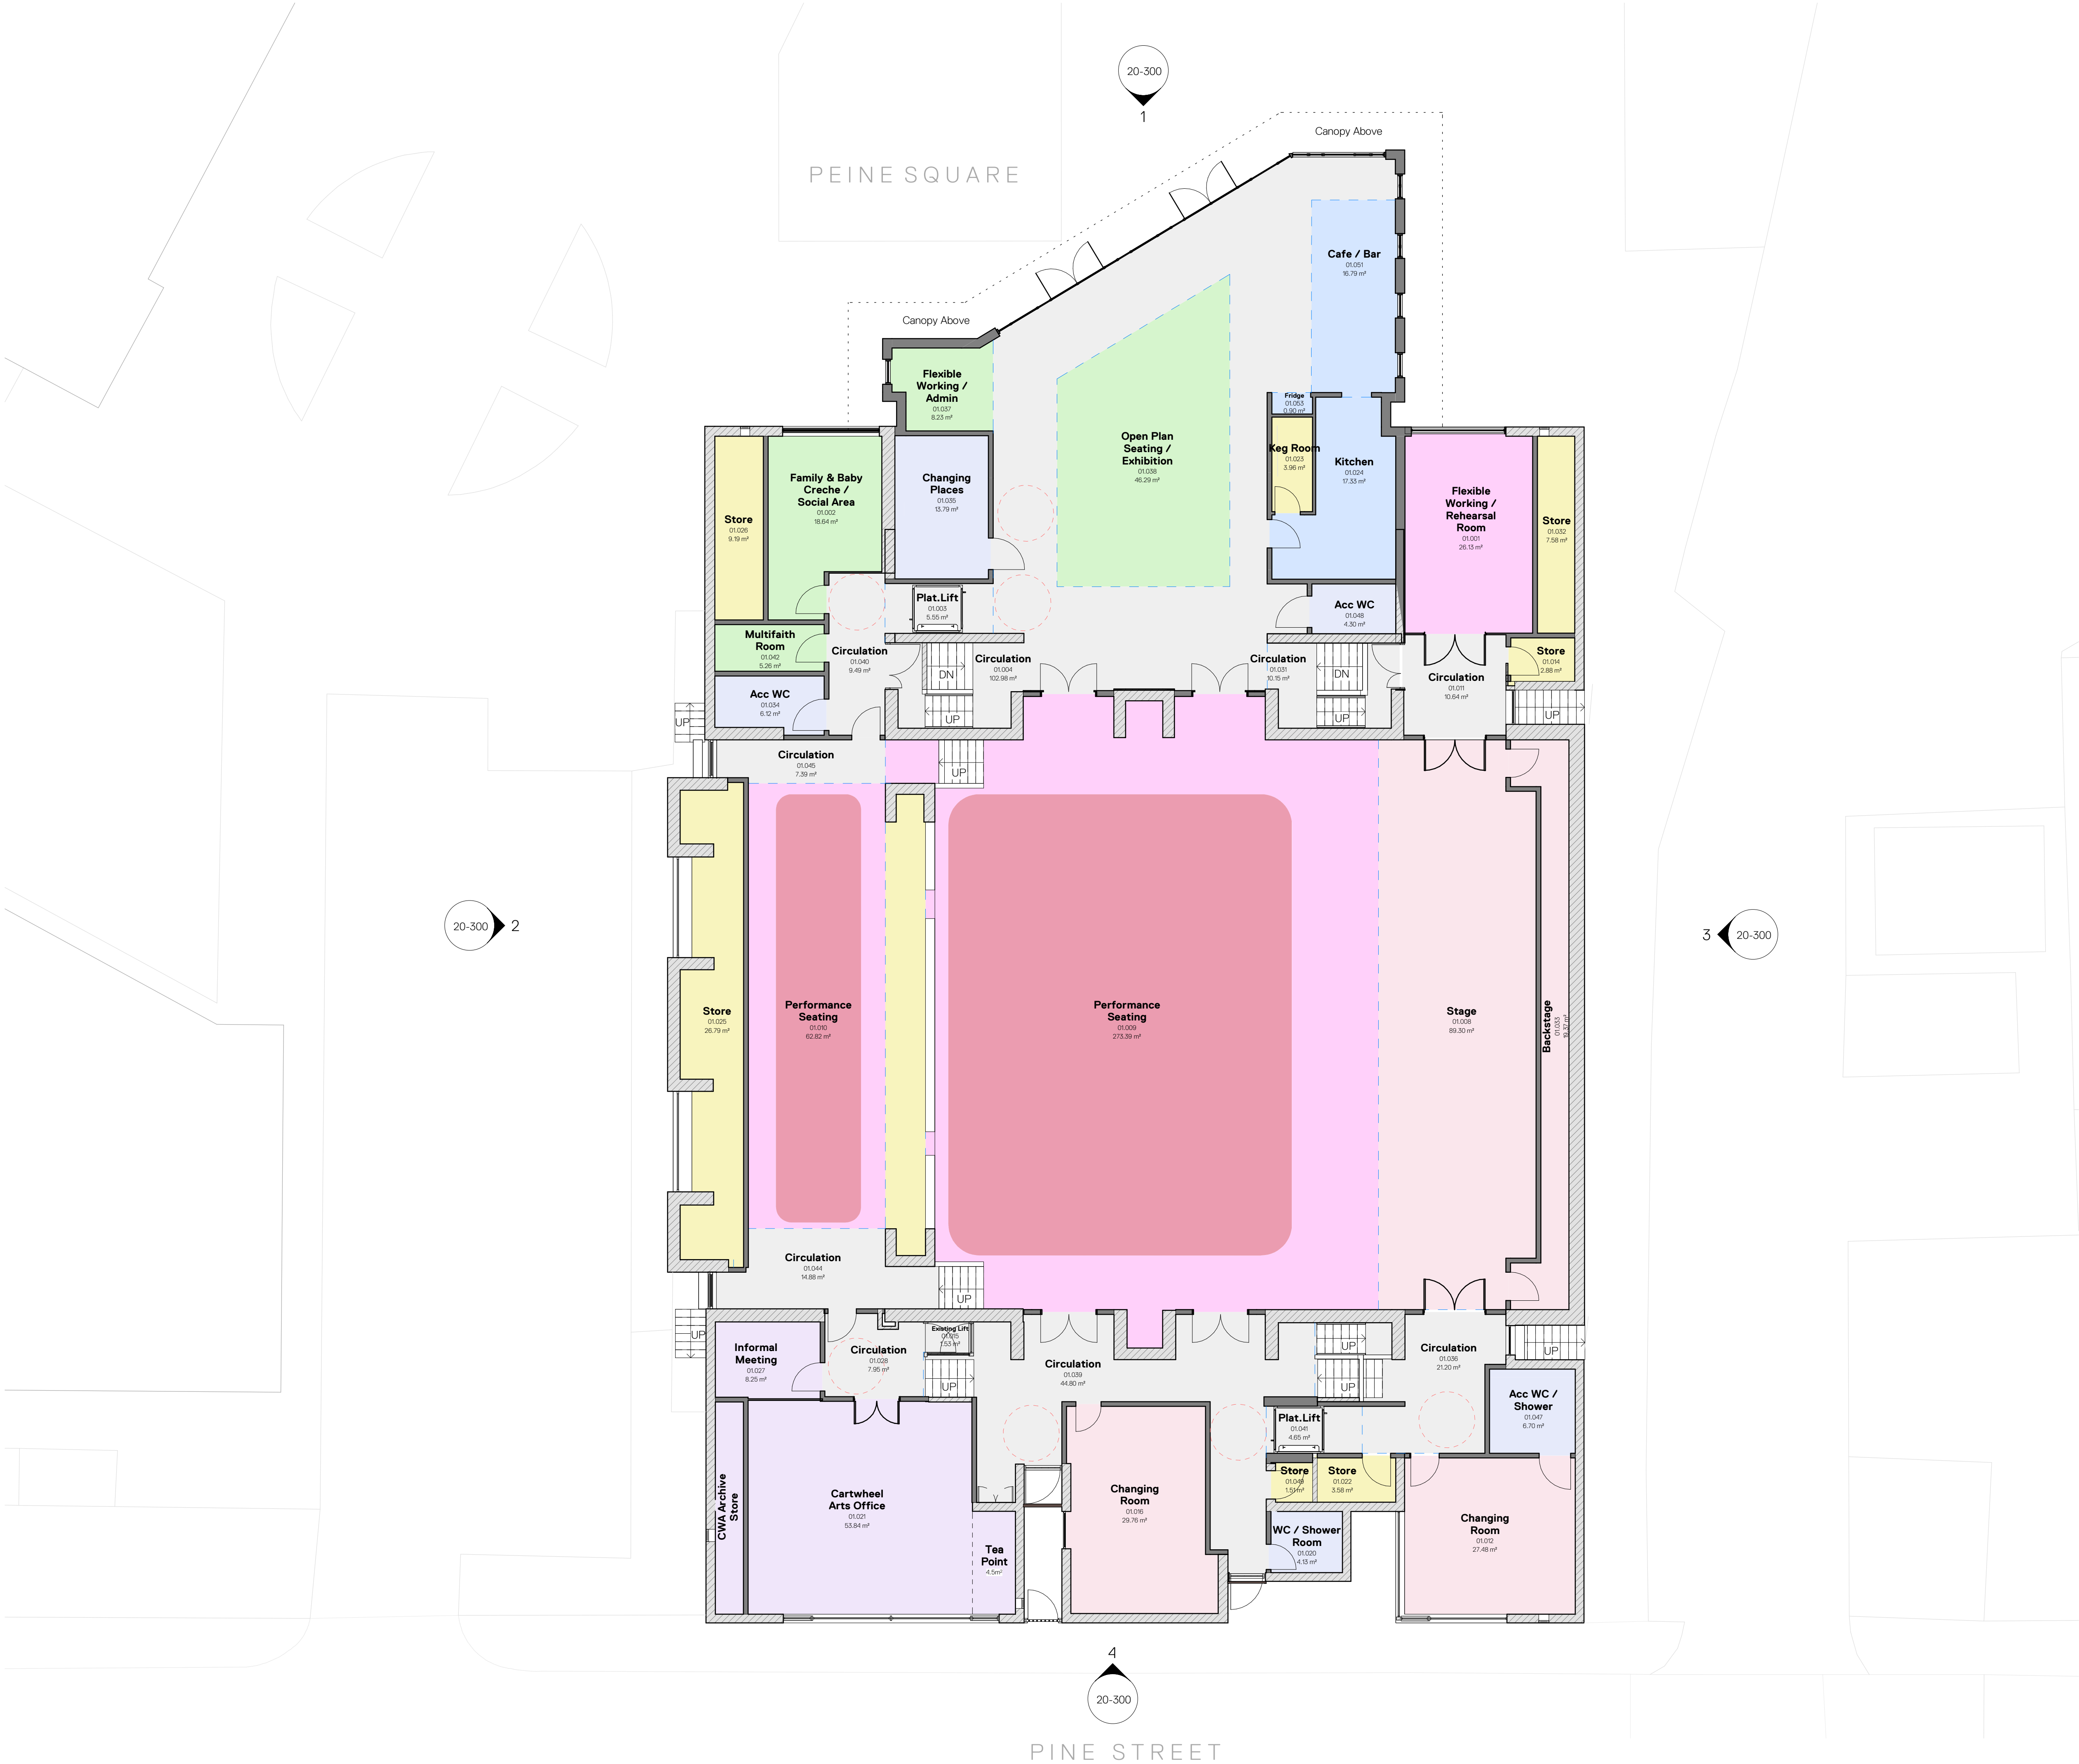

**Areas**

|                         |                     |
|-------------------------|---------------------|
| Circulation             | Performance Support |
| Activity Zones          | Support services    |
| Front of House services | Store / Plant       |
| Cartwheel Arts          | Kitchen             |

1800mm Wheelchair turning circle  
in line with BS 8300-2:2018 guidance

**RIBA STAGE 3**

1:100

2 4 8 m

Notes:  
DO NOT SCALE. Use figured dimensions only. The contractor is requested to check all dimensions before the work is put in hand. Copyright of this drawing belongs solely to K2 Architects Ltd. This drawing must only be used for the purpose for which it is supplied and its contents must not be reproduced for any purpose without written permission. Areas indicated, or areas calculated from this drawing should be used for valuation purposes or as the basis for development contracts. K2 Architects is a limited company registered in England and Wales. Number 65333723.

|          |    |          |                                      |
|----------|----|----------|--------------------------------------|
| Drawn    | JP | 21/06/23 | <b>K2</b>                            |
| Checked  | CD | 21/06/23 |                                      |
| Approved | MD | 21/06/23 |                                      |
|          |    |          | www.k2architects.co.uk 0151 706 9560 |

|           |                                                                                           |          |             |
|-----------|-------------------------------------------------------------------------------------------|----------|-------------|
| Project   | Heywood Civic Centre<br>LCpl Stephen Shaw MC Way, Heywood<br>Greater Manchester, OL10 1LW | Status   | Status      |
| Drg Title | Proposed Ground Floor Plan - Evening                                                      | Issue    | Preliminary |
| Drg No.   | 564-K2A-B1-00-DR-A-20-202                                                                 | Scale    | 1:100       |
|           |                                                                                           | A1 Sheet |             |
|           |                                                                                           | Revision | P04         |

Proposed Ground Floor Plan - Evening