


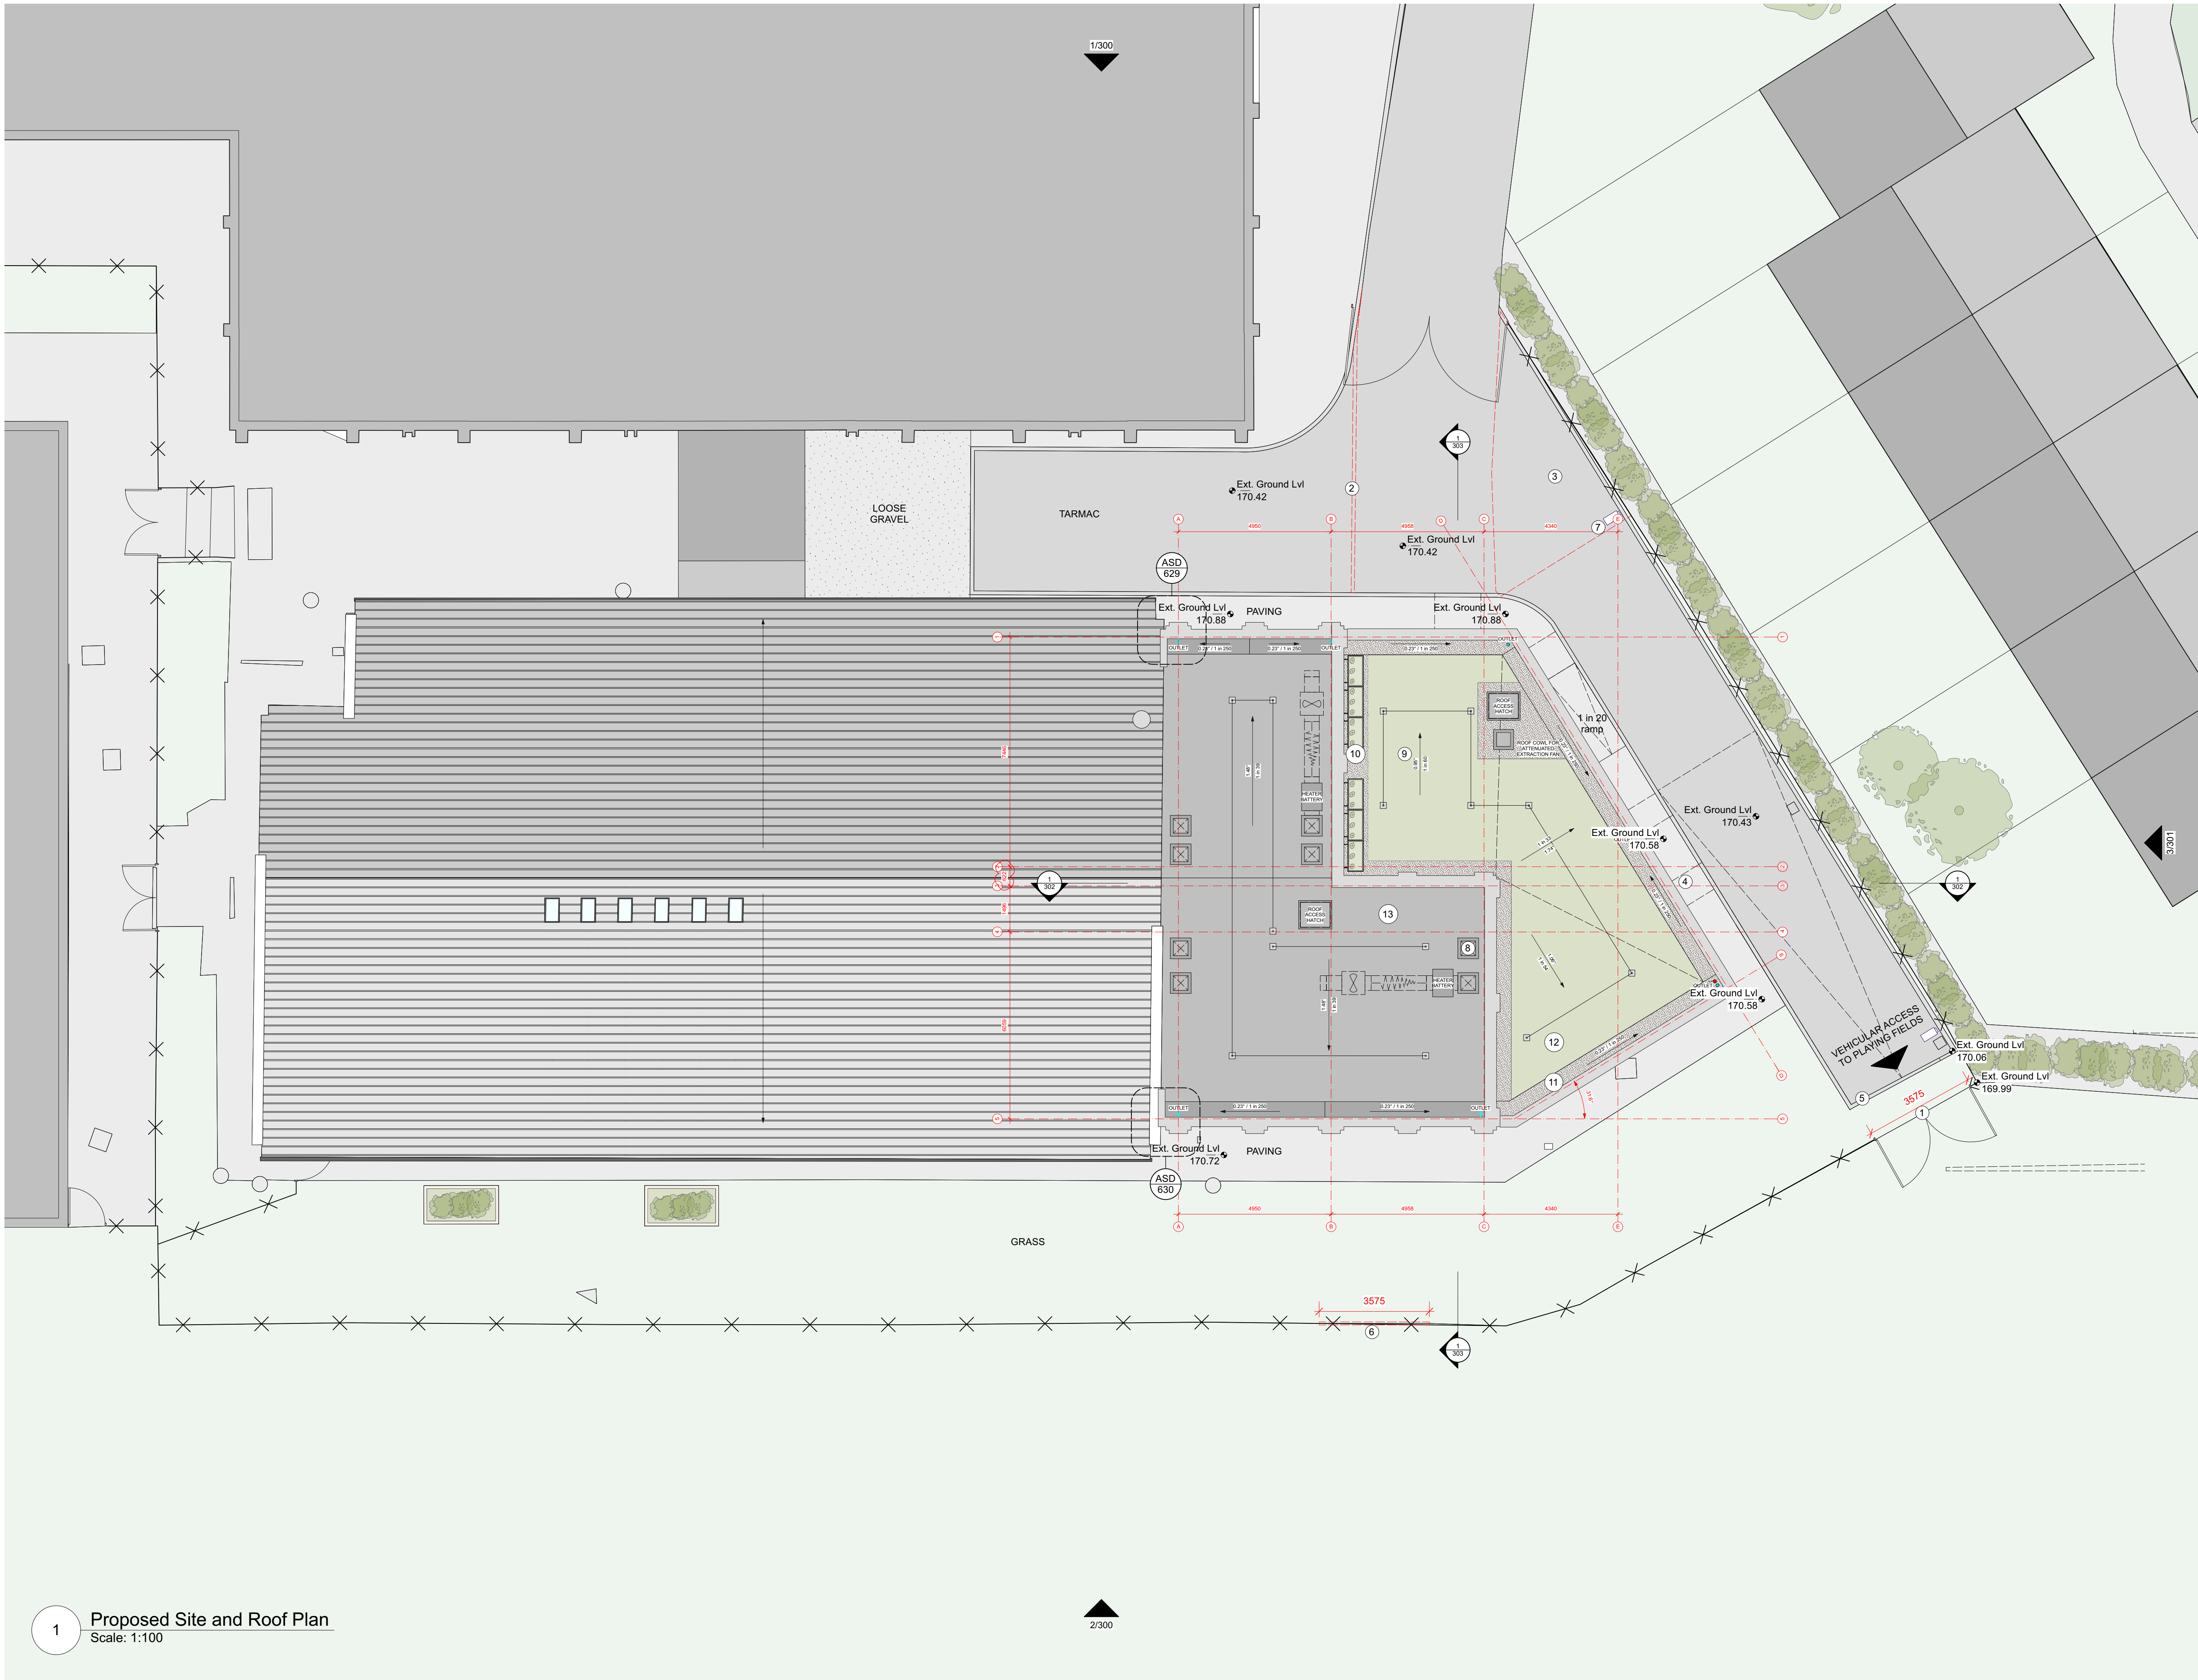

1 Proposed Site and Roof Plan
Scale: 1:100

© Copyright
Define Architects Ltd

0 1 2 3 4 M

1:100 @ A1

A1

NOTES:

DO NOT SCALE. USE FIGURED DIMENSIONS ONLY.

All dimensions to be checked on site.

Drawing to be read with all relevant Architectural, Interiors, Structural, M&E, Drainage, Public Health, Landscape, Civils and Interiors drawings and specifications. Any discrepancies between consultant's drawings to be reported to the Architect before any work commences.

The Contractor's attention is drawn to the Health & Safety matters identified in the Health & Safety plan as being potentially hazardous.

These items should not be considered as a full and final list.

The Work Package Contractor's normal Health & Safety obligations still apply when undertaking constructional operations both on and off site.

Define Architects take no responsibility for the location of legal boundaries indicated on this drawing and advise a separate drawing be completed by a specialist surveyor in order to establish exact boundaries.

DWG files provided for information only. Refer to PDF record.

The copyright of this drawing is held by Define Architects Ltd.

Not to be used for any purpose without consent.

Notes

1. Vehicular gate relocated
2. Kerb lowered to road level
3. New tarmac
4. New paving
5. Dropped kerb to allow for vehicular access to playing field.
6. Area of new fencing to match existing to replace relocated gates.
7. New lamp post
8. Roof cowl providing natural ventilation to classrooms
9. Mansafe system to installer's design
10. Planters fixed to wall with tensile wires for climbing plants
11. Loose round pebble maintenance strip
12. Sedum roof
13. Bituminous Flat Roof System to 1 in 40 Falls

DEFINEARCHITECTS.CO.UK

Unit 2E
Beehive Mill
Jersey Street
Manchester
M4 6JG

+44 (0)161 528 9492
mail@definearchitects.co.uk

define /

PROJECT

Wardle Academy - Anderson Suite Extension

DRAWING TITLE

Proposed Site and Roof Plan

REV	DATE	NOTES
T04	12/05/2023	MANSAFE SYSTEM AND ACCESS HATCH ADDED TO UPPER FLAT ROOF
T05	16/06/2023	DETAIL CALL OUTS UPDATED
C01	26/06/2023	STRUCTURAL GRID AMENDED. ROOF HATCHES UPDATED. ISSUED FOR CONSTRUCTION.
C02	20/11/2023	500mm GUTTERS ADDED TO FLAT ROOFS

DRAWN BY AM	CHECKED BY GW
JOB NO. 052	STATUS CONSTRUCTION
DRAWING NO. 052_GAD_200	REV C02