



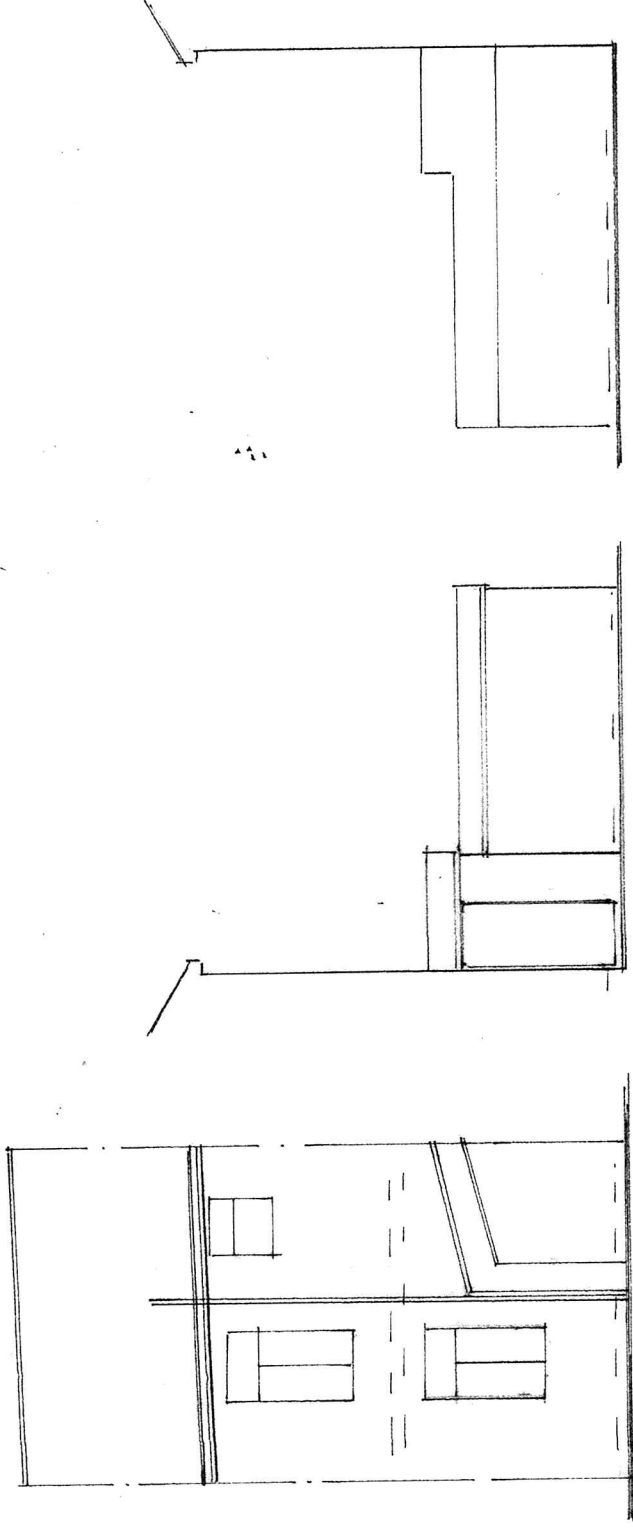


REAR ELEVATION
(EXISTING)

SIDE ELEVATION
(EXISTING)


SIDE ELEVATION
(EXISTING)

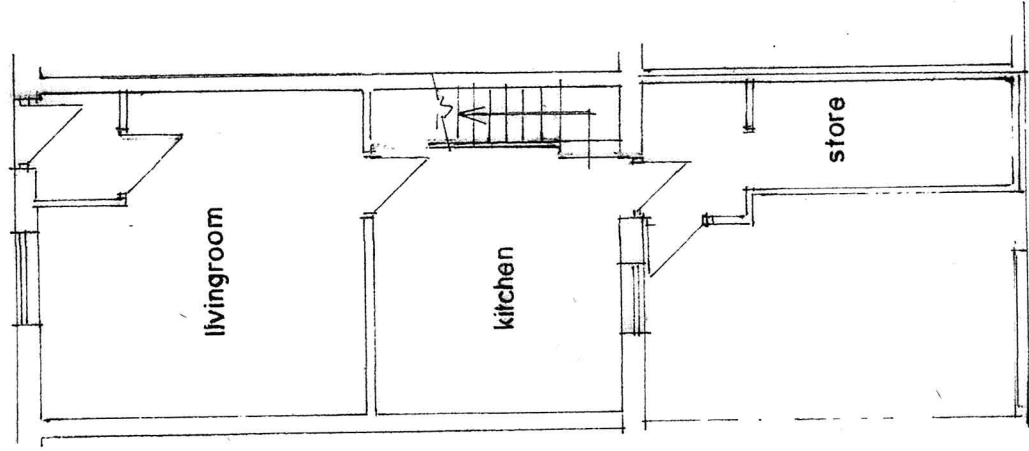

GROUND FLOOR PLAN
(EXISTING)

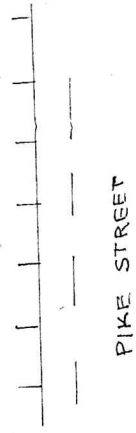

PIKE STREET

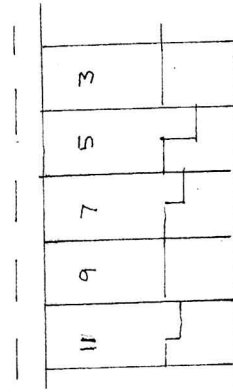

SITE PLAN SCALE 1:500
(EXISTING)

BUILDING DESIGN SERVICES

M. FAROOQ

6 Stock Close, Shawclough, Rochdale OL12 6BB

Tel: 01706 712231 Mob: 07967605763

**PROPOSED SINGLE STOREY REAR EXTENSION
AT 7 PIKE STREET ROCHDALE OL11 1PB**

For: Mr FAHIM MUKHTAR

Plan

Scale 1:100

Elevation

Scale 1:100

1966/1