


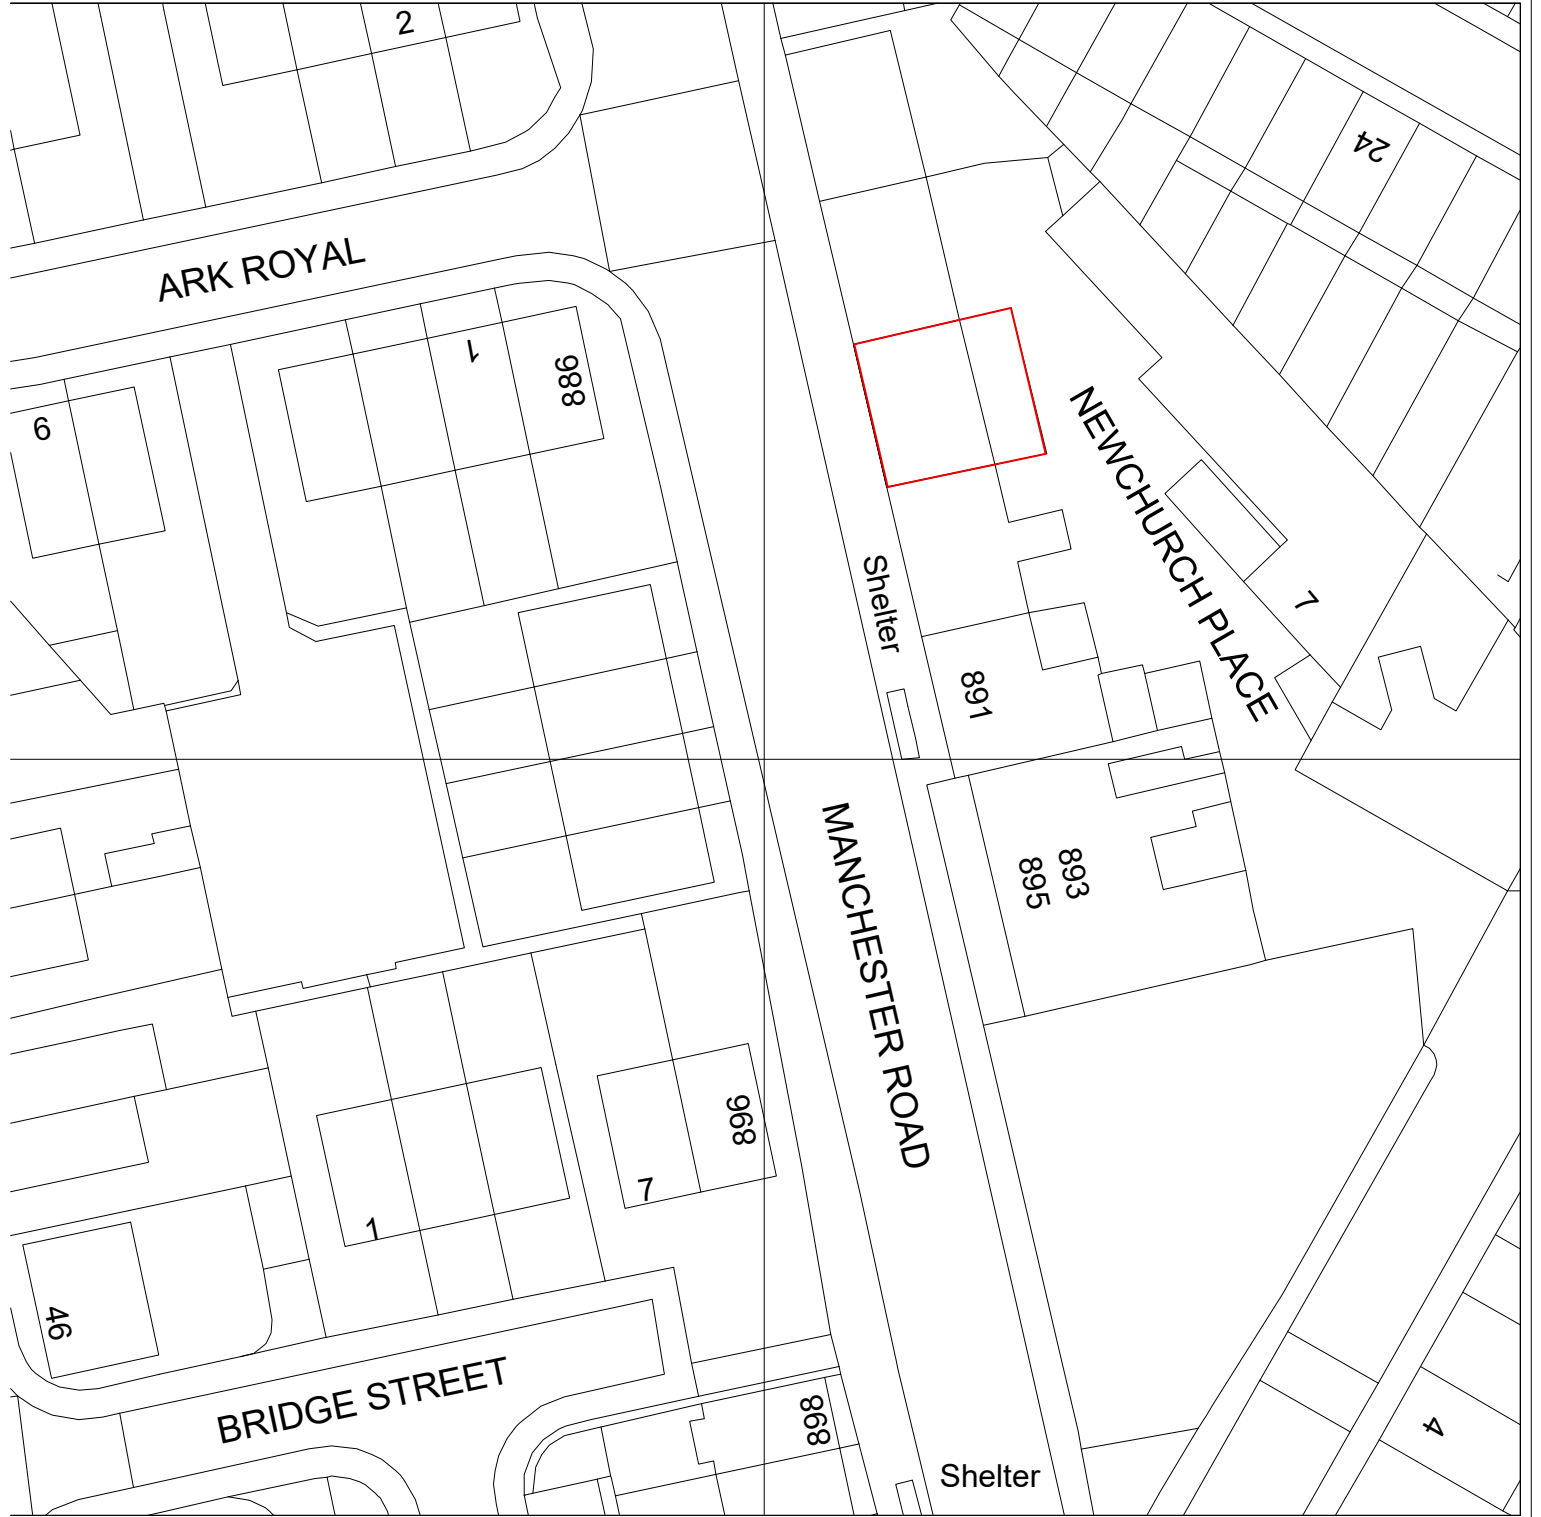

Produced on 23 November 2022 from the Ordnance Survey National Geographic Database and incorporating surveyed revision available at this date.
This map shows the area bounded by 388345 410284, 388445 410284, 388445 410384, 388345 410384, 388345 410284
Reproduction in whole or part is prohibited without the prior permission of Ordnance Survey.
Crown copyright 2022. Supplied by copla ltd trading as UKPlanningMaps.com a licensed Ordnance Survey partner (100054135).
Data licence expires 23 November 2023. Unique plan reference: v1c/878550/1186290



SCALE BAR 1:250



SCALE BAR 1:500



A: Manchester, M2
T: +44 (0)7514690111
E: adfstudio11@gmail.com

Note: DESIGN INTENT DRAWING ONLY.
ANY CONSTRUCTION MUST COMPLY WITH ALL
APPLICABLE BUILDING REGULATIONS.

ALL DIMENSIONS IN MM.

Rev
Amendment
Date

DRG:
Site Location_Block Plan

DATE: FEB 2022
SCALE: 1:1250_1:500
SIZE: A3

DRG STATUS:
Planning

DRAWN: DA
CHECKED: SB
DRG NO: 70-04/00

PROJECT:
Partial change of use of ground floor to create extension to dwelling (Use Class C3), single
storey rear extension to existing hairdressers (Use Class E), installation of new shop front,
application of render to front elevation, removal of render to rear and removal of doorway

ADDRESS:
887 AND 887A Manchester Road, OL11 2ST