



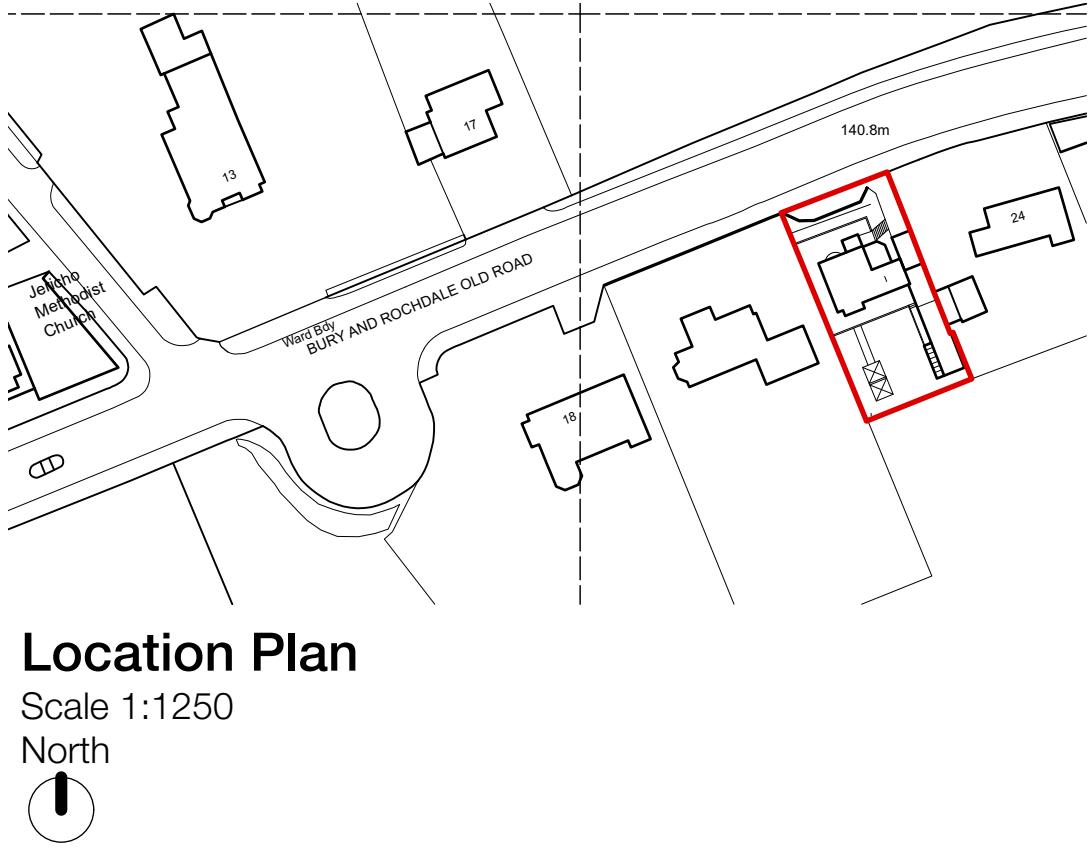

South Elevation
Scale 1:100



North Elevation
Scale 1:100

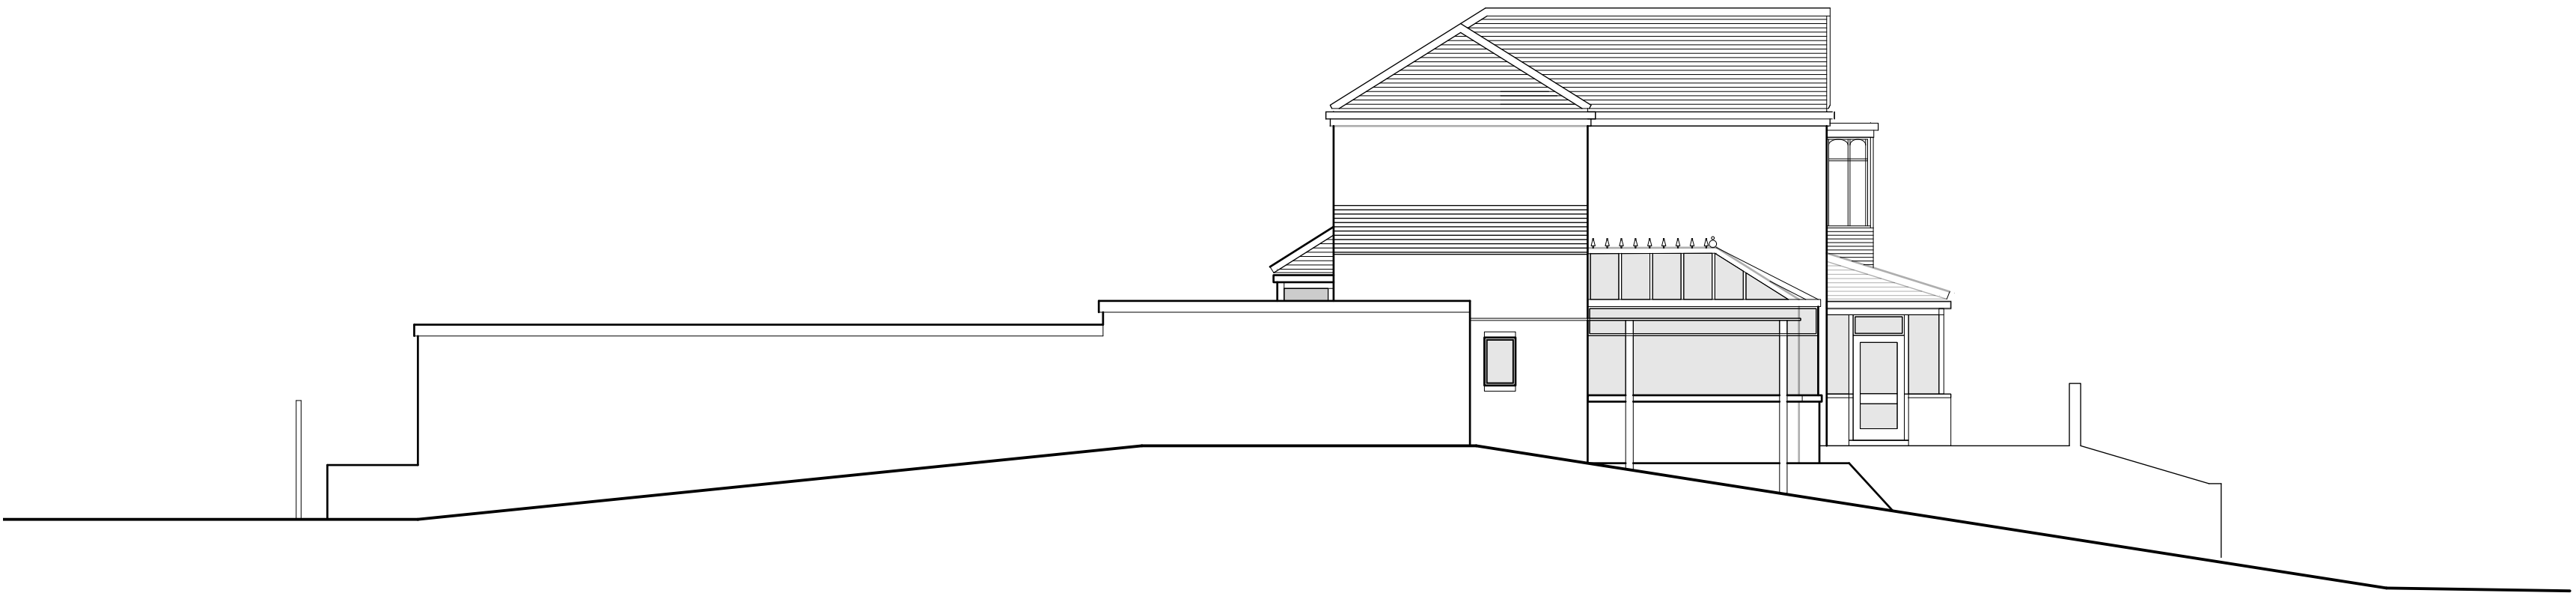

East Elevation
Scale 1:100



West Elevation
Scale 1:100

These drawings are intentionally the same as the Existing plans / eles To demonstrate that there are no changes proposed to the dwelling.

Revision
Project

Address
22 Bury and Rochdale Old Road,
Birtle, BL9 7TZ

Client
Prosperity Property Ltd

Drawing
Proposed Elevations

storaharchitecture
Chartered Architects
RIBA Chartered Practice

Scale 1:100
Sheet Size ISO A1
Date 28/01/2022
Drawn MB

Drawing Number
Revision

22-004 - 301

© Storah Architecture Ltd