


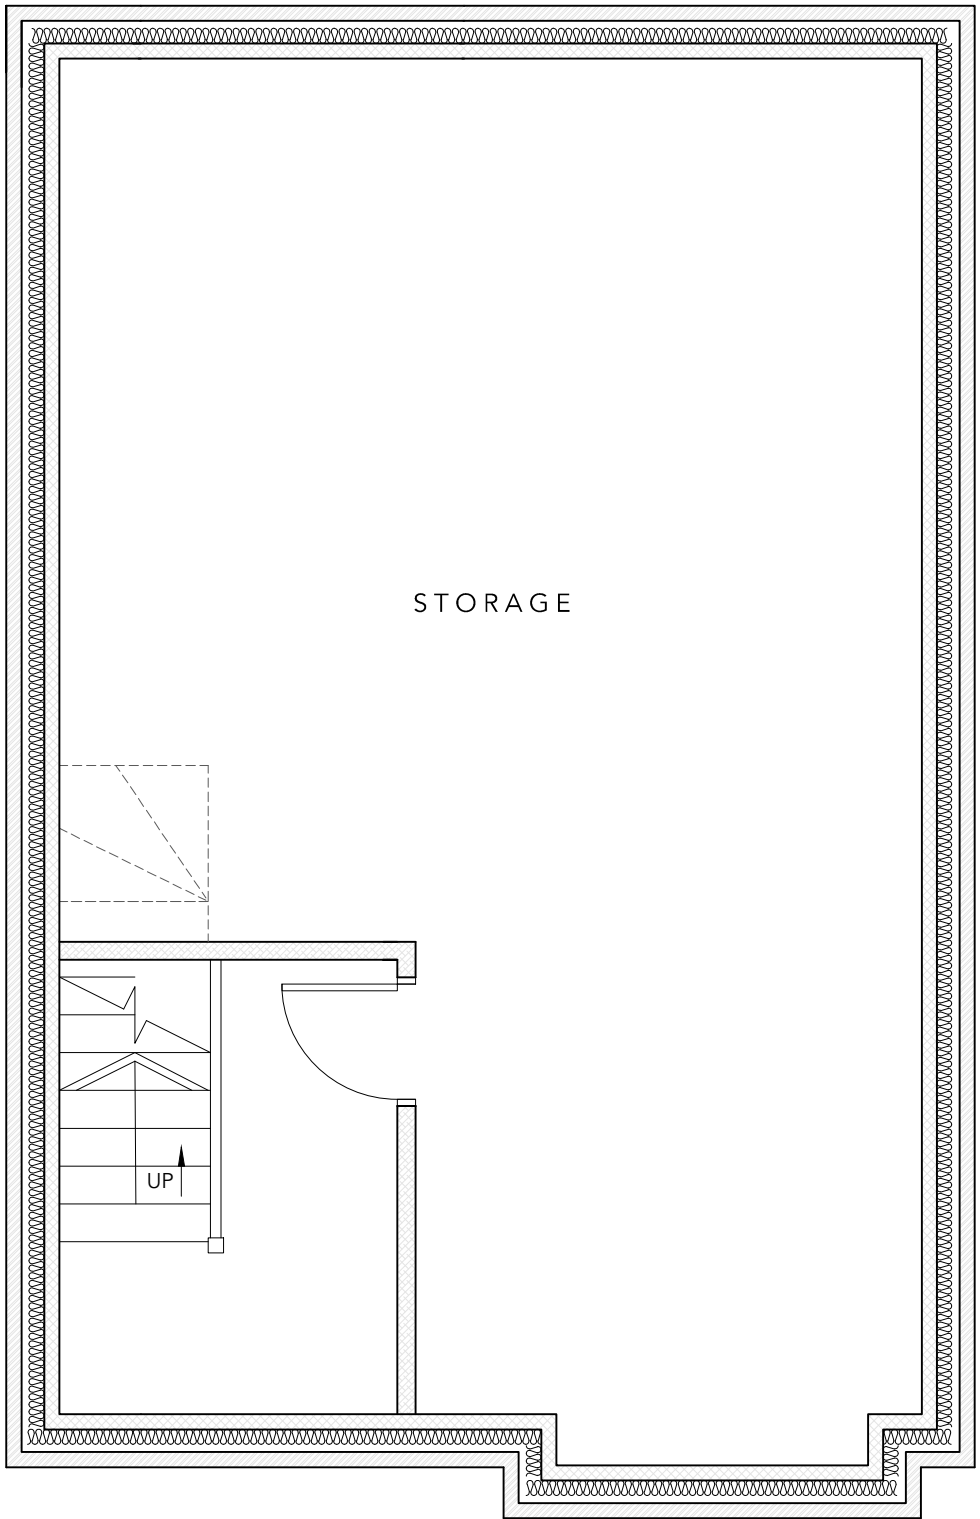
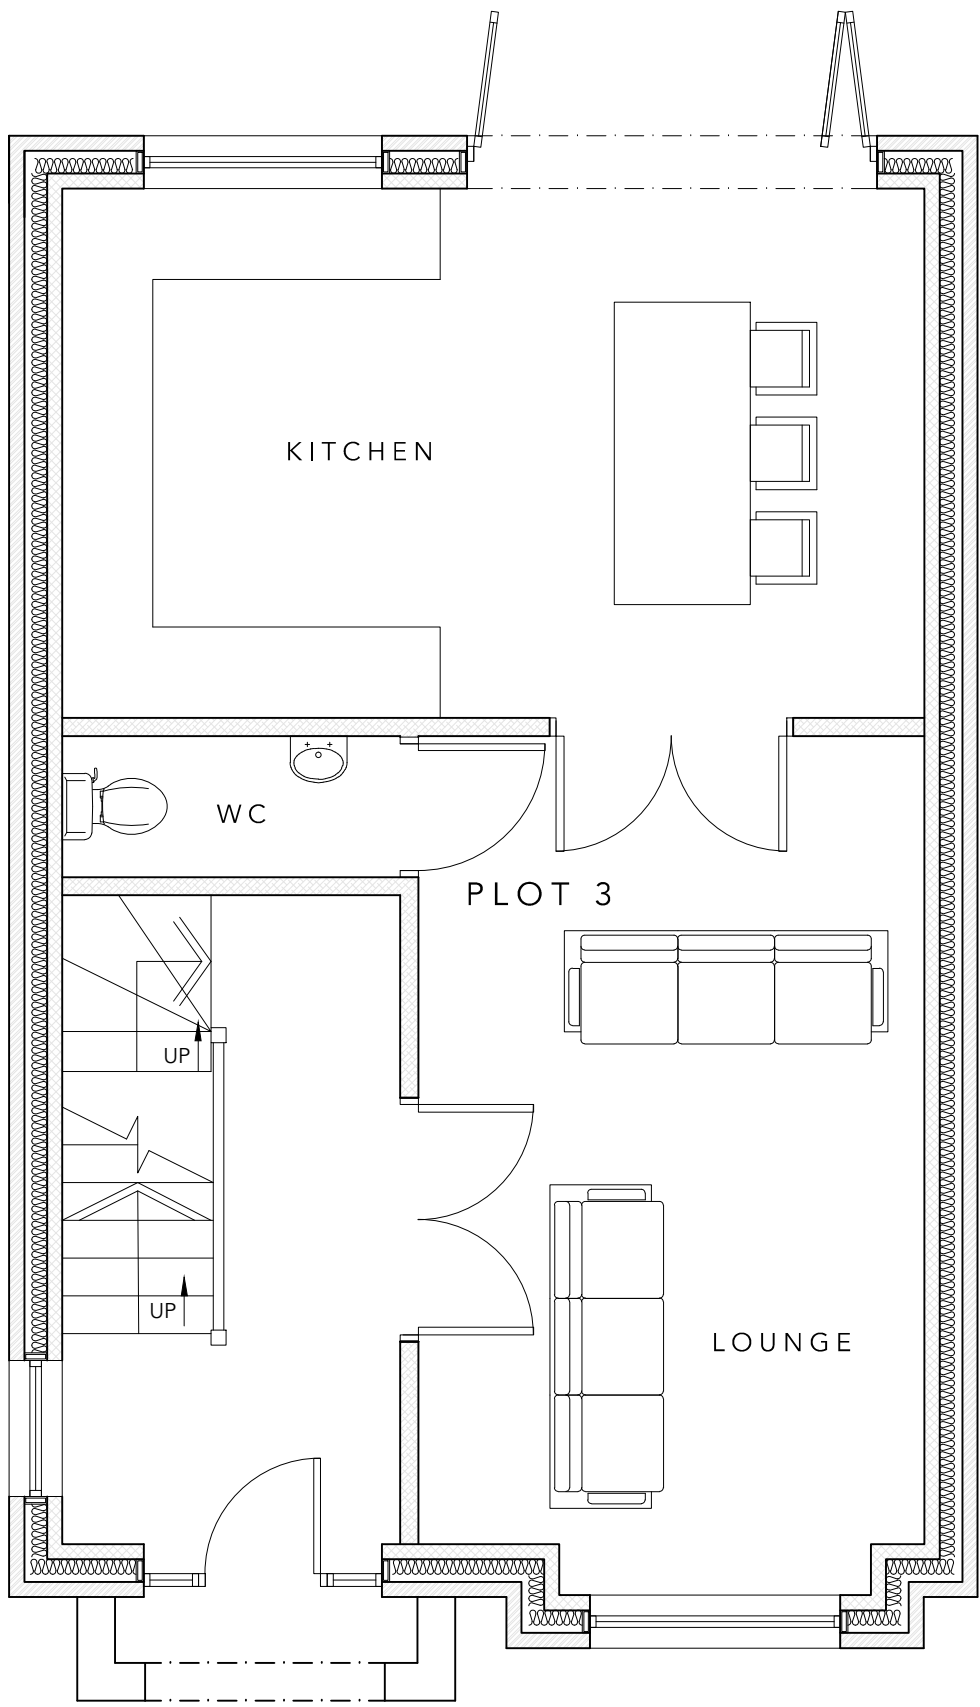


 



BASEMENT FLOOR PLAN AS PROPOSED (1:50)

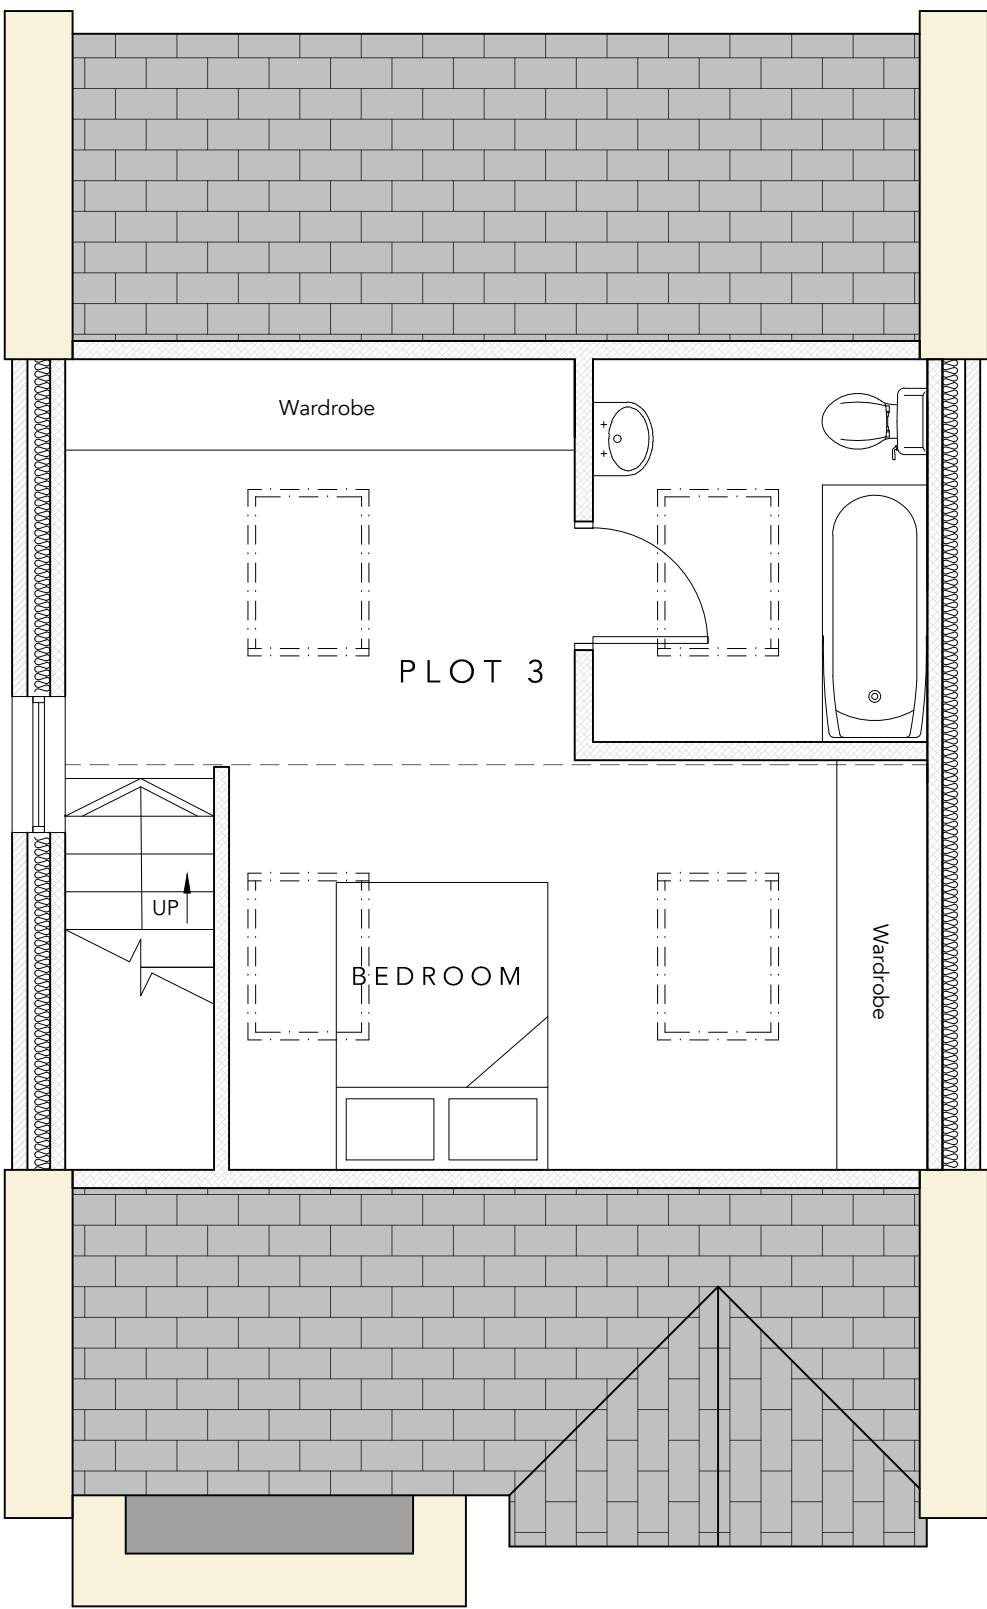


GROUND FLOOR PLAN AS PROPOSED (1:50)

 



SECOND FLOOR PLAN AS PROPOSED (1:50)

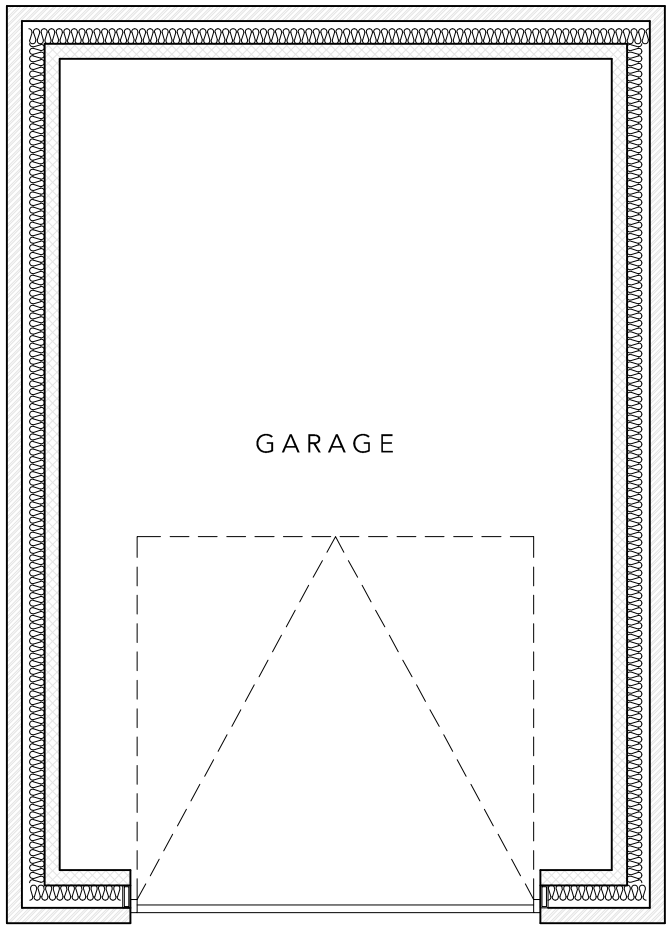 


PLOT 3 GARAGE PLAN AS PROPOSED (1:50)

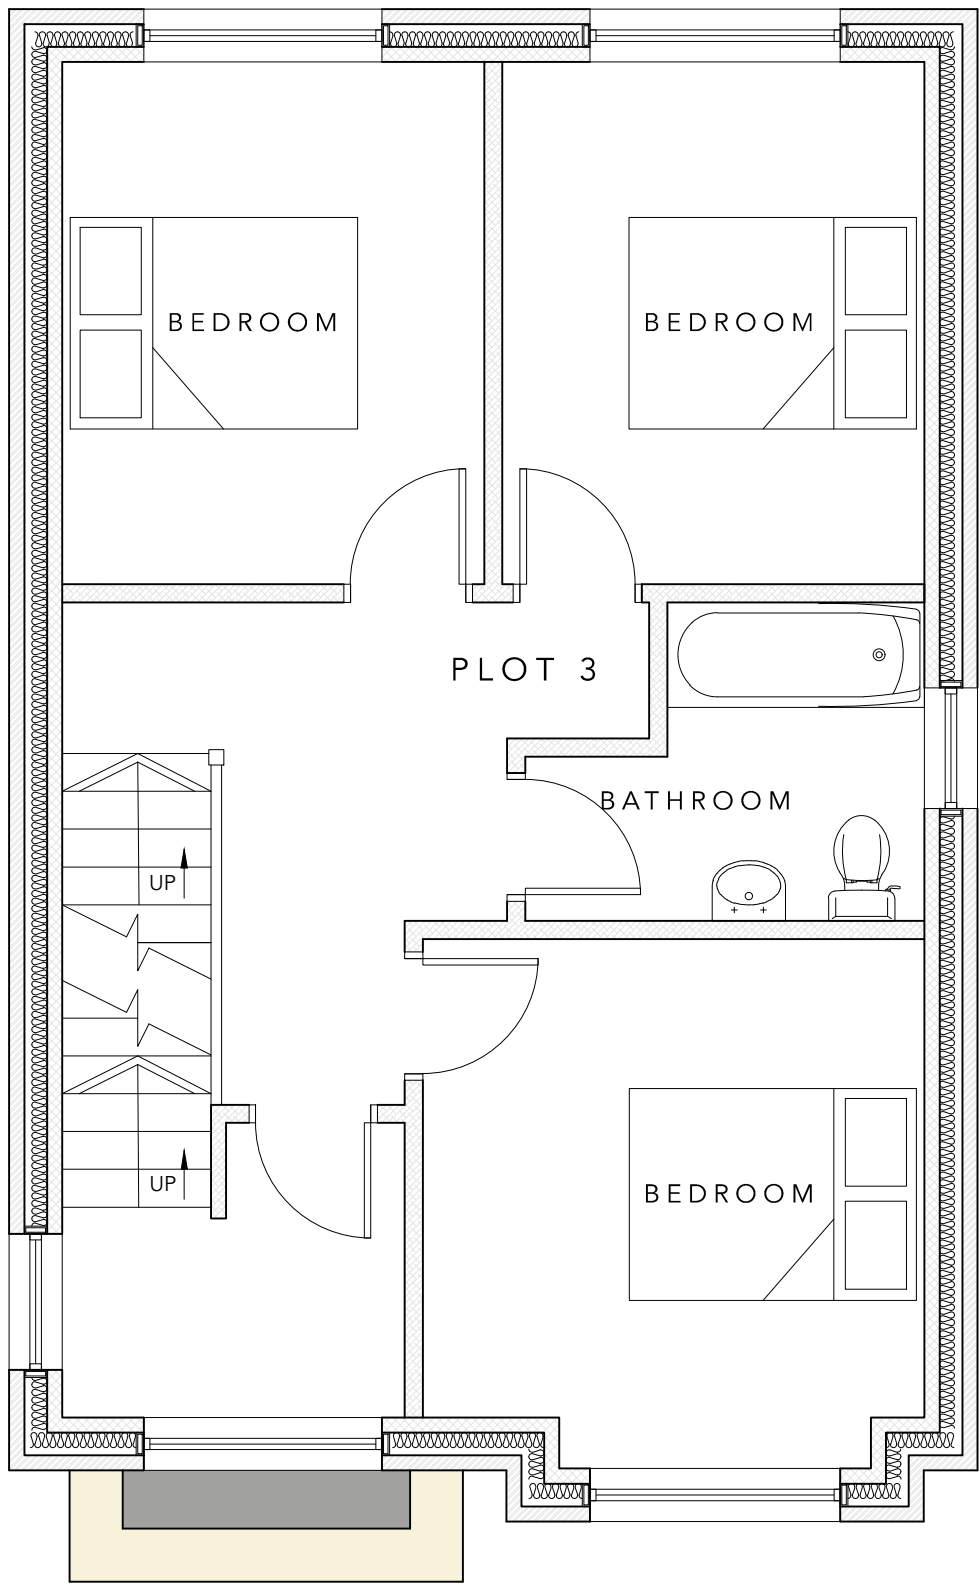

FIRST FLOOR PLAN AS PROPOSED (1:50)

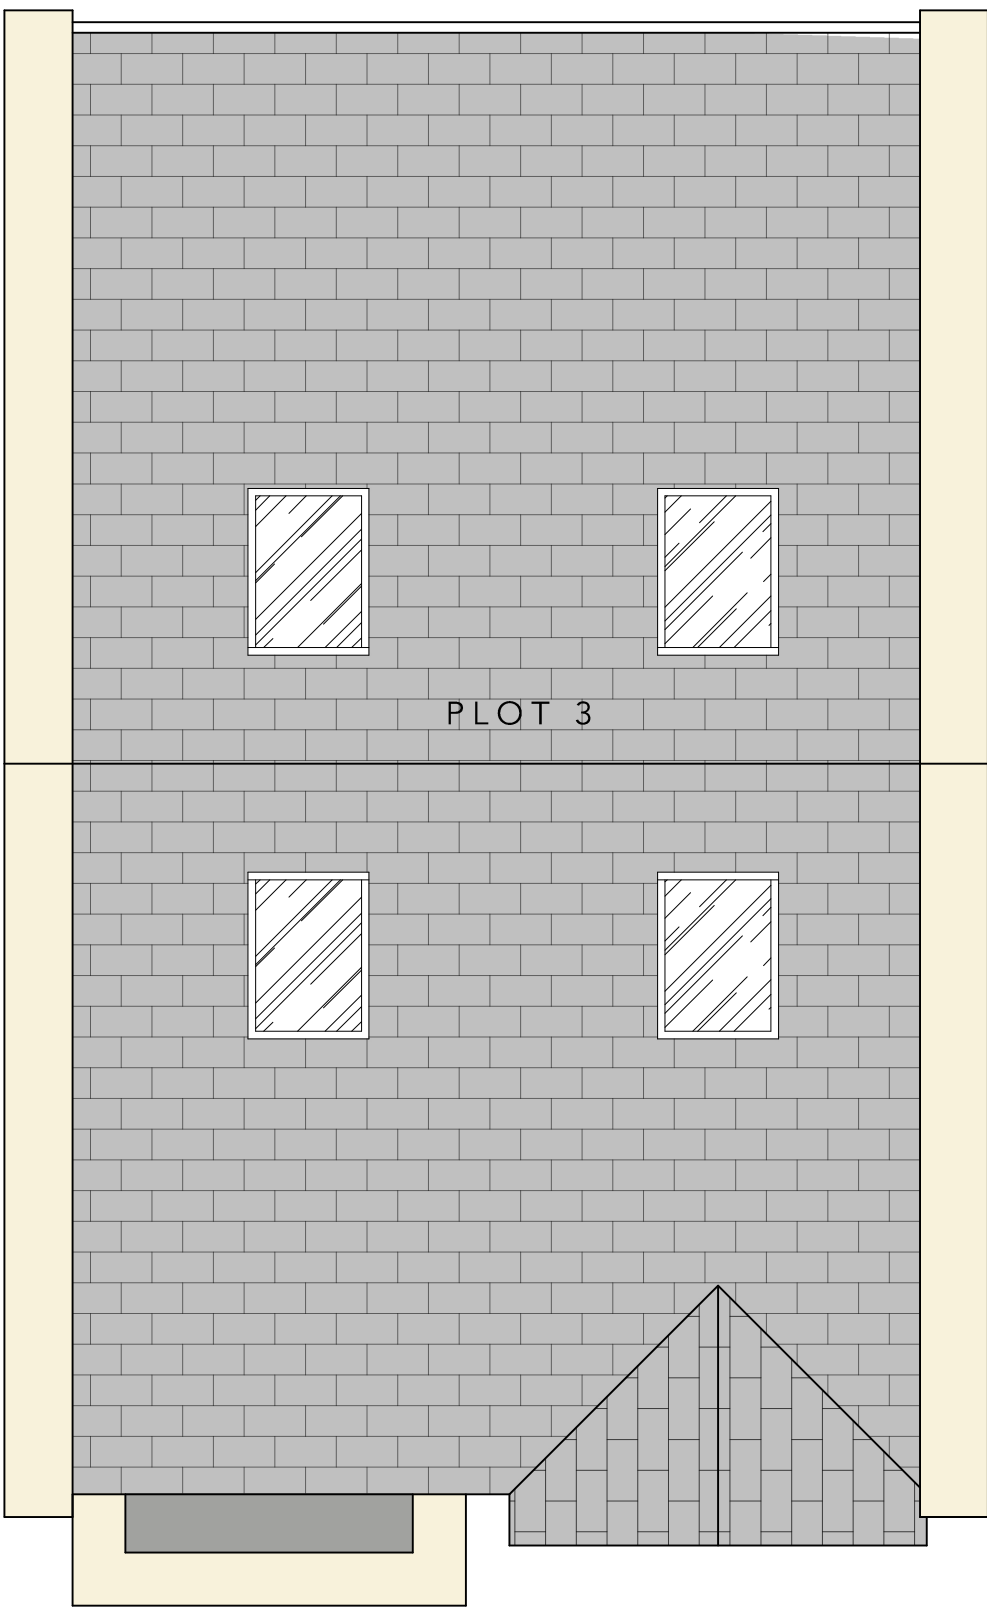 

ROOF PLAN AS PROPOSED (1:50)

 

A	Following Urban Design Comments	JW	23-1-25
Rev	Description	By	Date
HADAS ARCHITECTURAL ARCHITECTURAL DESIGN 769 Rochdale Road, Slattocks, Middleton, Manchester M24 2RA			
(HILLBANK STREET) Land Adjacent to Rochdale Road, Slattocks, Middleton M24 2RA PLOT 3 PLANS AS PROPOSED			
DRAWN	JW	DATE	10-12-24
SCALE	1:50	REV.	A
	@A1		
DRAWING NO.			2501-303A