


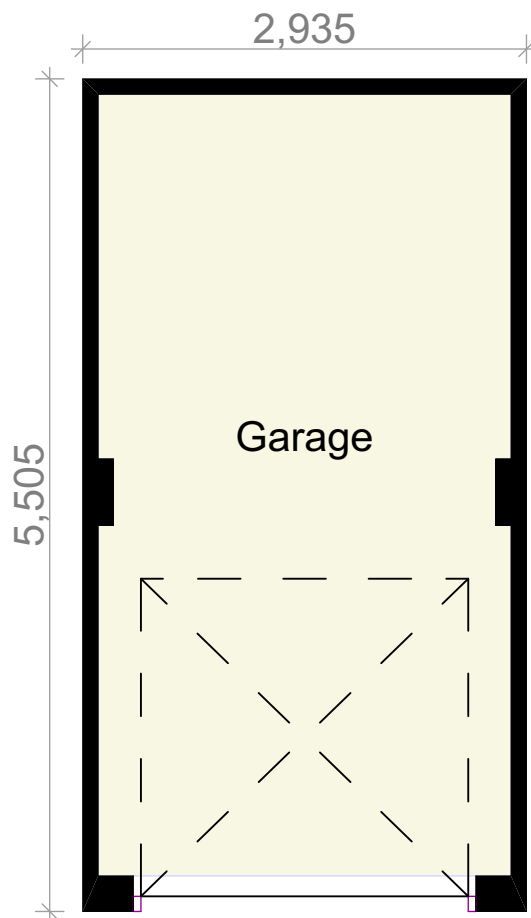


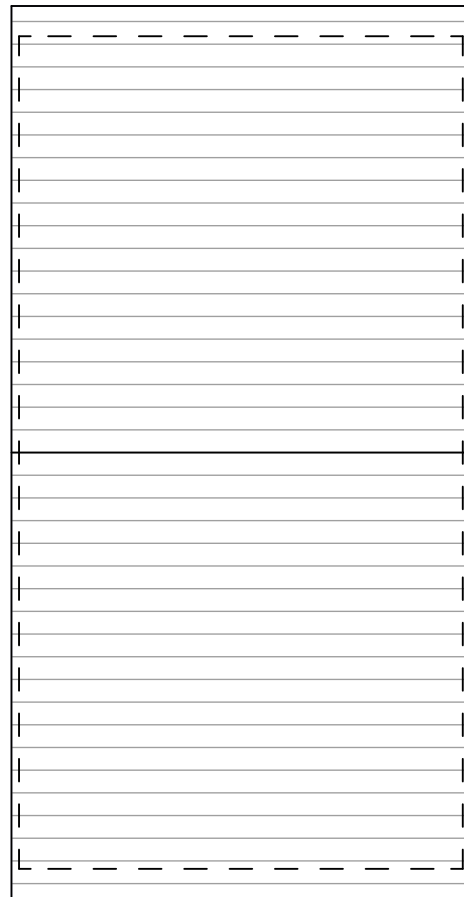

**EXISTING GA GROUND
FLOOR PLAN / ROOF PLAN
@ 1:50**

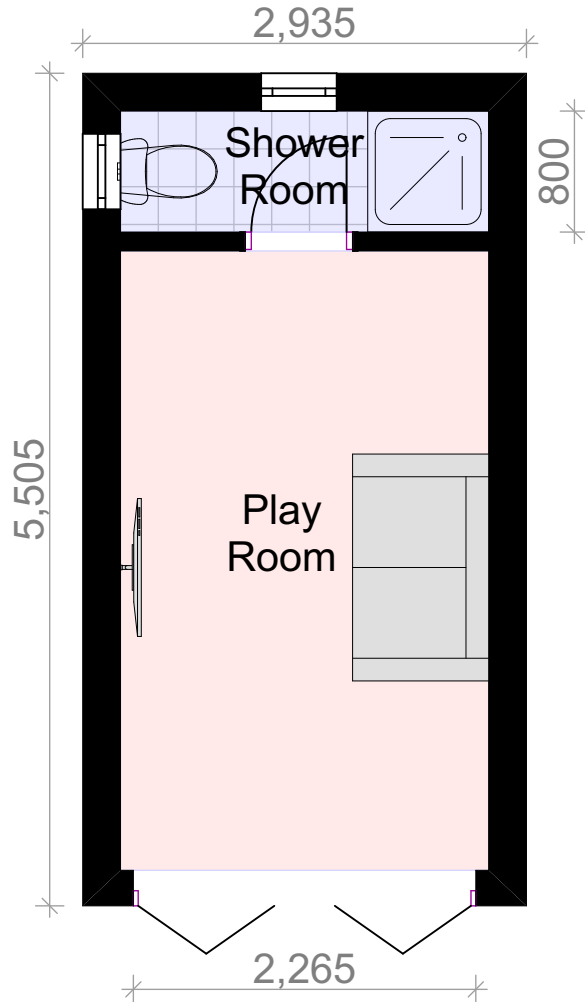


**EXISTING GA ELEVATIONS
@ 1:100**

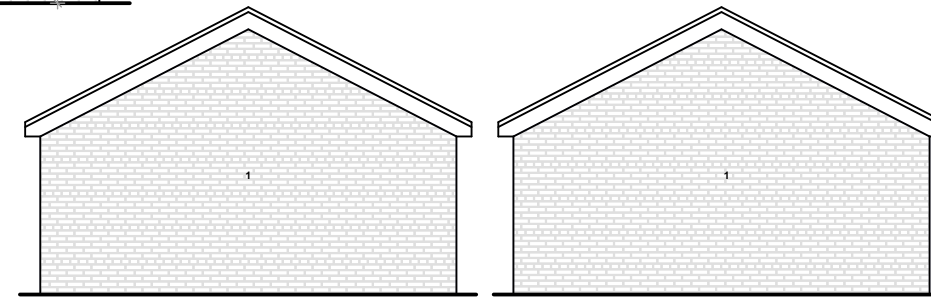

**PROPOSED GA GROUND
FLOOR PLAN / ROOF PLAN
@ 1:50**



**PROPOSED GA ELEVATIONS
@ 1:100**

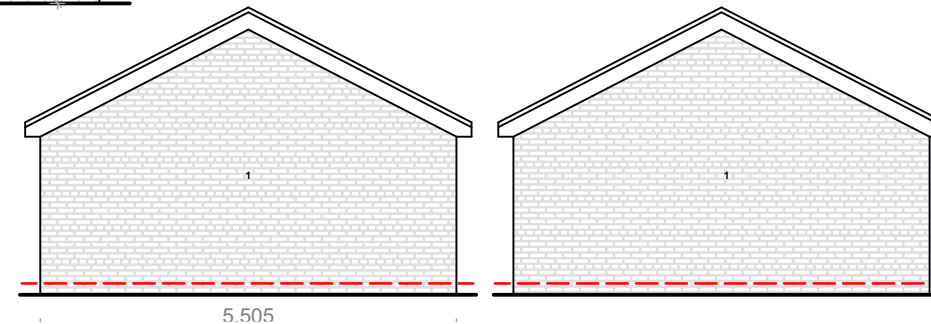

notes

This drawing is subject to a detailed building and site survey, therefore no guarantee of its accuracy can be given. This drawing has been draughted in accordance with the clients design requirements. All areas are approximate and are subject to a detailed building and site survey and further design development. All dimensions should be checked prior to commencement of construction on site. Measurements should not be taken off the drawing.

All dimensions shown are in millimetres (mm).

1. Existing facing brickwork
2. Existing plain grey roof tiles
3. Existing aluminium garage door
4. Proposed facing brickwork
5. Proposed uPVC door/window

SCALE BAR 1:100

SCALE BAR 1:200

PL0 Planning Issue

05.03.24



NADA Architects Ltd
169 Kingsway
Burnage
Manchester
M19 2ND
Mob: 07974 735527
E: ahmed@nadaarchitects.com
W: www.nadaarchitects.com

D - design PL - planning PT - pre-tender
T - tender P - preliminary
C - construction R - record

STACEY KOWALCZYK

**GARAGE CONVERSION
128 MOSEDALE ROAD,
MIDDLETON, M24 5QP**

**EXISTING & PROPOSED GA
FLOOR PLANS & ELEVS**

scale 1:100 @ A3 date 05.03.24 drawn checked AC

job no (category) dwg no revision

24-1226 (01)001 PL0

Drawing measurements shall not be obtained by scaling. Verify all dims prior to construction. Immediately report any discrepancies on this drawing to Architect. This drawing shall be read in conjunction with associated specifications and related consultant's documents.

PLANNING