


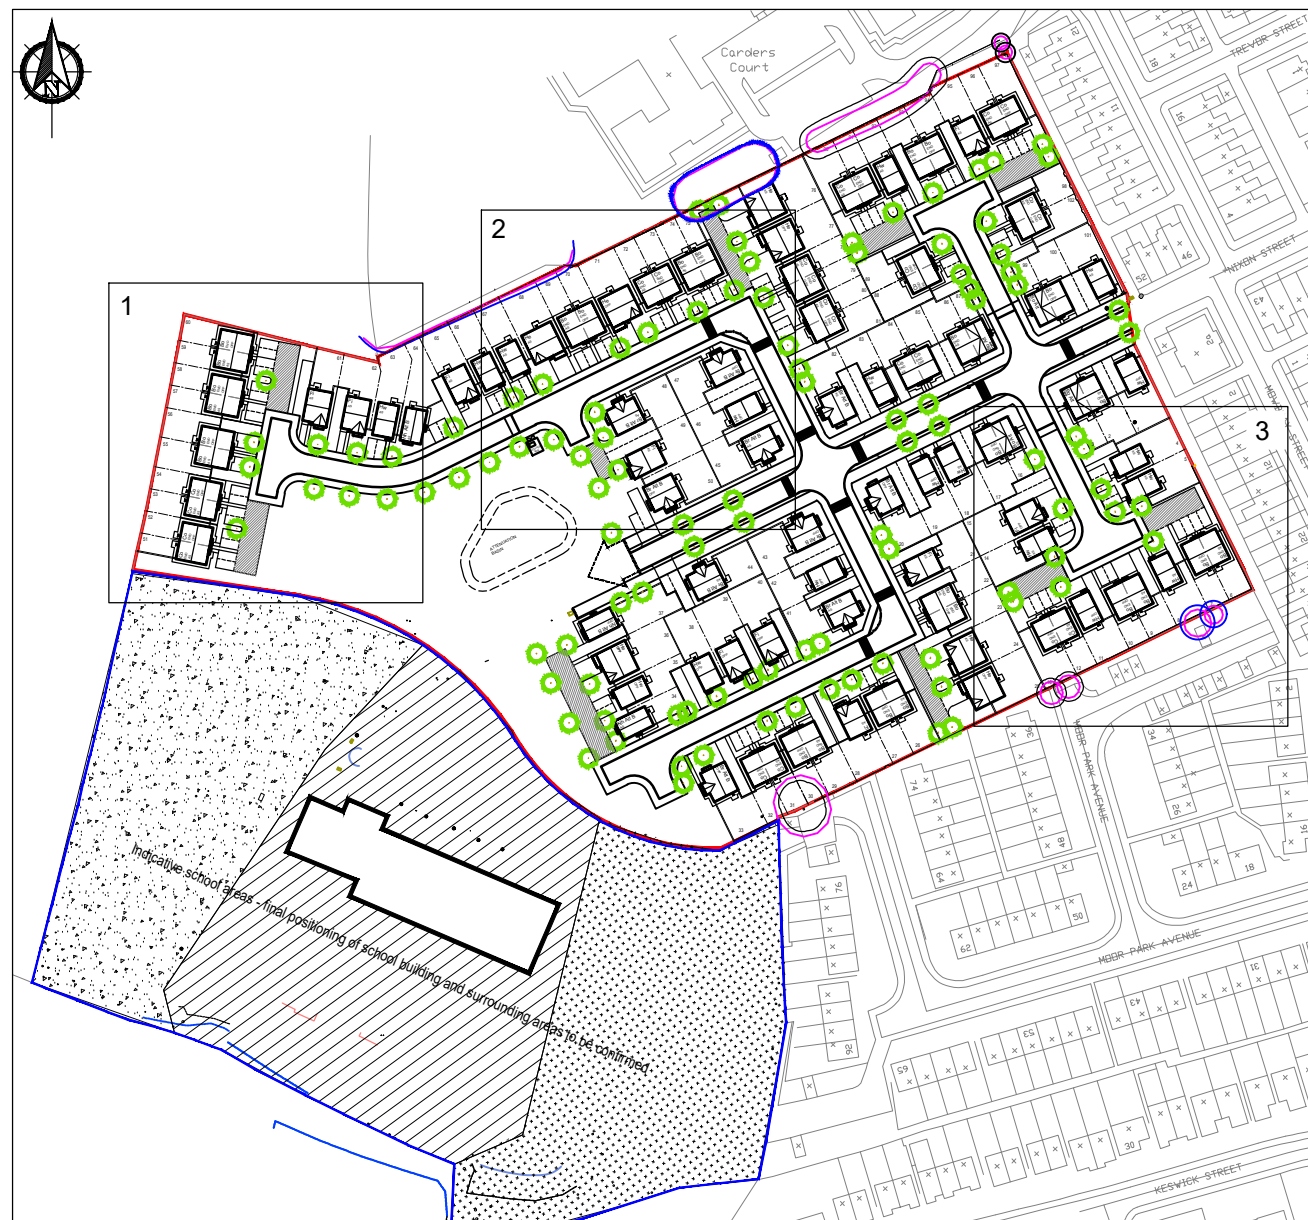

general notes:
do not scale the drawing.
all dimensions to be checked on site prior to commencement of work and any discrepancy shall be immediately reported and resolved prior to work commencing.
this drawing is to be read in conjunction with all relevant drawings and specifications relating to the job whether or not indicated on the drawing.
copyright reserved to mck associates ltd. and this drawing may not be used or reproduced without prior written consent.

- KEY
- Denotes refuse collection route
 - Denotes route taken by refuse vehicle
 - Denotes route taken by resident
 - Denotes refuse storage location
 - Denotes refuse collection point

E	02.02.24	WL	Site plan updated to match Rev P - gardens increased for plots 5, 14, 89 & 98
D	24.10.23	WL	Updated to match Rev O - northern boundary updated to match legal plan
C	18.10.22	WL	Site layout updated with Sub-Station & basin location
B	14.07.22	WL	UPDATED TO MATCH LAYOUT REV L
A	16.12.20	WL	REMOVED GARAGE FOR PLOTS 26, 40, 41, 43, 45, 47 & 48.
Rev.	Date	By	Description

Client:



architecture | building surveying | urban design

burnaby villa ■ 48 watling street road ■ fulwood ■ preston ■ pr2 8bp
tel: 01772 774510 fax: 01772 774511 email mck@mckassociates.co.uk

Project:
NIXON STREET
ROCHDALE

Drawing Title:
WASTE MANAGEMENT PLAN

Drawn: WL	Checked:	Scale: 1:500	Date: OCT 2020
Job No: 18-109	Drawing No: WP01	Rev: E	