


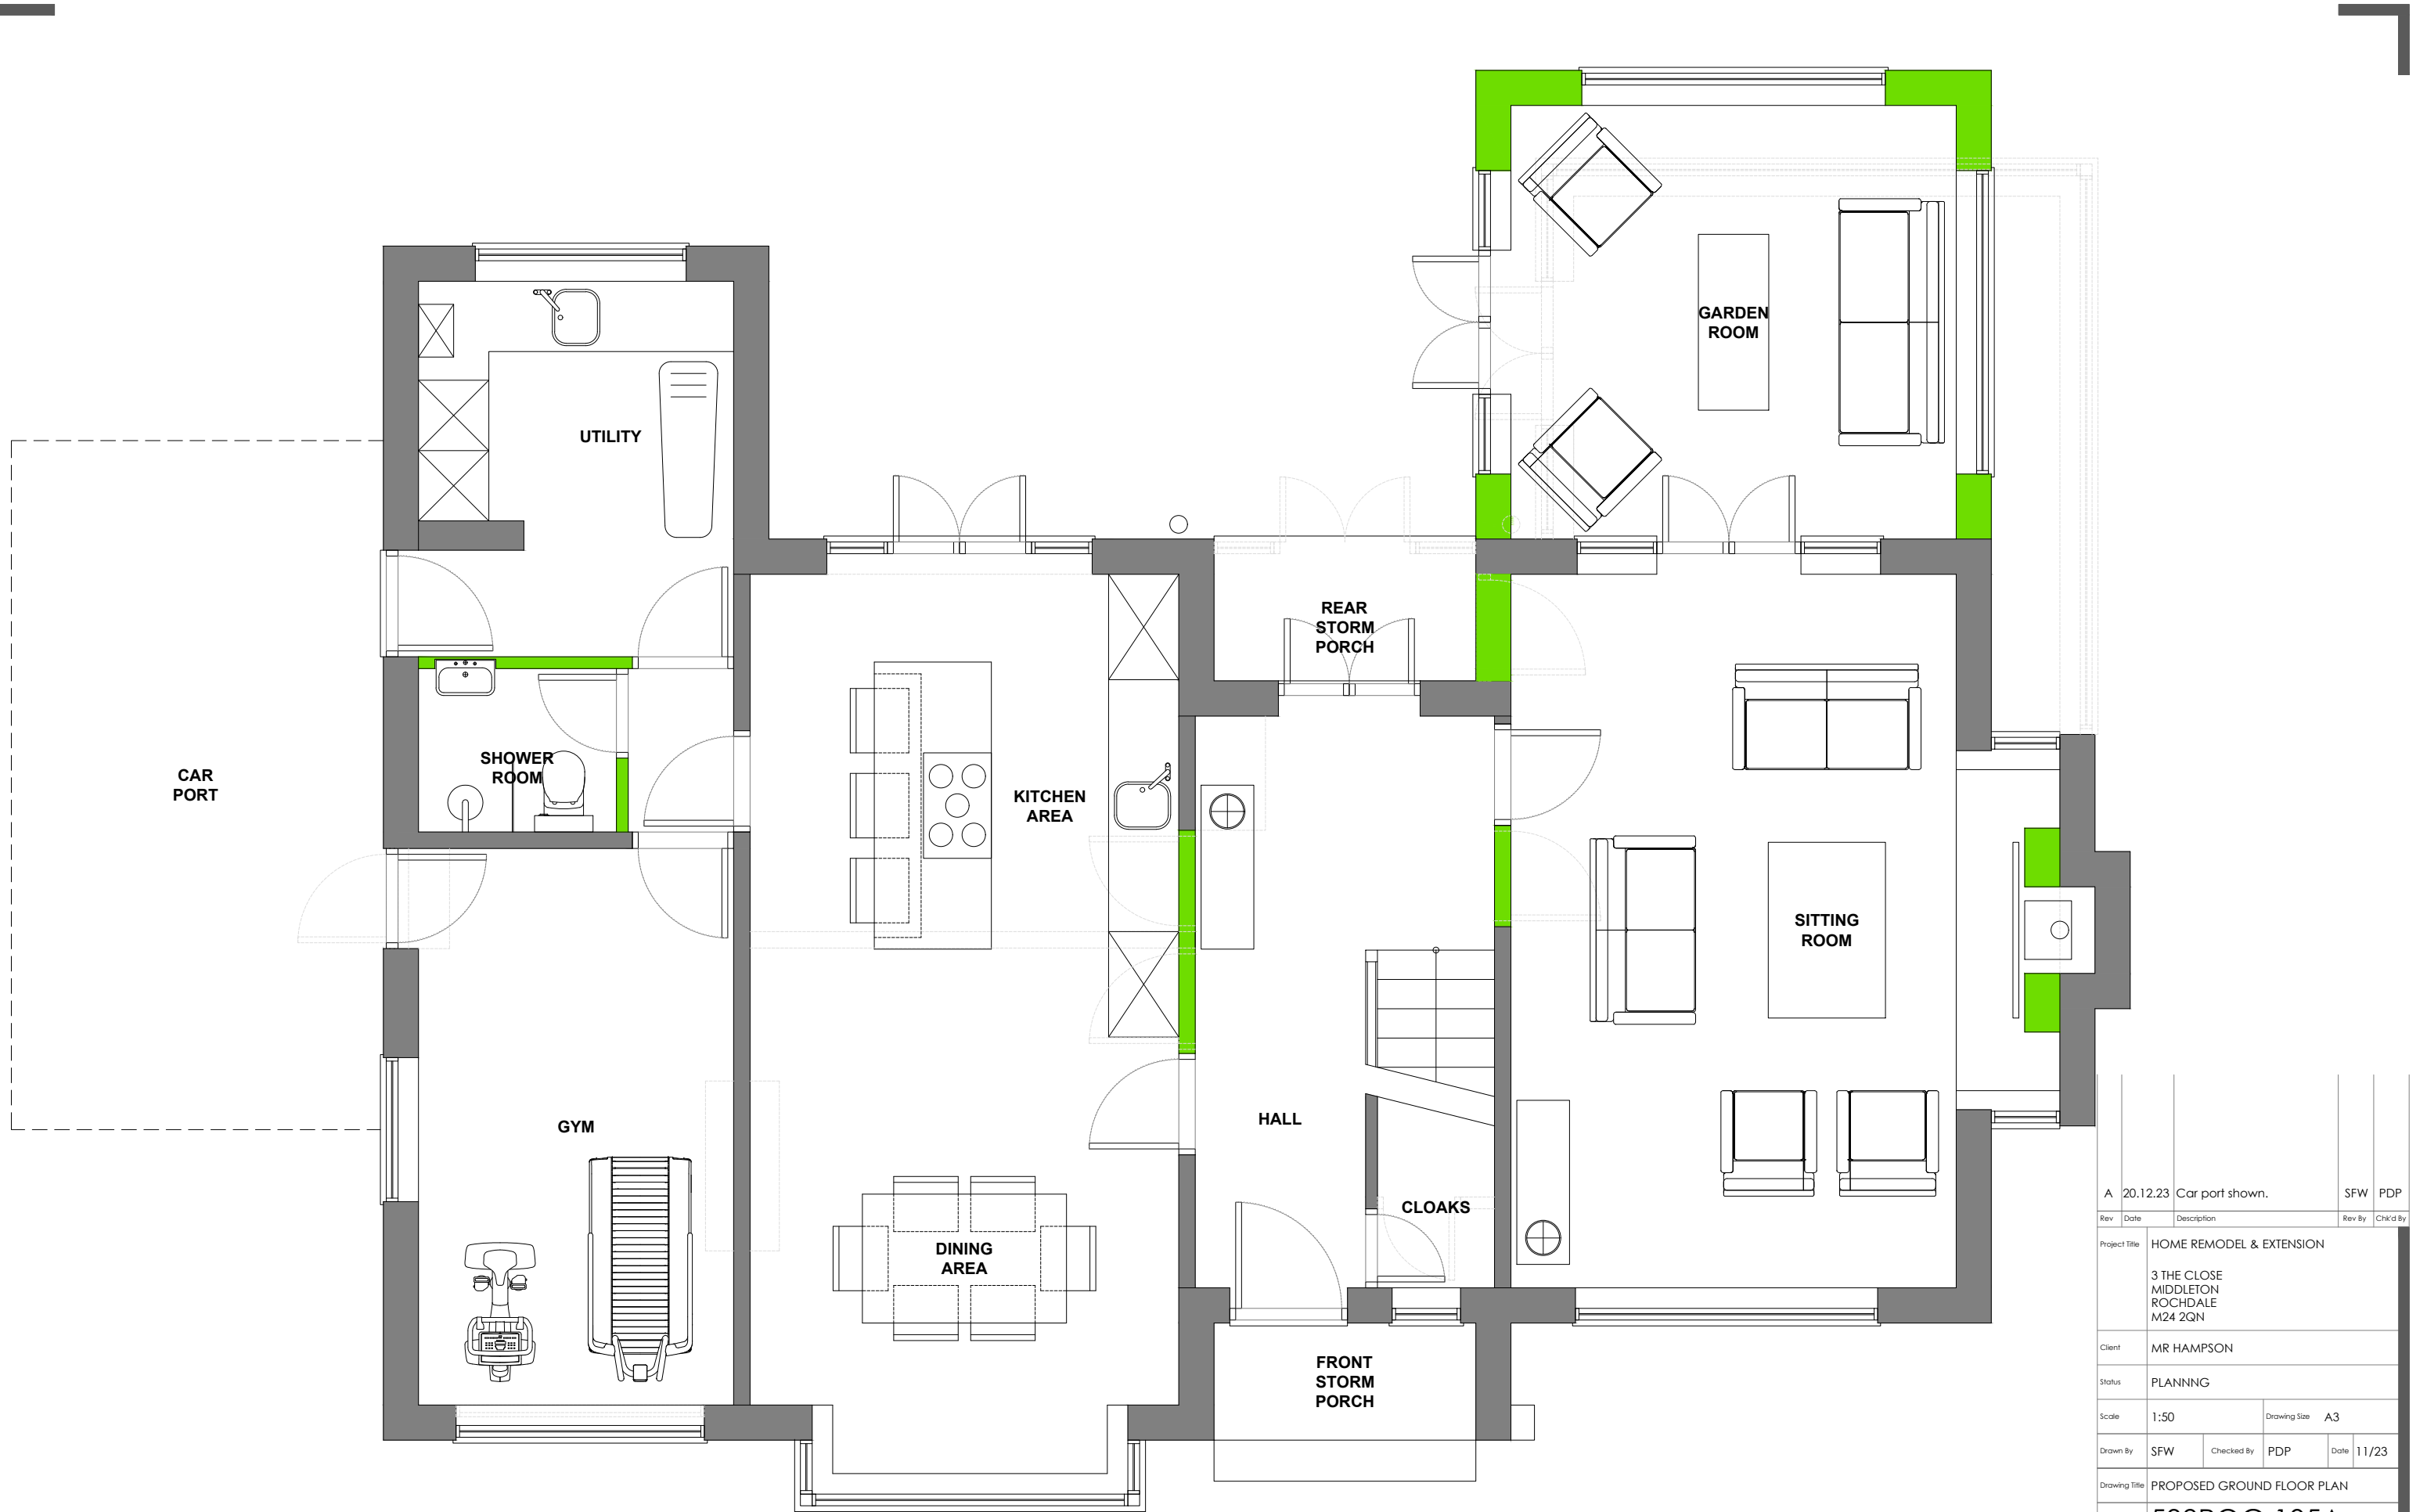

PROPOSED GROUND FLOOR PLAN

A	20.12.23	Car port shown.	SFW	PDP
Rev	Date	Description	Rev By	Chk'd By
Project Title				
HOME REMODEL & EXTENSION				
3 THE CLOSE MIDDLETON ROCHDALE M24 2QN				
Client				
MR HAMPSON				
Status				
PLANNING				
Scale		1:50	Drawing Size	
			A3	
Drawn By	SFW	Checked By	PDP	Date 11/23
Drawing Title				
PROPOSED GROUND FLOOR PLAN				
Job-Dwg No				
538ROC-105A				

ABODE

MANCHESTER | 0161 711 0858
No.1 Spinningfields, WeWork (Abode)
Quay Street, Manchester, M3 3JE

LONDON | 020 3053 8255
1 Knightsbridge Green, 7th Floor, Office 7.02
London, SW1X 7NE

info@abode-architecture.co.uk | www.abode-architecture.co.uk