



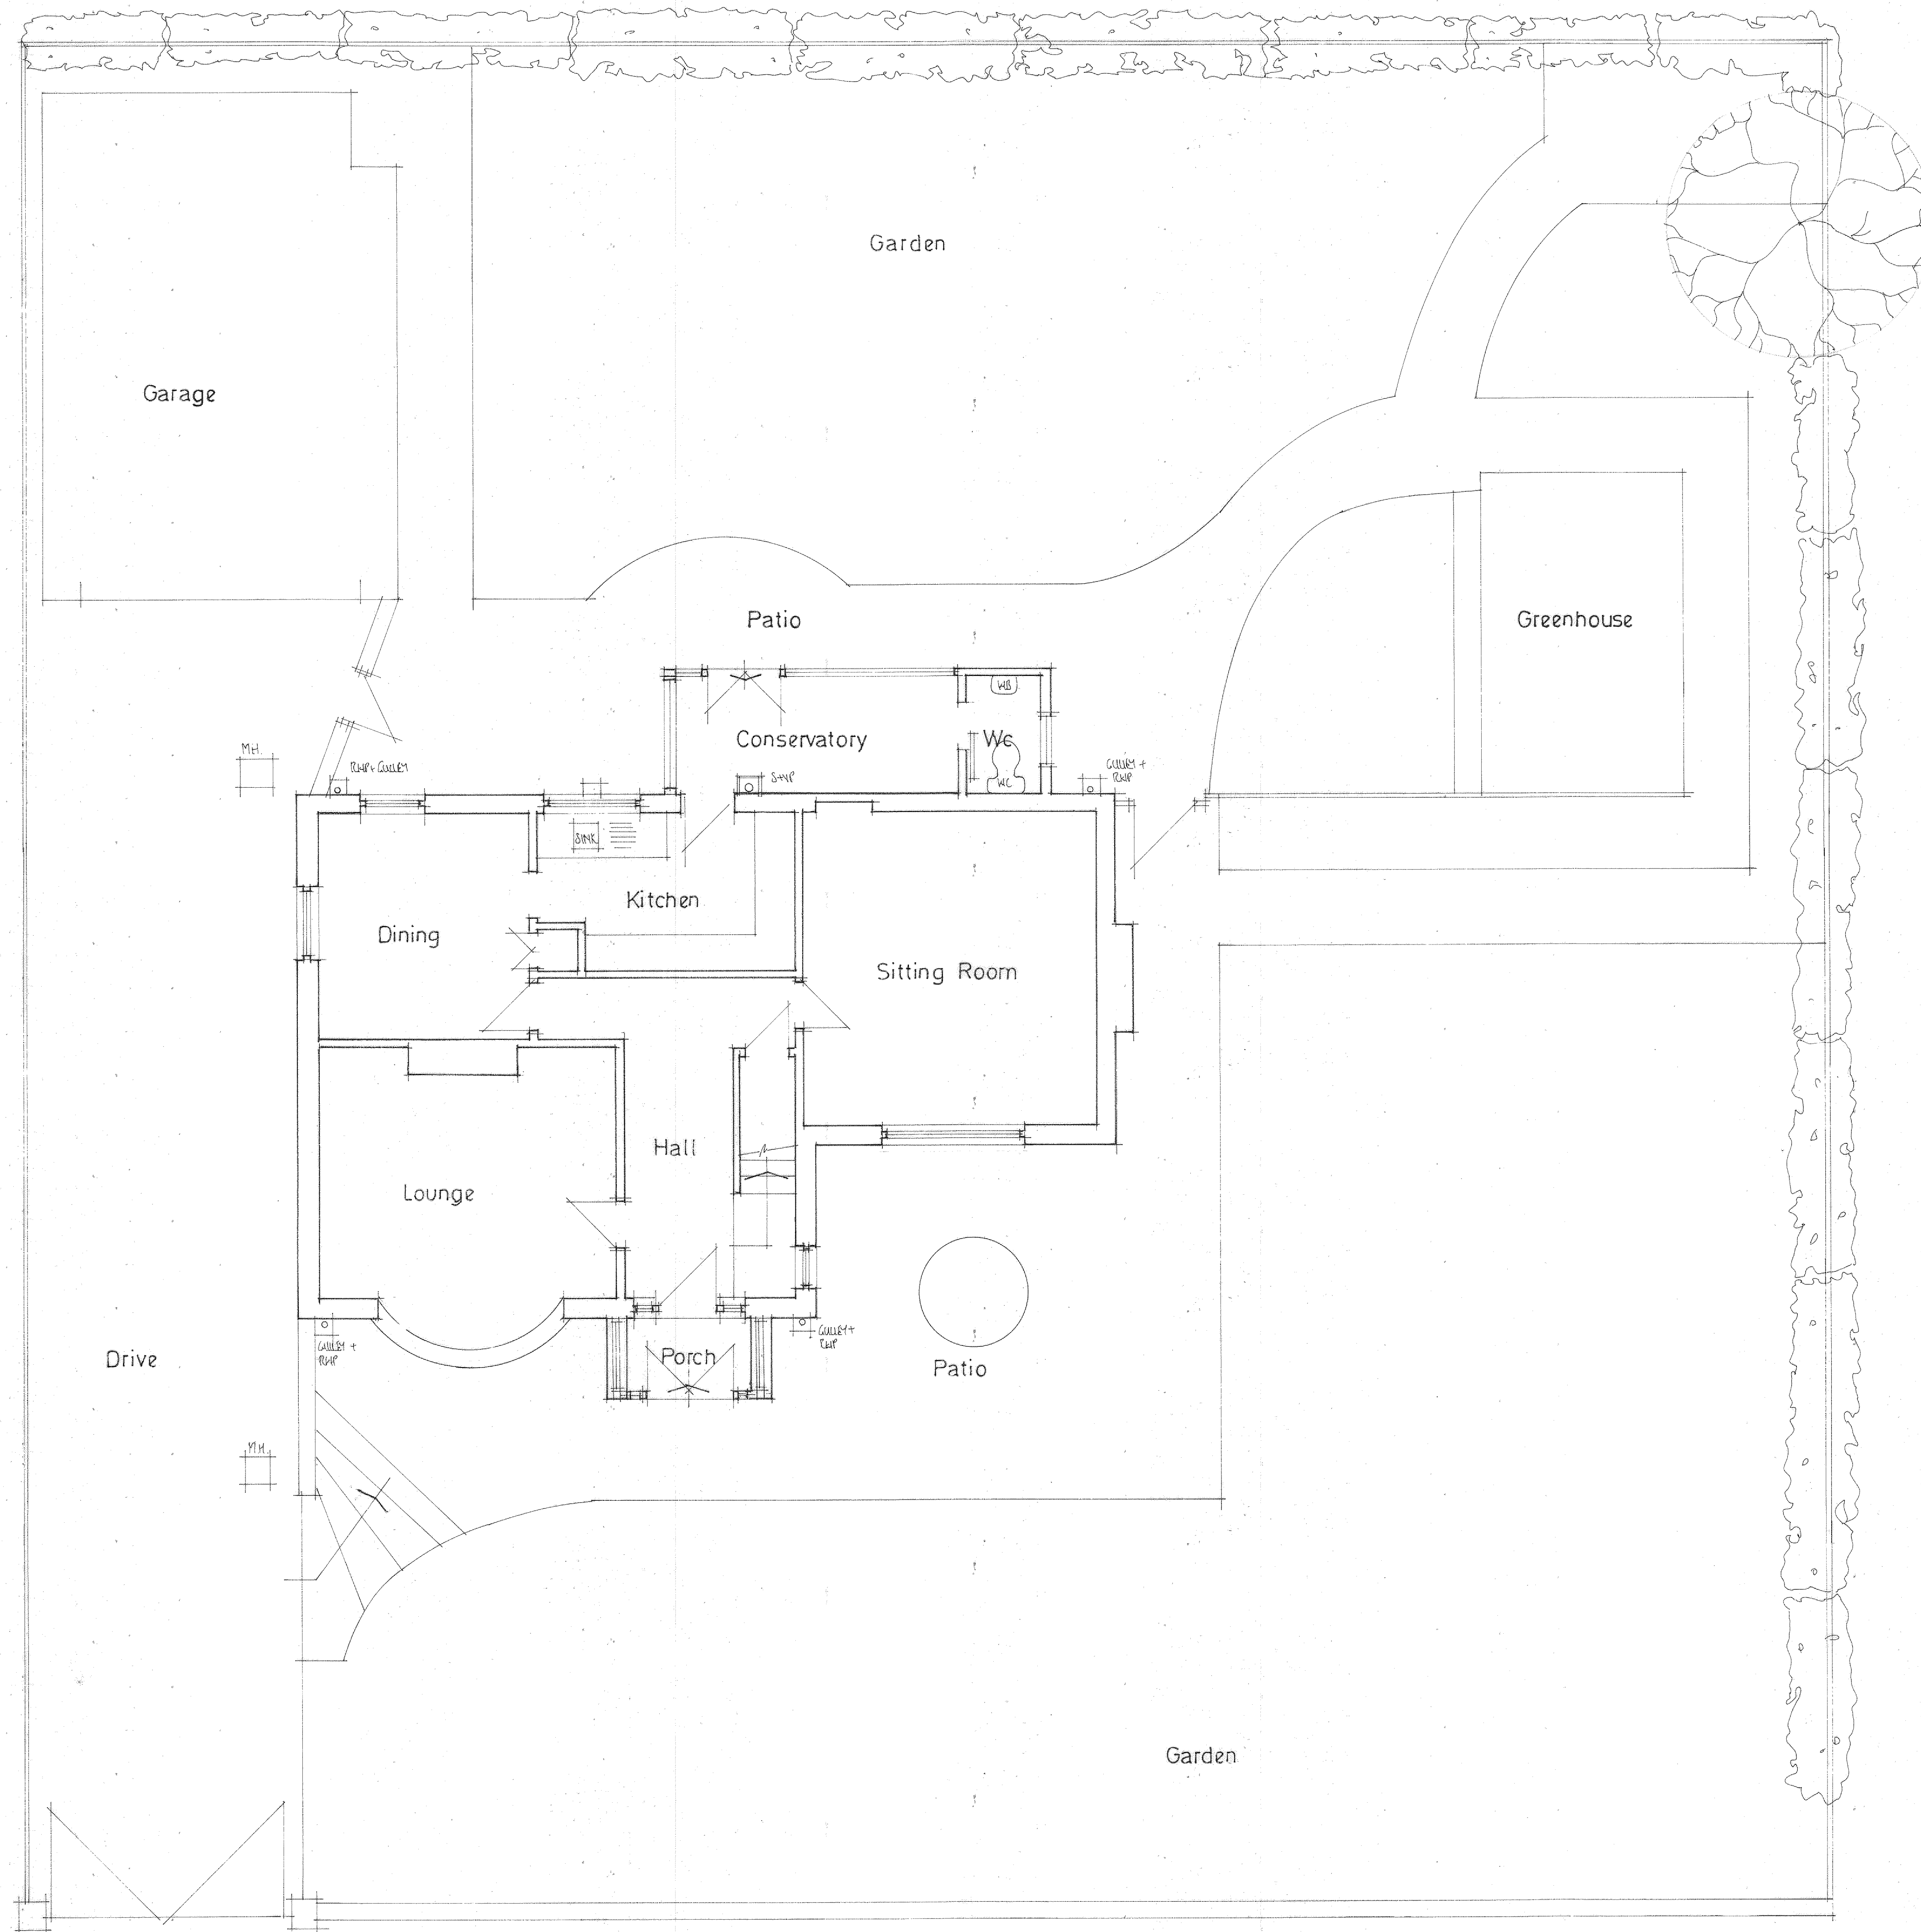

GROUND FLOOR PLAN

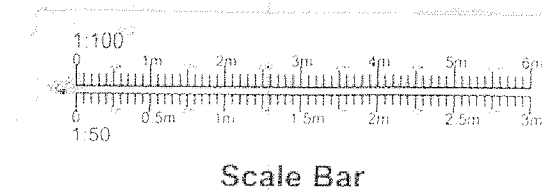

Scale Bar

PROJECT
PROPOSED TWO STOREY
REAR EXTENSION.
DRAWING TITLE
EXISTING GROUND
FLOOR LAYOUT.
CLIENT
MR. A. A. CHOUDARY,
MRS. A. KOUSAR.
ADDRESS
9, BURY AND ROCHDALE OLD RD,
BURY. BL9 7TT.
SCALE
SCALE 1:50@A1
DRAWING No
FO 01235805/1.
DATE
JAN 2023.