


DO NOT SCALE FROM THIS DRAWING. USE GIVEN DIMENSIONS ONLY.
ALL DIMENSIONS ARE TO BE CHECKED ON SITE BY THE CONTRACTOR.
ANY DIMENSIONAL DISCREPANCIES TO BE REPORTED BACK TO HEALEY CONSULTING PRIOR TO PROCEEDING WITH CONSTRUCTION


GENERAL NOTES

- 1. All dimensions are in millimeters unless noted otherwise.
- 2. All levels are in metres unless noted otherwise.
- 3. This drawing is to be read in conjunction with all other HC drawings issued for the project, HC specifications, Architects, M&E drawings and specifications.

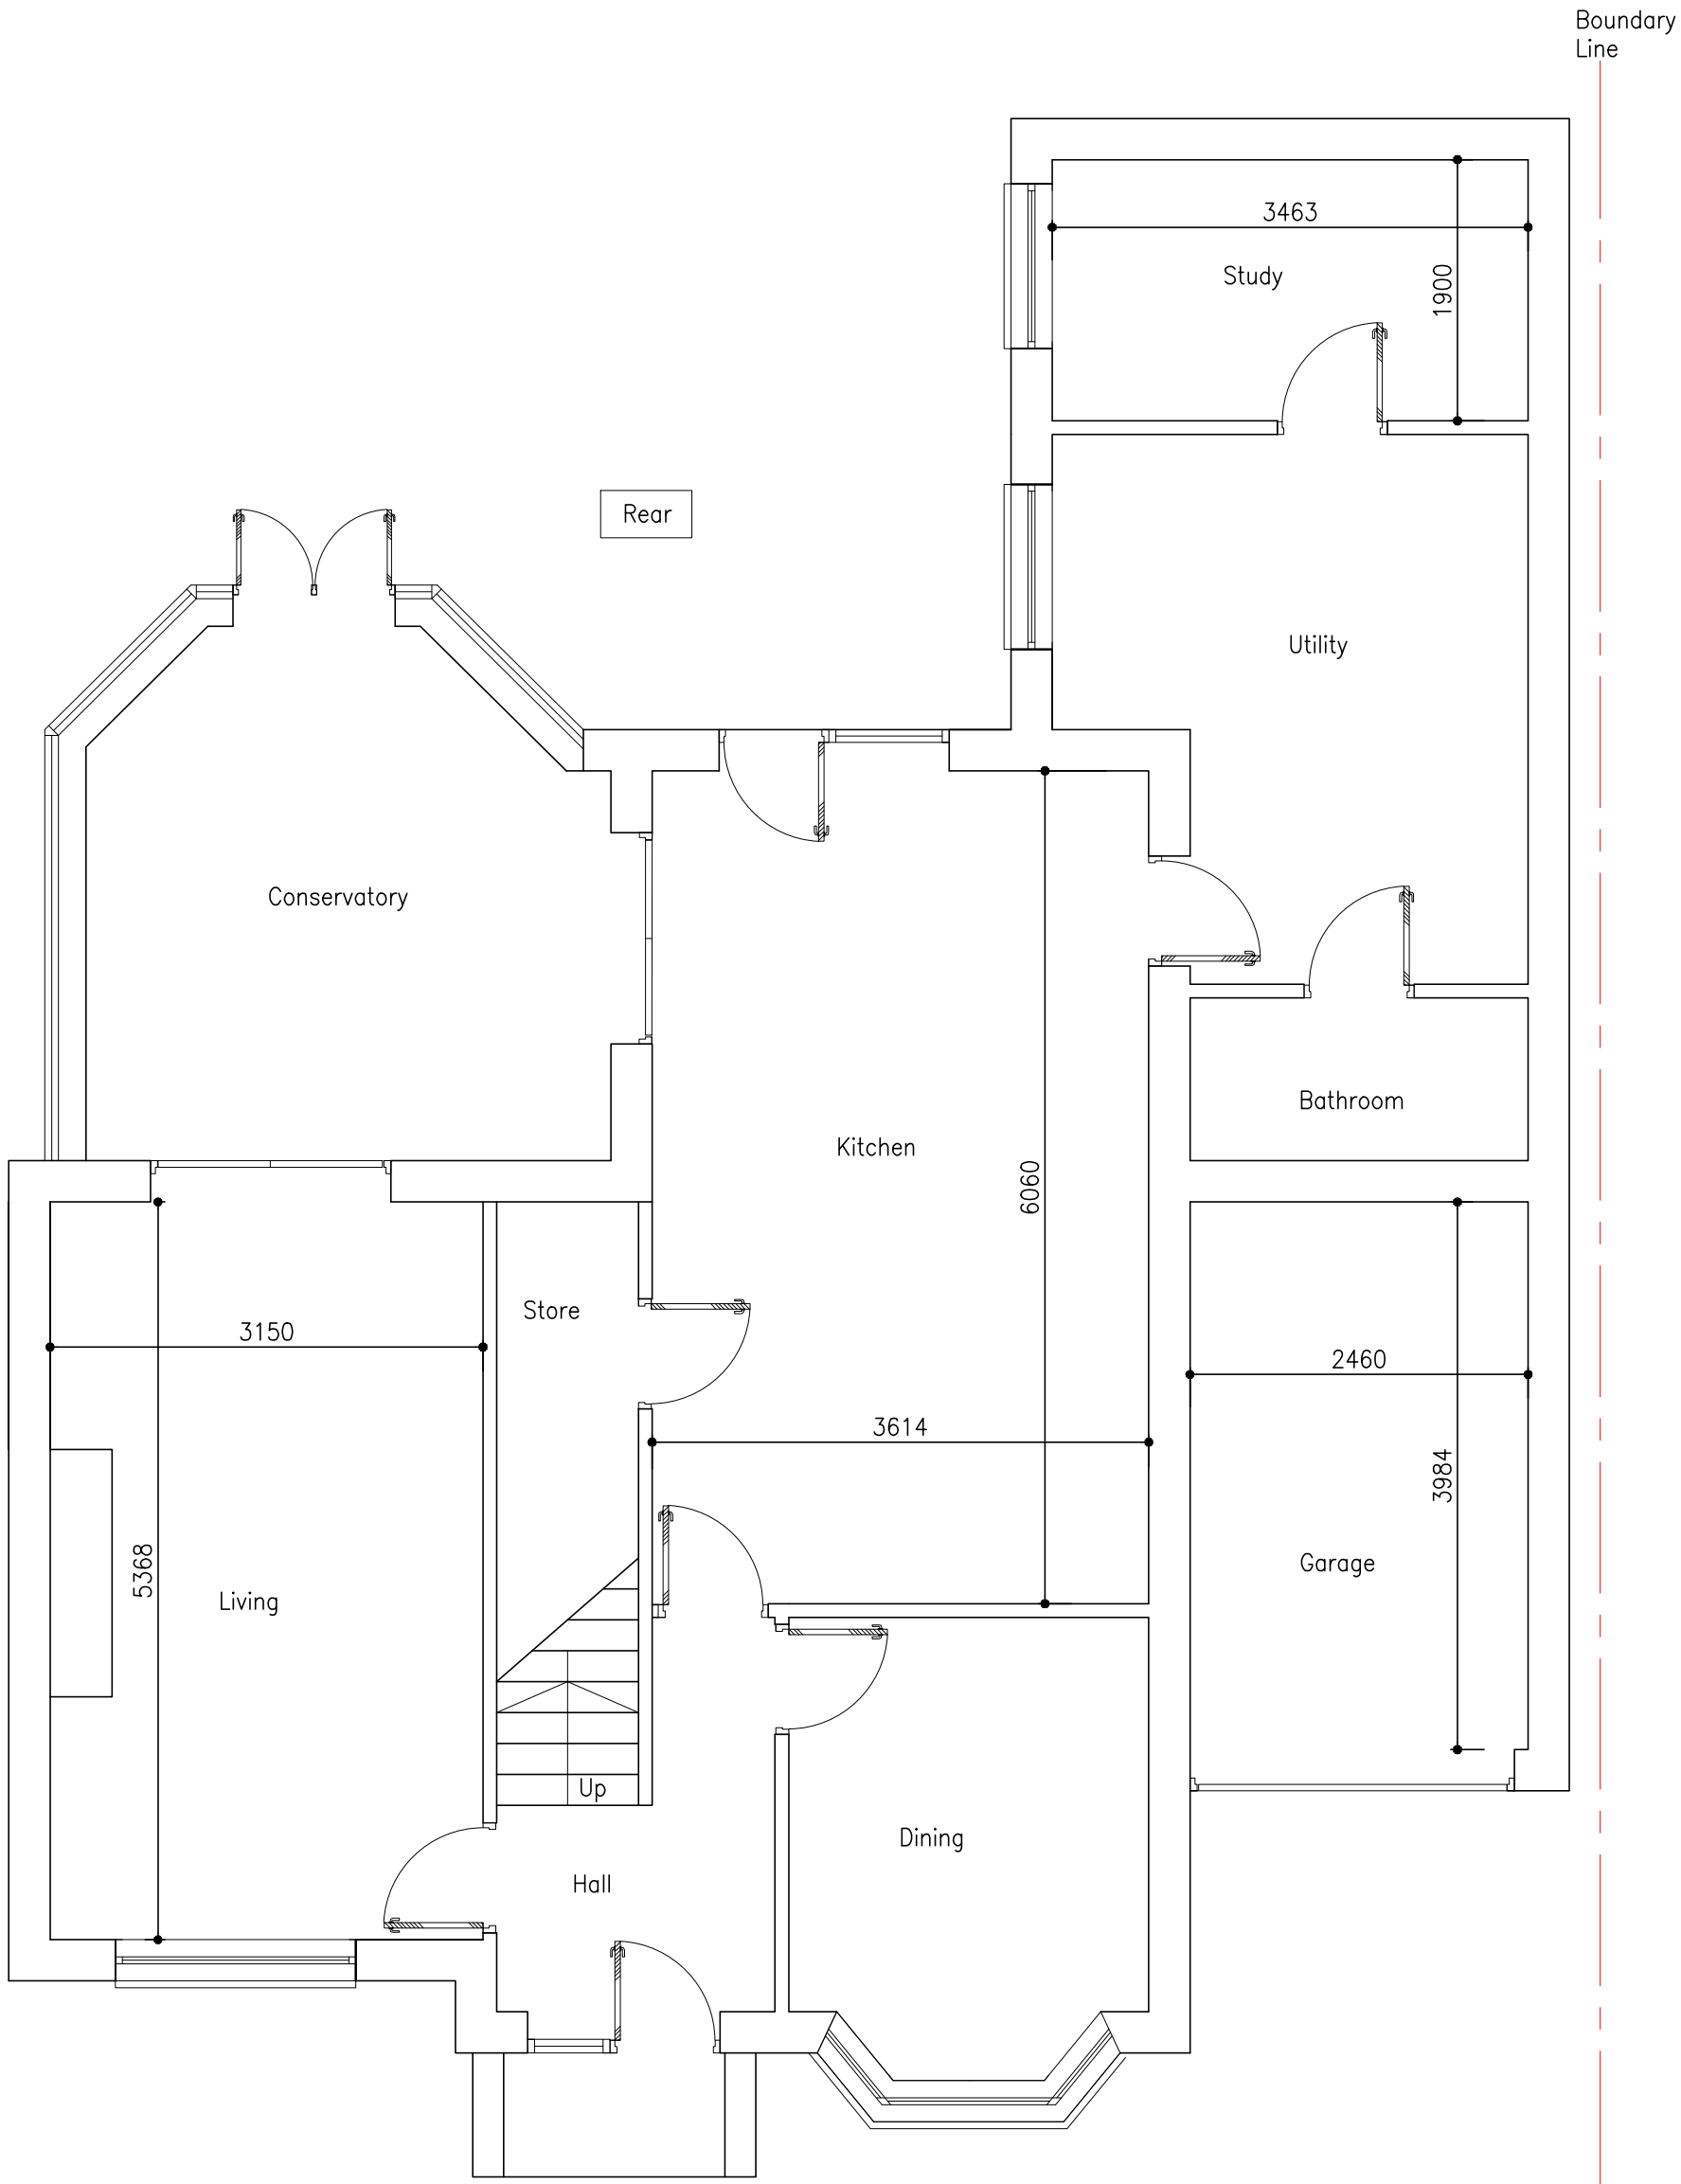


PROPOSED PLAN – GROUND FLOOR
NO CHANGE

Scale 1:50

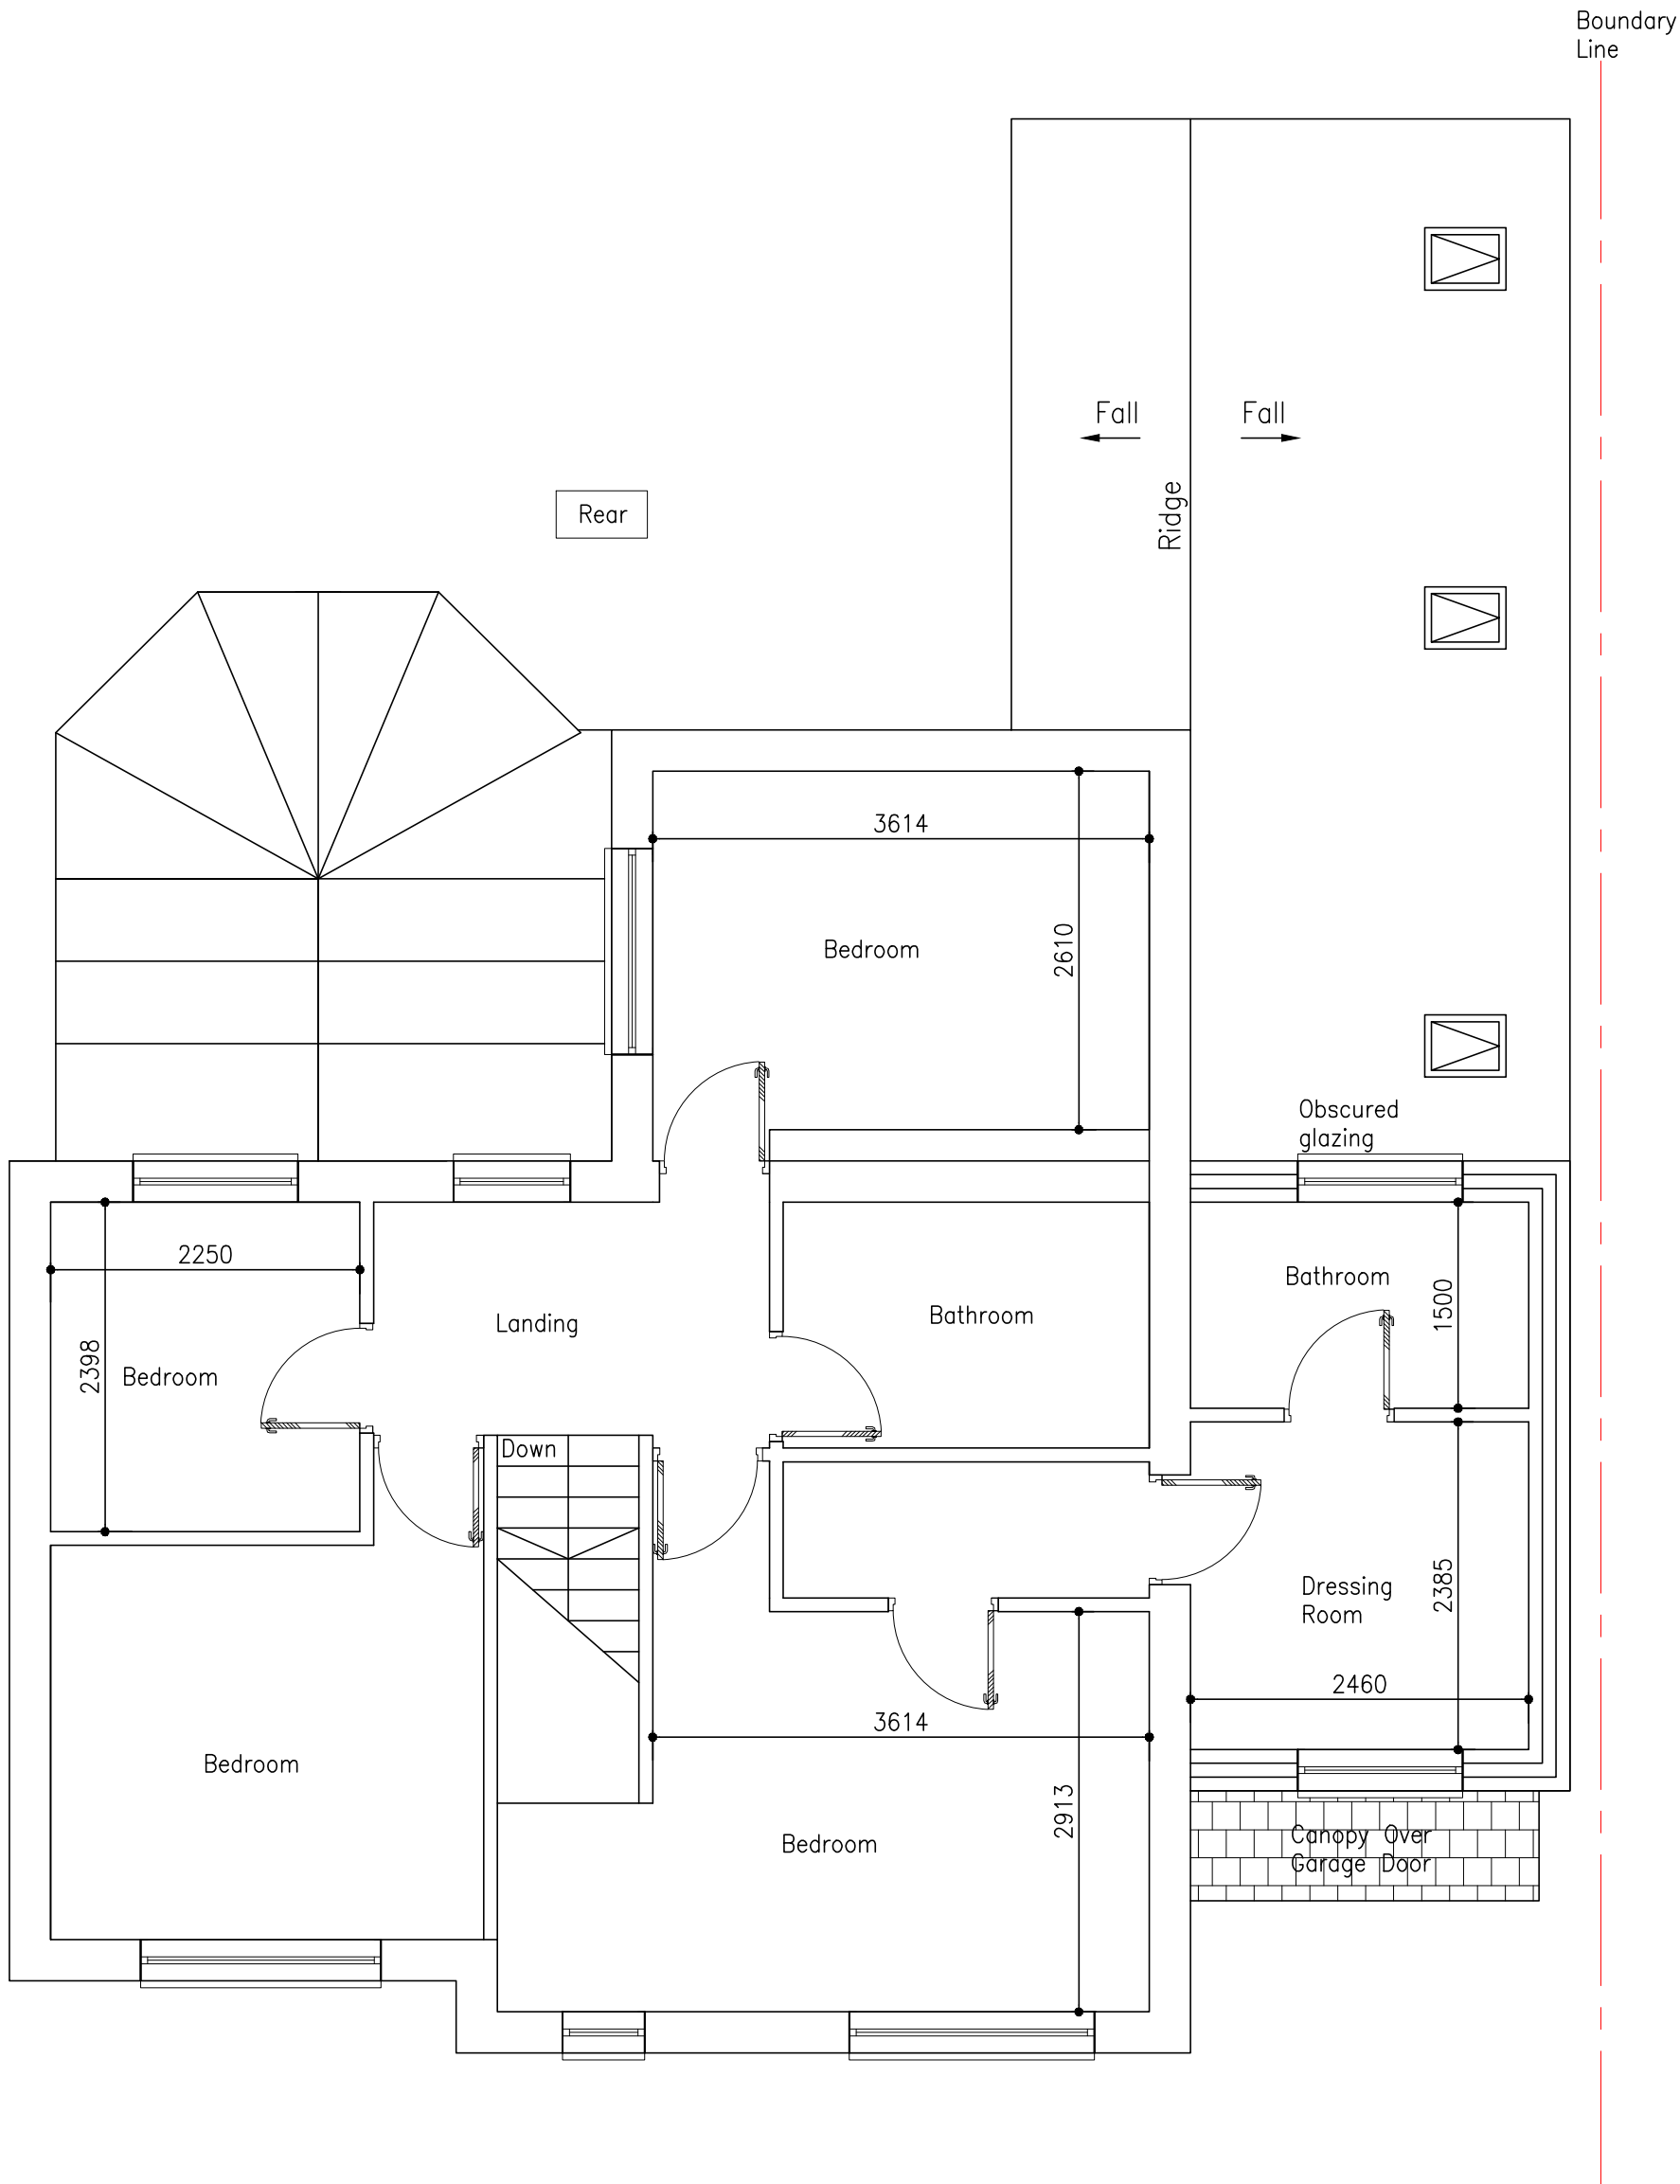

PROPOSED PLAN – FIRST FLOOR

Scale 1:50

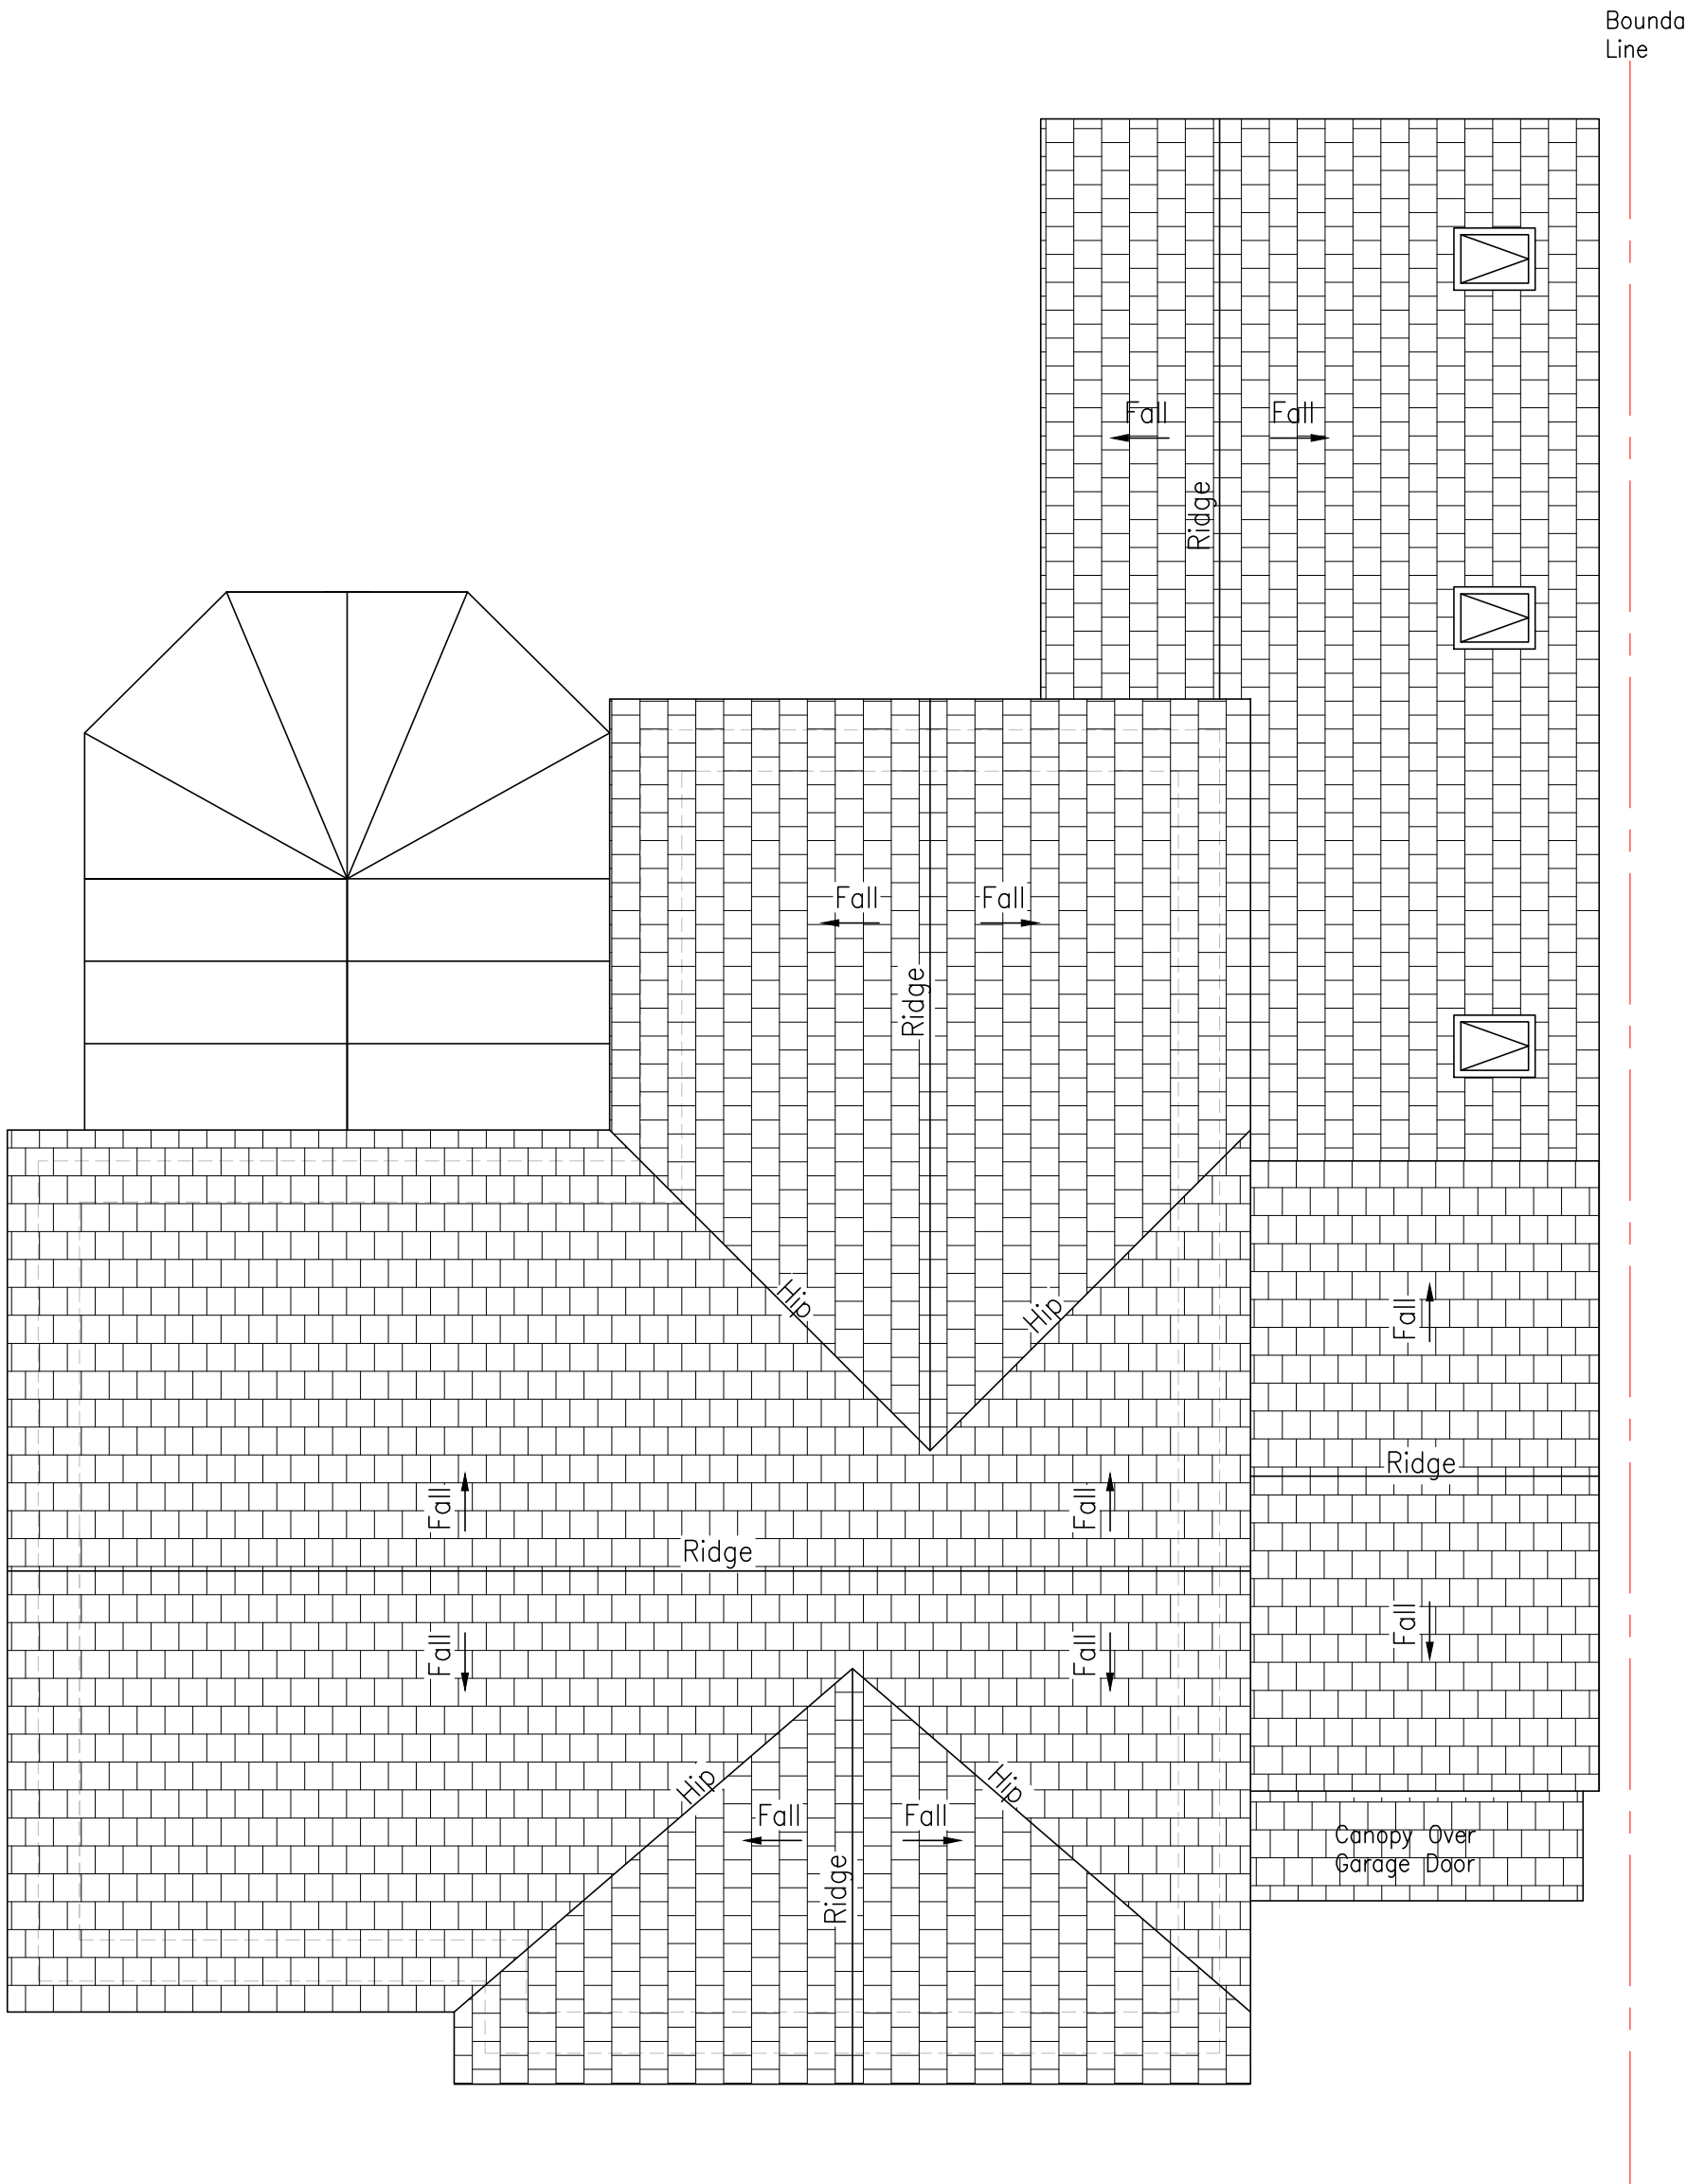

PROPOSED PLAN – ROOF

Scale 1:50

PLANNING APPLICATION

REV	DATE	BY	DETAILS OF REVISION
ARCHITECT / CLIENT			
MR ASHWORTH			
PROJECT			
75 OAKSHAW DRIVE			
ROCHDALE			
OL12 7PF			
TITLE			DRAWN BY
PROPOSED GROUND FLOOR,			CR
FIRST FLOOR AND ROOF PLANS			DATE
			04.12.23
			SCALE
			SHOWN@A1
DRAWING NO.			REVISION
HC-23539-(20)-03			—
HEALEY CONSULTING			
Brunel House			
63 Dale Street			
Milnrow			
Rochdale			
OL16 3NJ			
Tel: 01706 343961			
Fax: 01706 343981			
email: office@healeyconsulting.co.uk			
copyright: Healey Consulting			

