


NOTES

ALL DIMENSIONS AND LEVELS ARE TO BE CHECKED ON SITE

ANY DISCREPANCIES ARE TO BE REPORTED TO THE PROJECT MANAGER BEFORE ANY WORK COMMENCES

THIS DRAWING SHALL NOT BE SCALED TO ASCERTAIN ANY DIMENSIONS WORK TO FIGURED DIMS ONLY

THIS DRAWING SHALL NOT BE REPRODUCED WITHOUT EXPRESS WRITTEN PERMISSION FROM Clarkes Bespoke Design LTD.

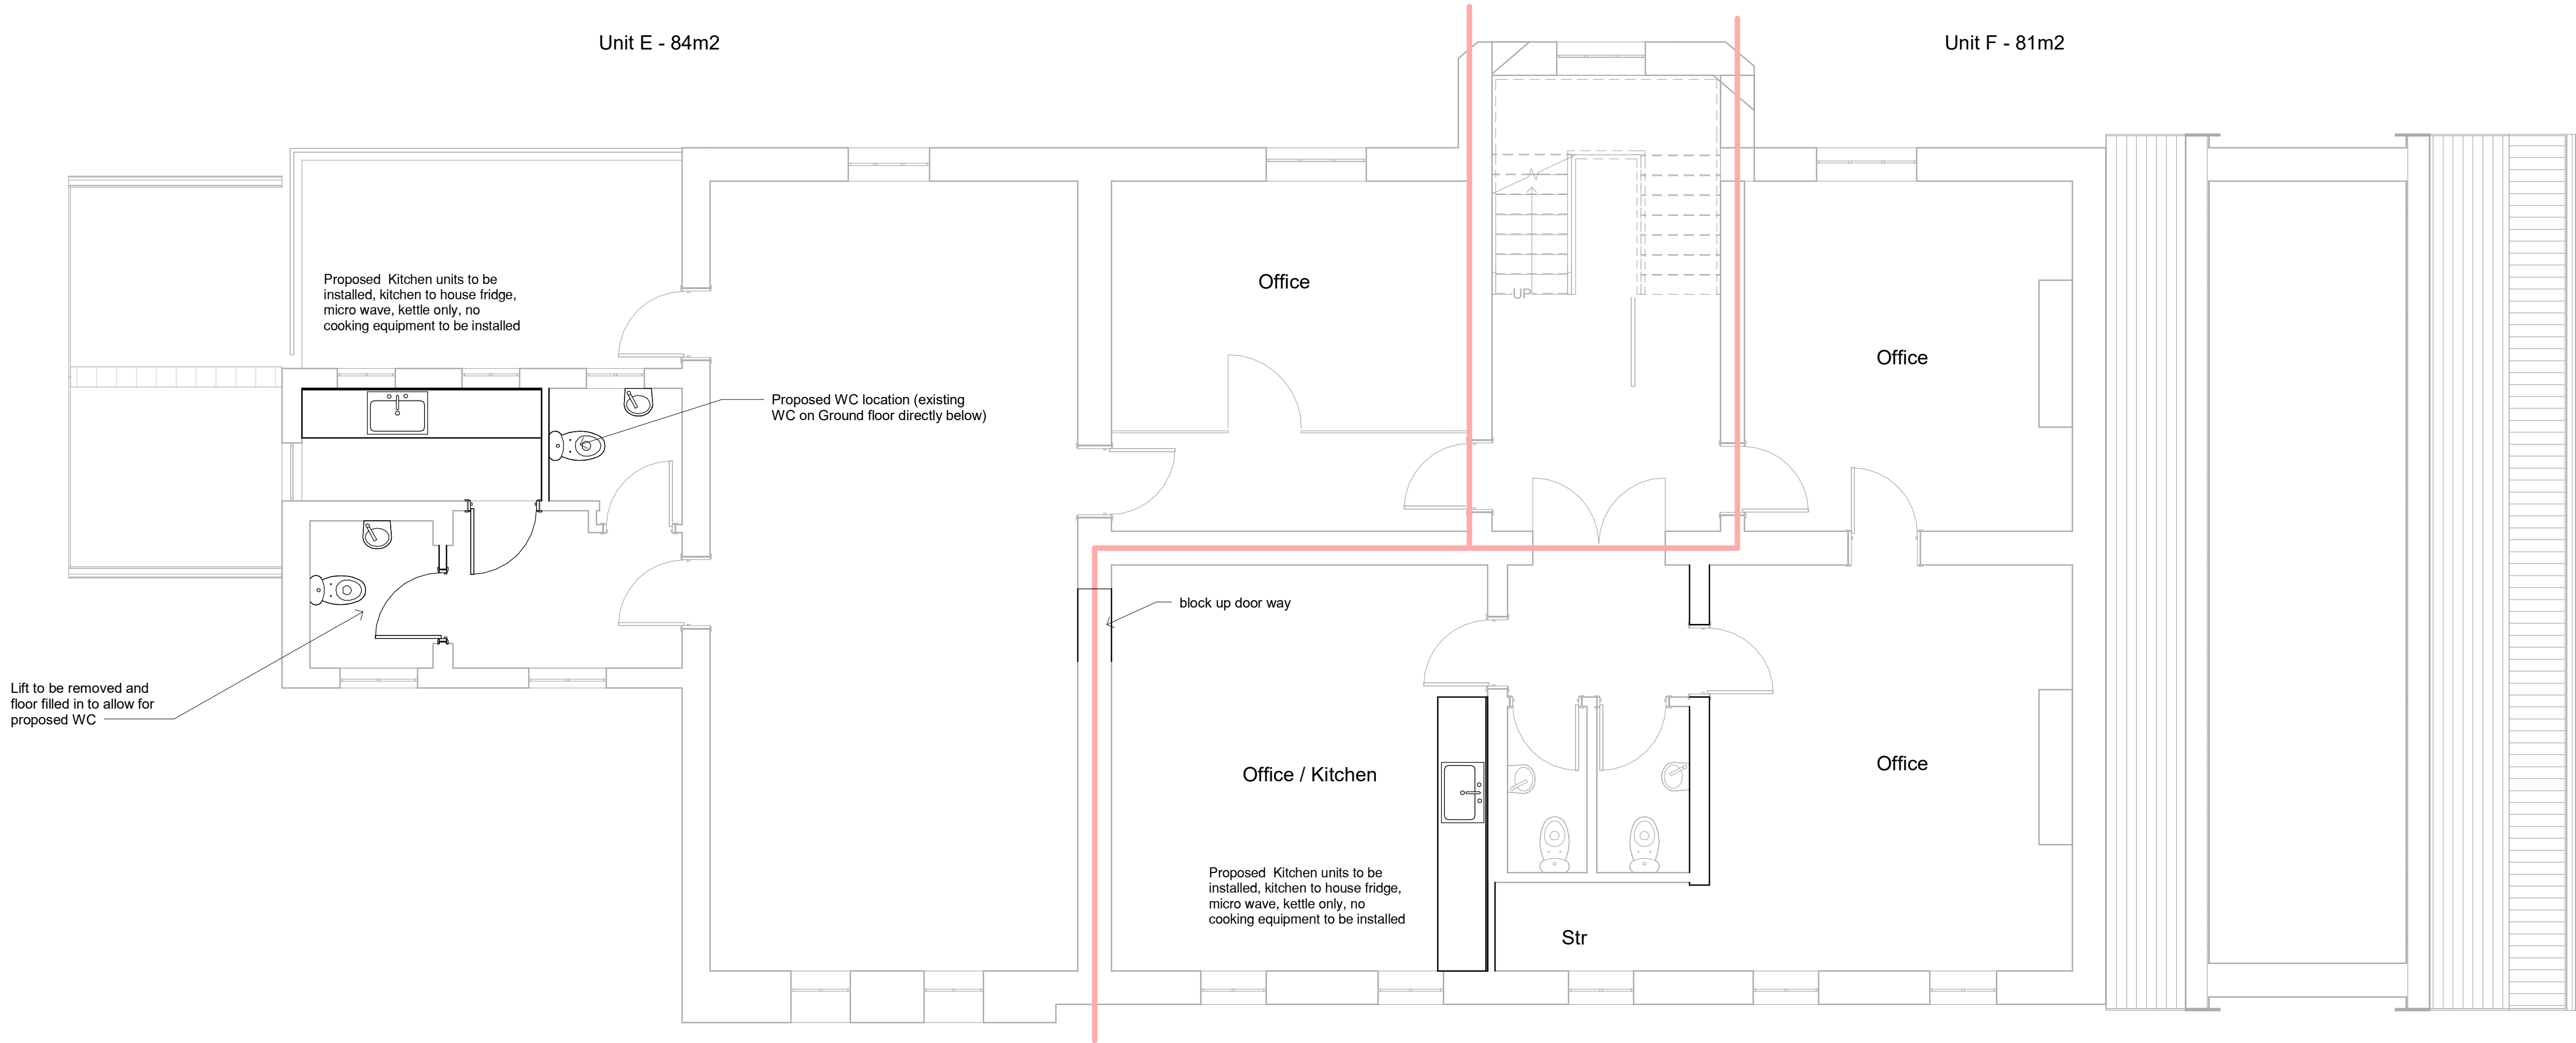

1 Proposed 1st Floor.
1 : 50

P1 21/04/22 BC First Issue

Rev No.	Rev Date	Rev By	Description
project			
Partnership House			
location			
Sparrow Hill Rochdale OL16 1QT			
client			
Rashad Nazir			



DESIGN
ARCHITECTURE.INTERIOR.LANDSCAPE

T: 07402266305 E: brad@cbdarchitecture.com
Phoenix House, 4 Huddersfield Road, Stalybridge, SK15 2QA



CIAT
REGISTERED PRACTICE

drawing title

As Proposed 1st Floor Plan

dwg purpose

PRELIMINARY

scale 1 : 50	drawn BC	checked BC
@ sheet size A1	rev date 21/04/22	
20- job number	PL-007 drawing number	P1 revision