




FIGURED DIMENSIONS TO BE FOLLOWED IN PREFERENCE TO SCALED.
ALL DIMENSIONS TO BE CHECKED ON SITE.
IN THE EVENT OF DISCREPANCY REFER TO R T DESIGN
THIS DRAWING REMAINS THE COPYRIGHT OF R T DESIGN AND MAY NOT
BE COPIED IN WHOLE OR PART WITHOUT PRIOR WRITTEN CONSENT

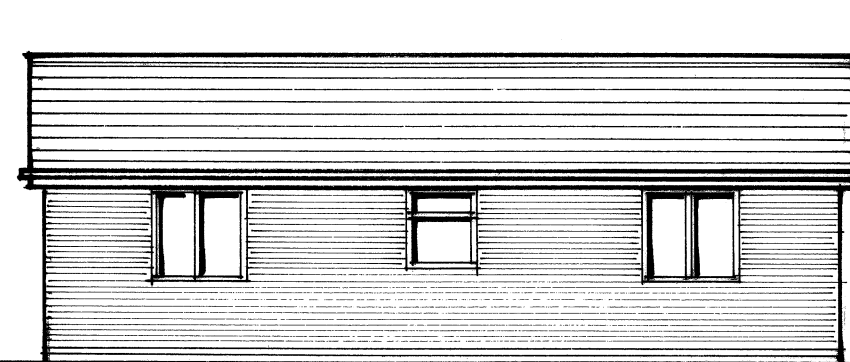


FRONT ELEVATION

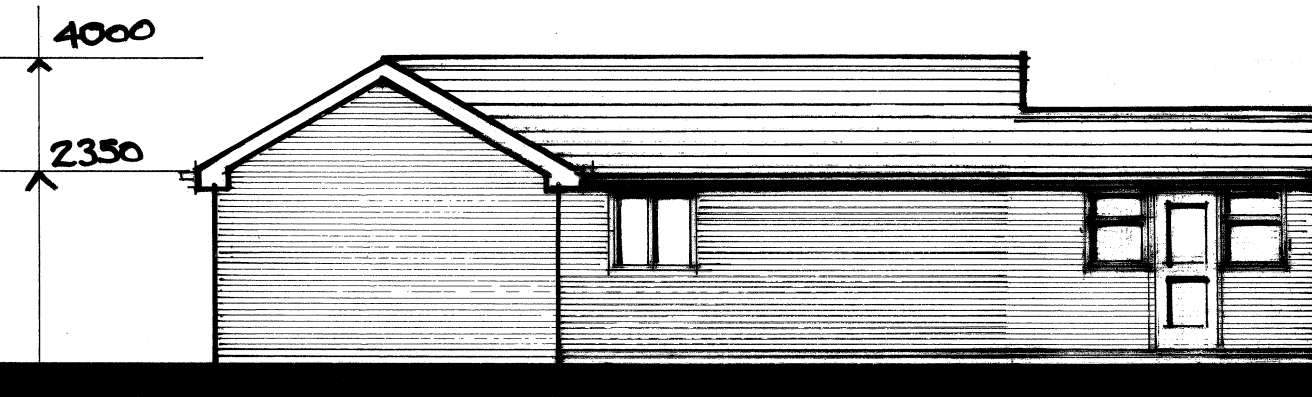


SIDE ELEVATION

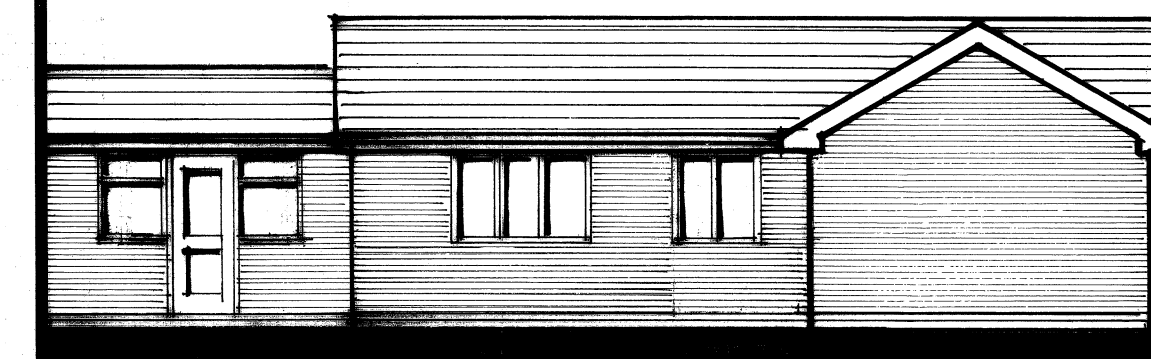




SIDE ELEVATION.

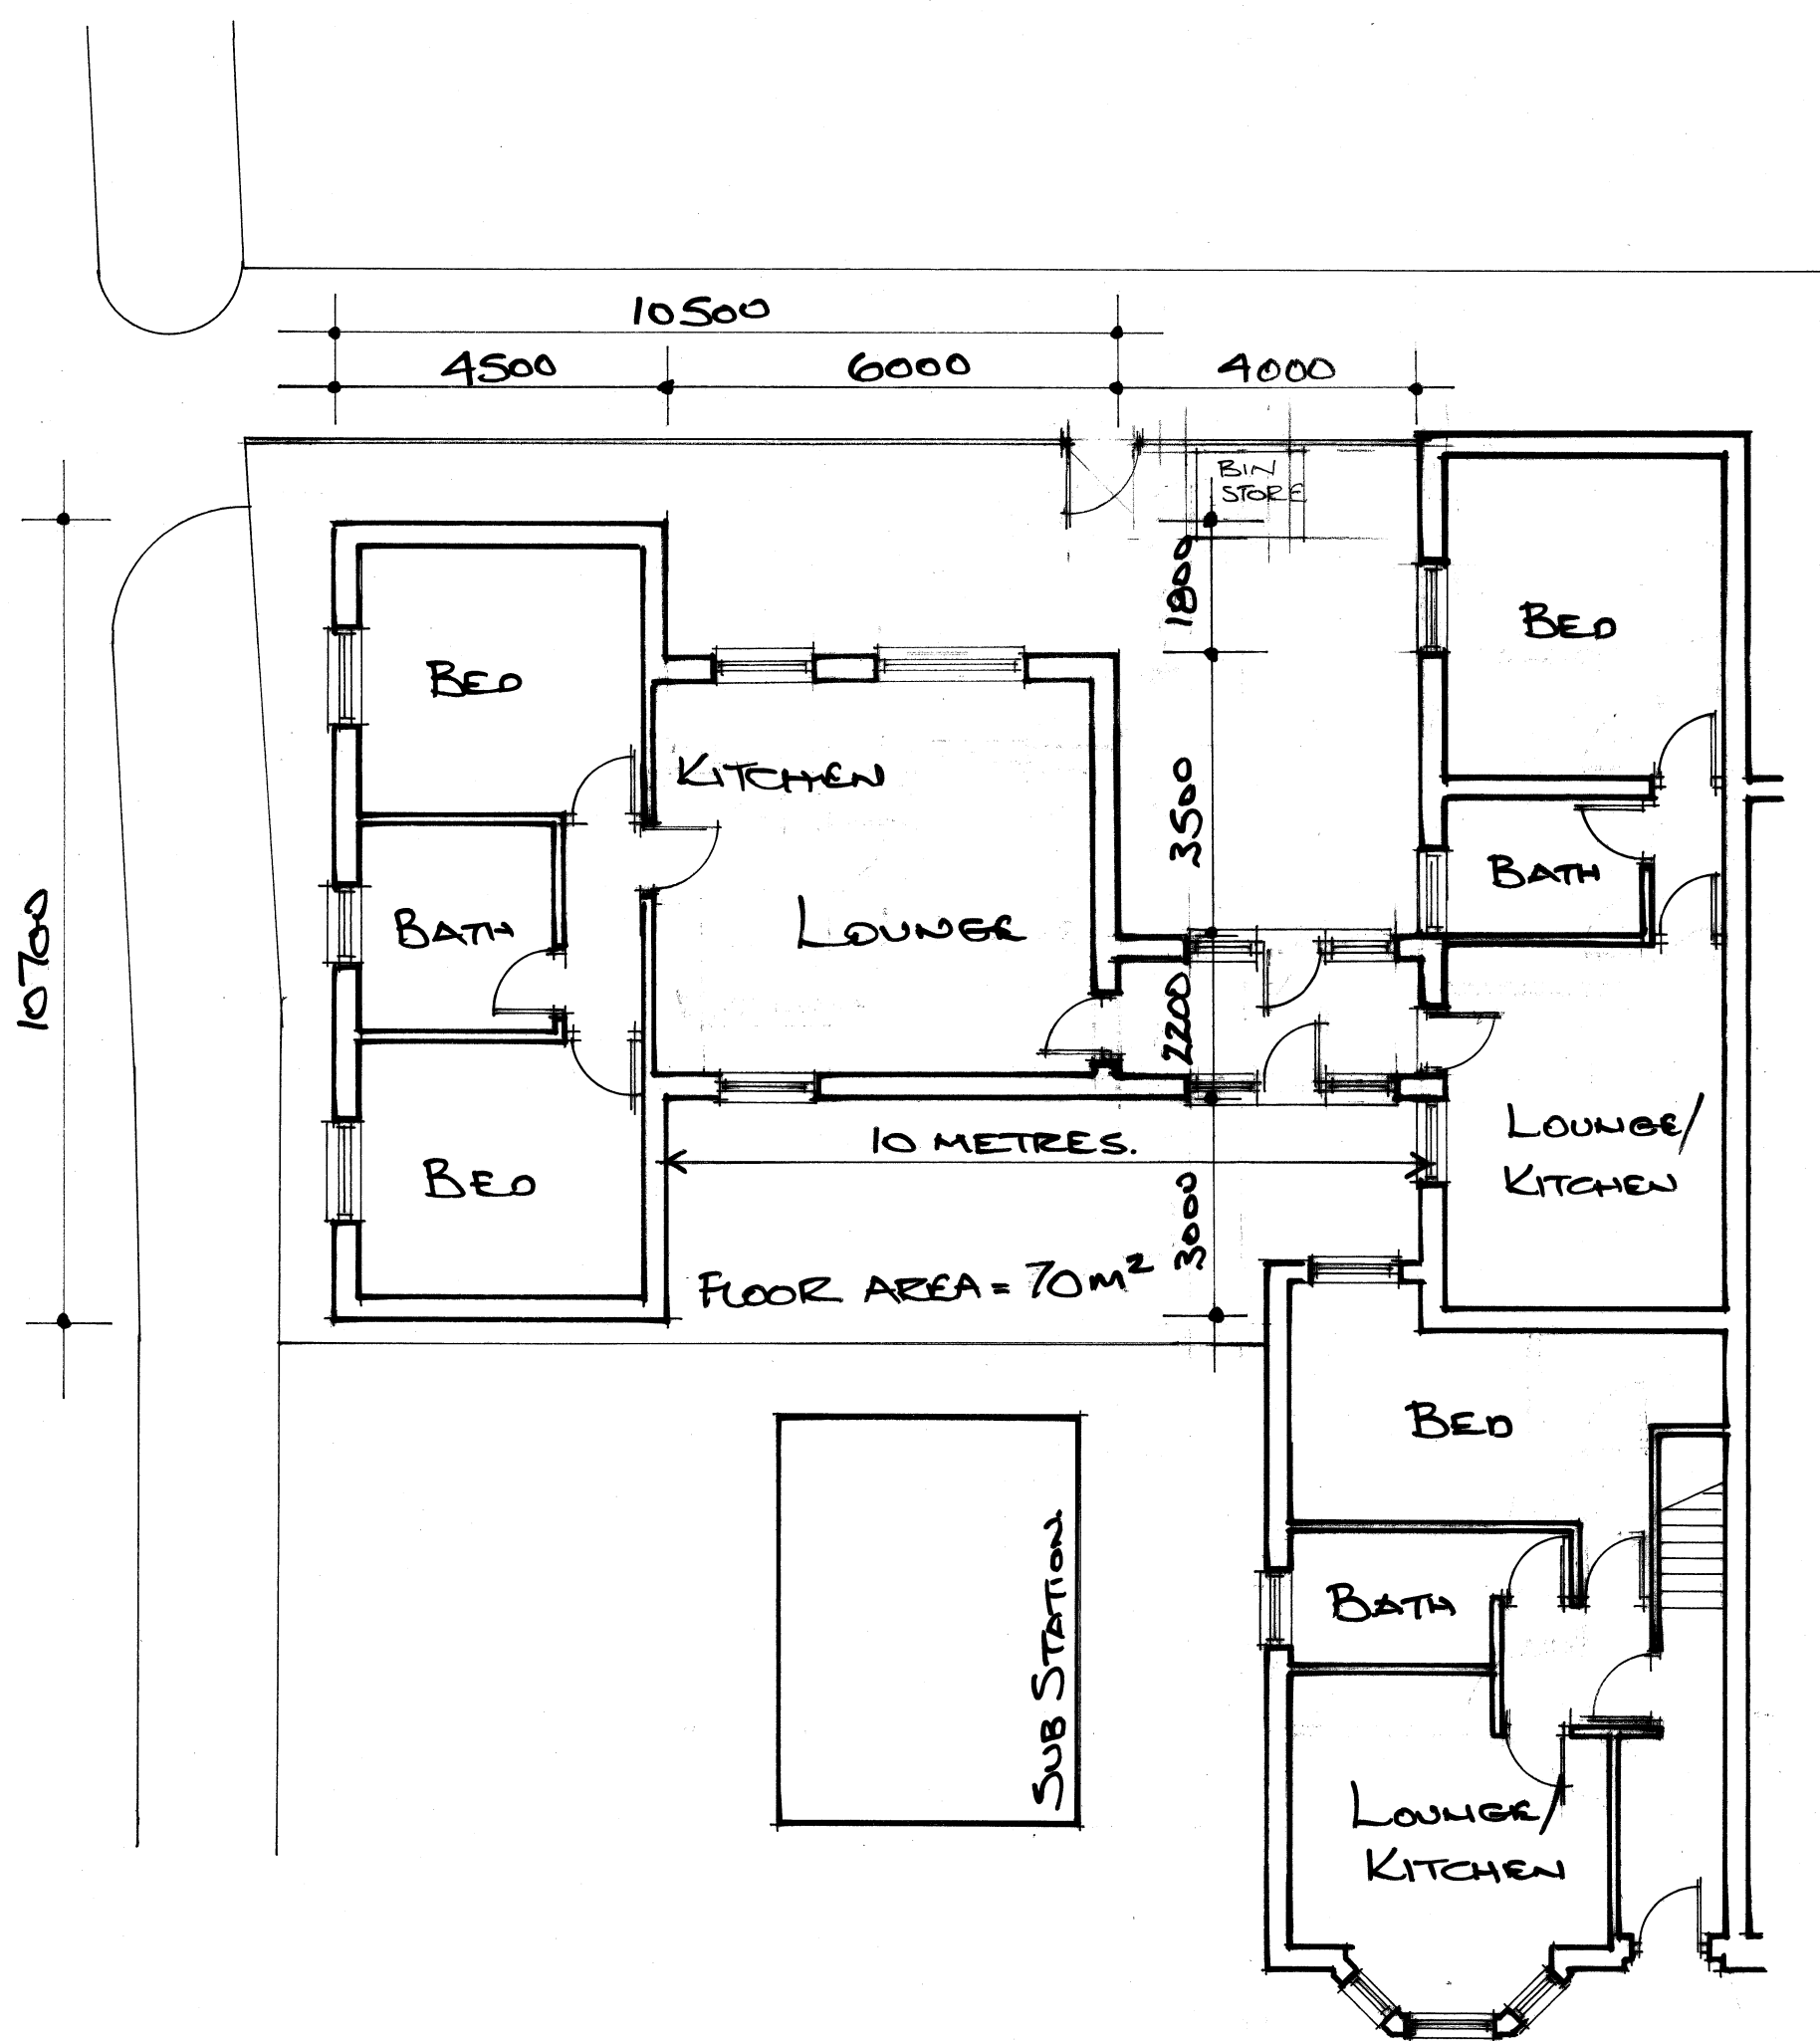

PROPOSED GROUND FLOOR LAYOUT.

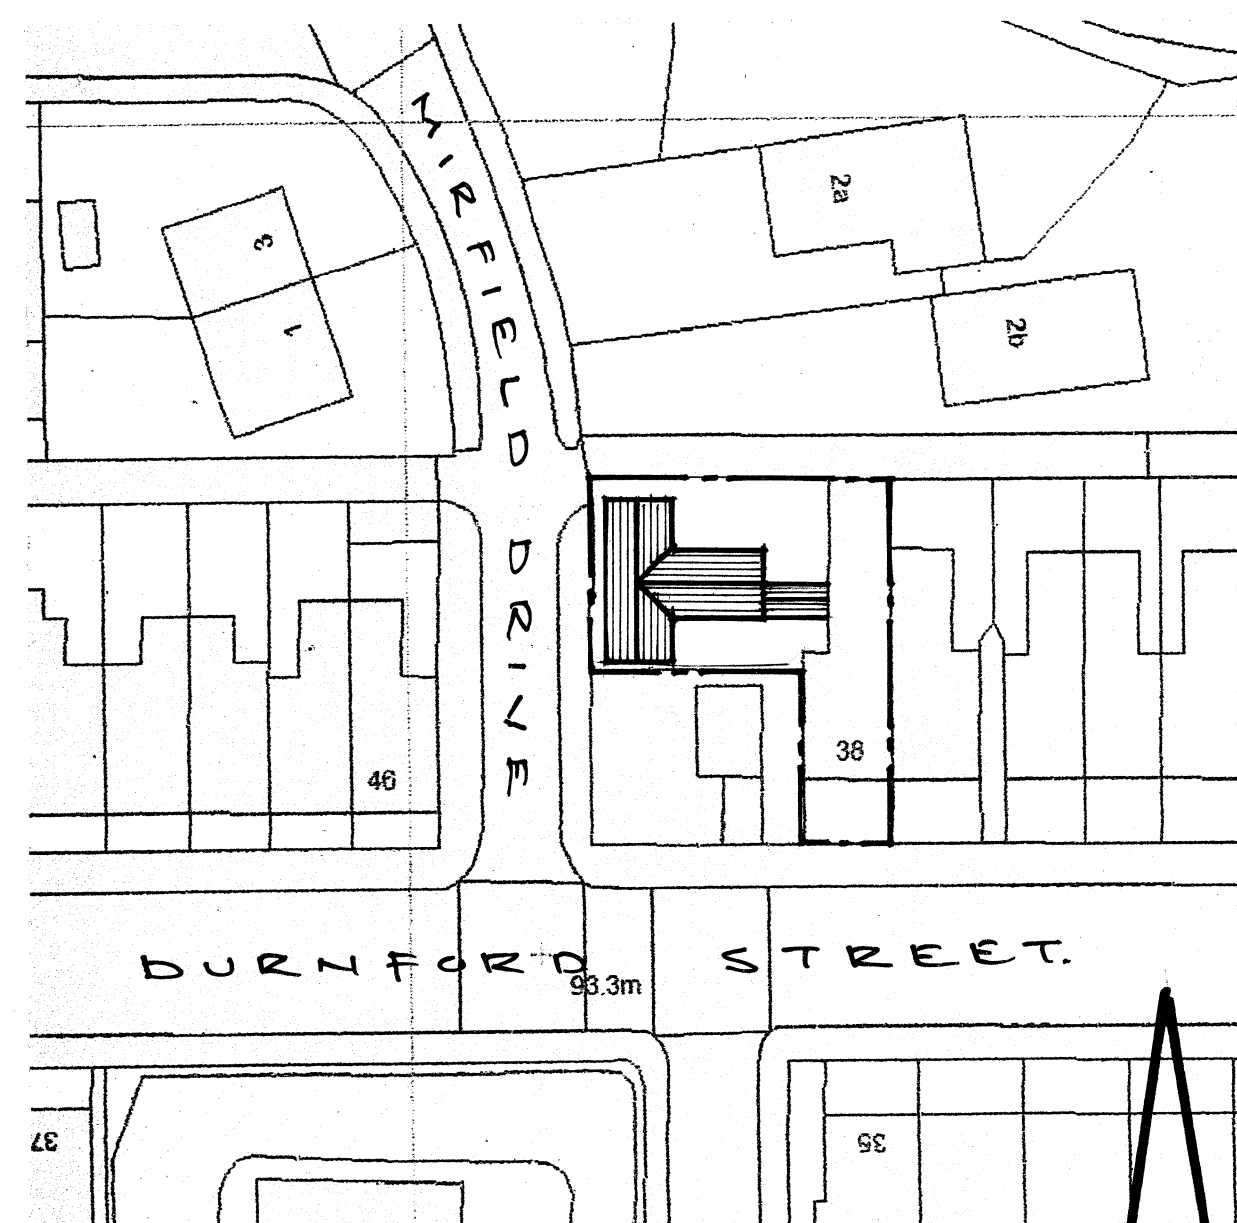

PROPOSED SITE LAYOUT
SCALE 1:500 @ A2

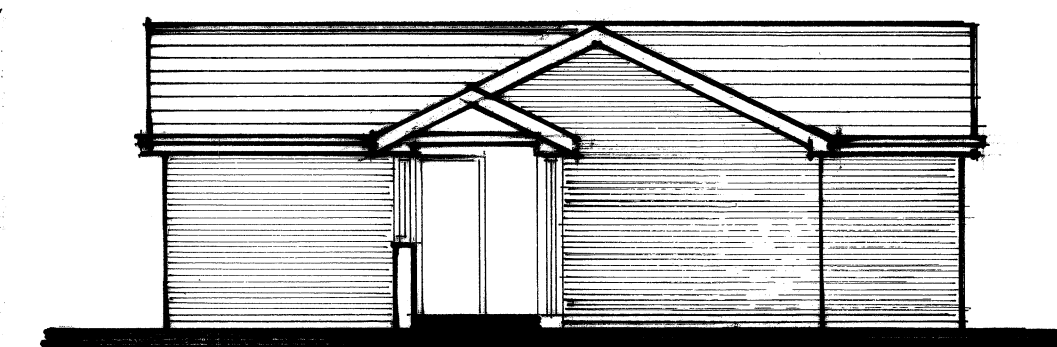  

REAR ELEVATION.

REV B - LOUNGE / LINK AMENDED.
REV A - LINK ADDED

SITE 38 DURNFORD STREET, MIDDLETON, M24 5UD.			
PROJECT PROPOSED 2 BEDROOM ANNEXE TO ONE BEDROOM FLATS COMPLEX			
TITLE EXISTING AND PROPOSED PLANS AND ELEVATIONS			
SCALE 1:100 @A2	DATE SEPT 2022	DRAWN AJL	DRAWING NO DS/PL/22/001 B



R T DESIGN
Architectural and Surveying Services

304 Valley Mill,
Cottonfields,
Eagley, Bolton.
BL7 9DY
Tel/Fax: (01204) 591411