




KEY

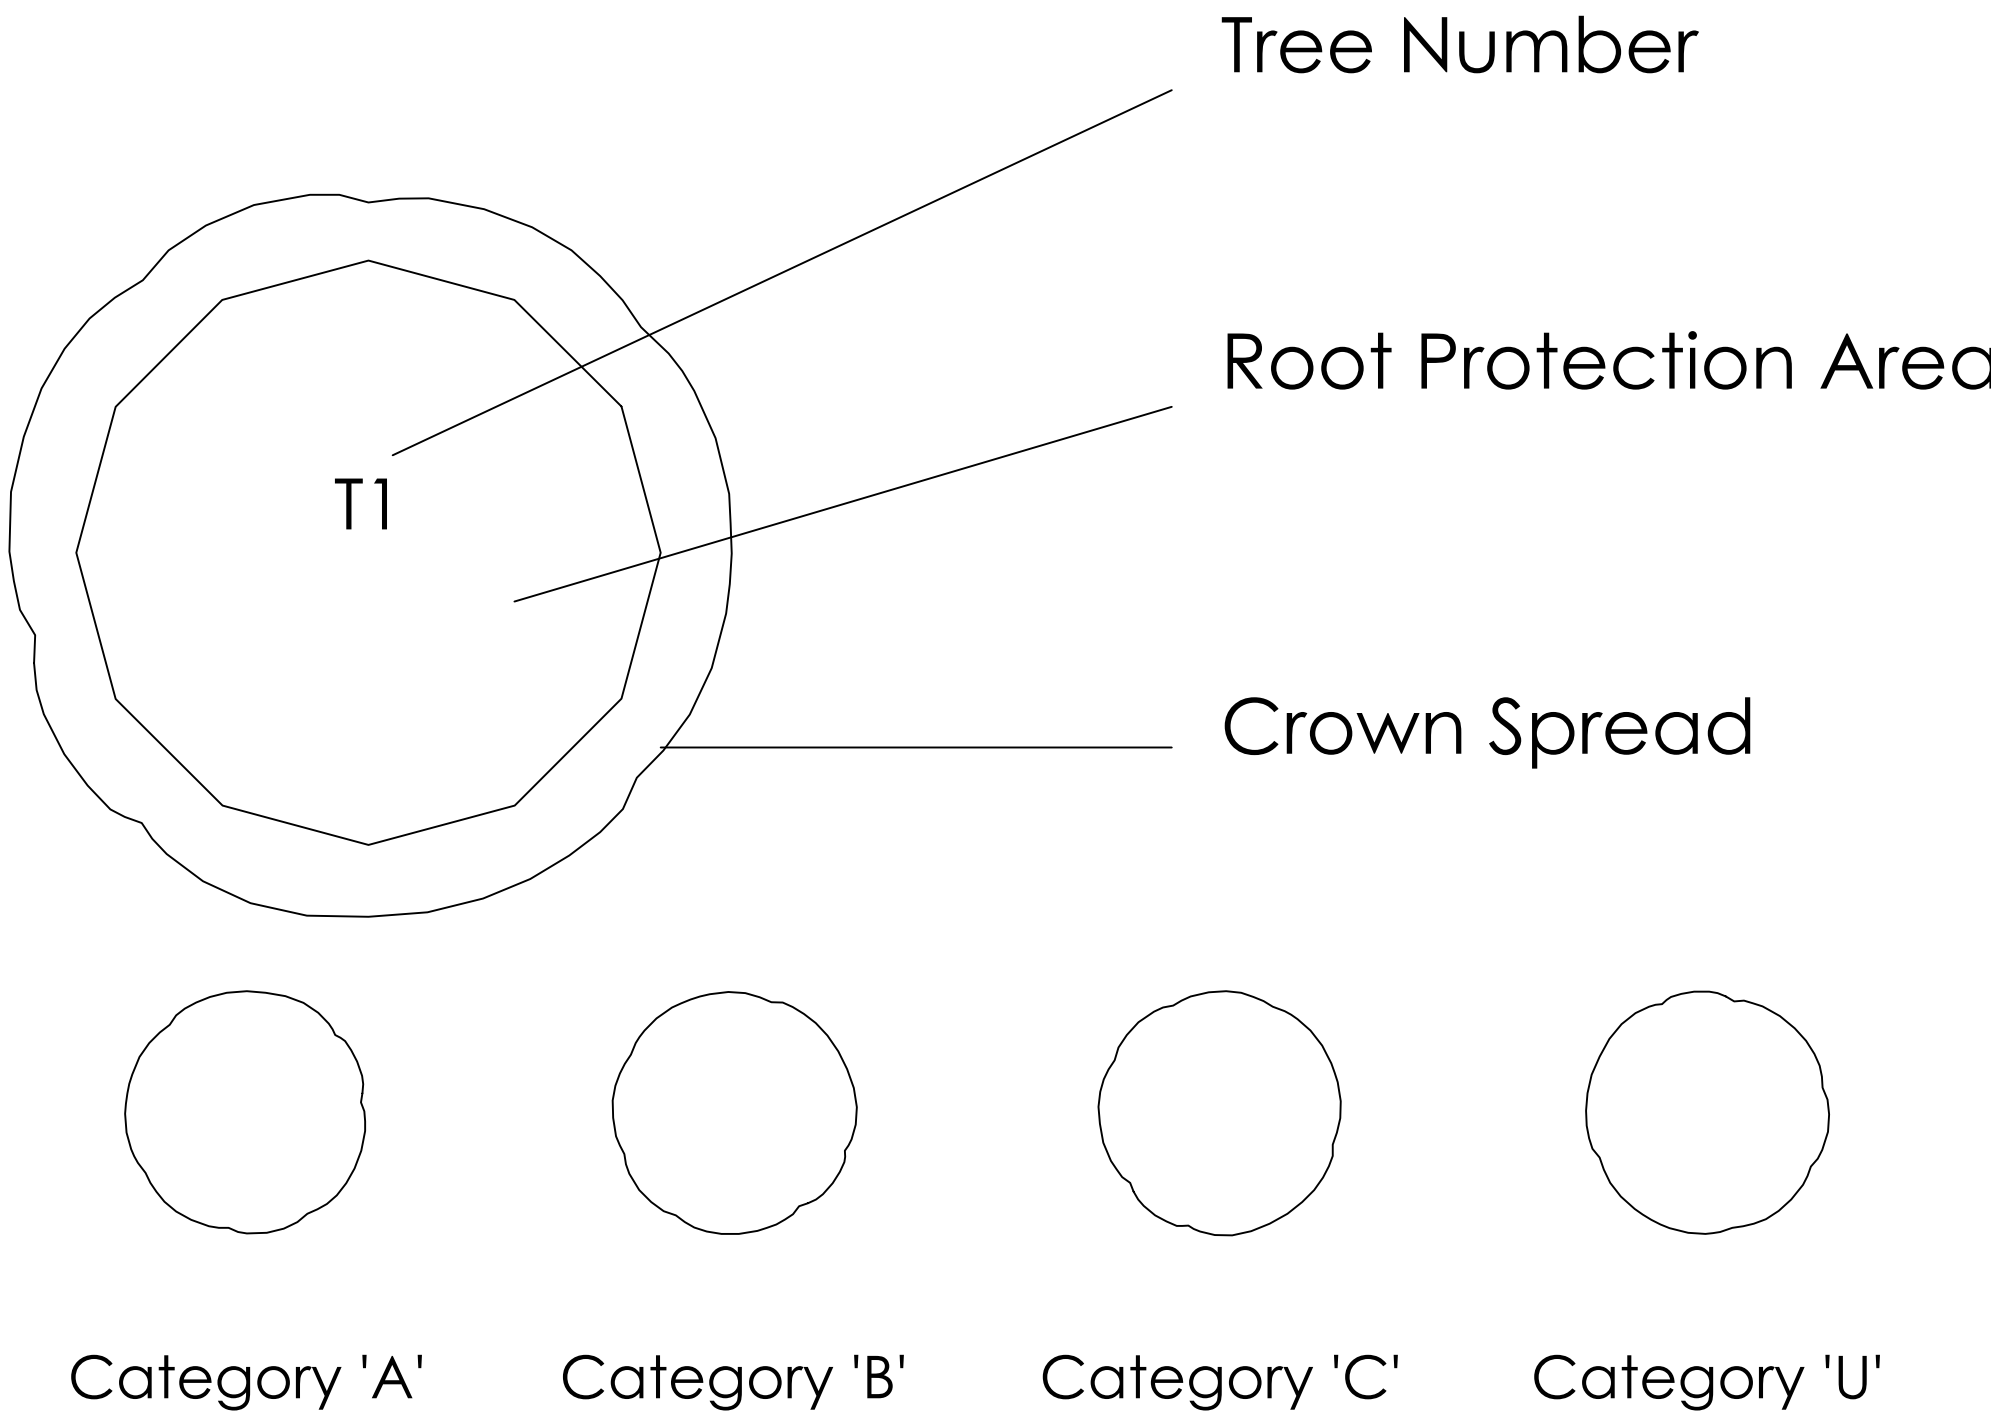

T1 SILVER BIRCH CATEGORY 'B'
T2 SYCAMORE CATEGORY 'B'

NORTHERN DESIGN OLDHAM Chartered Architects 17 STATION LANE GROTON OLDHAM OL4 5QY TELEPHONE 07753859616			
CLIENT CRISTIAN VRAJITORU			
PROJECT PROPOSED APARTMENTS FIELDING STREET MIDDLETON			
DRAWING TITLE PROPOSED SITE PLAN TREE SURVEY AND CONSTRAINTS PLAN			
Rev.	Notes	Date	Drawn
SCALE 1:200 AT A1 01.24 A.D.			
PROJECT No. 2410		DRAWING No. 08	Rev.

PROPOSED SITE PLAN TREE
CONSTRAINTS PLAN