


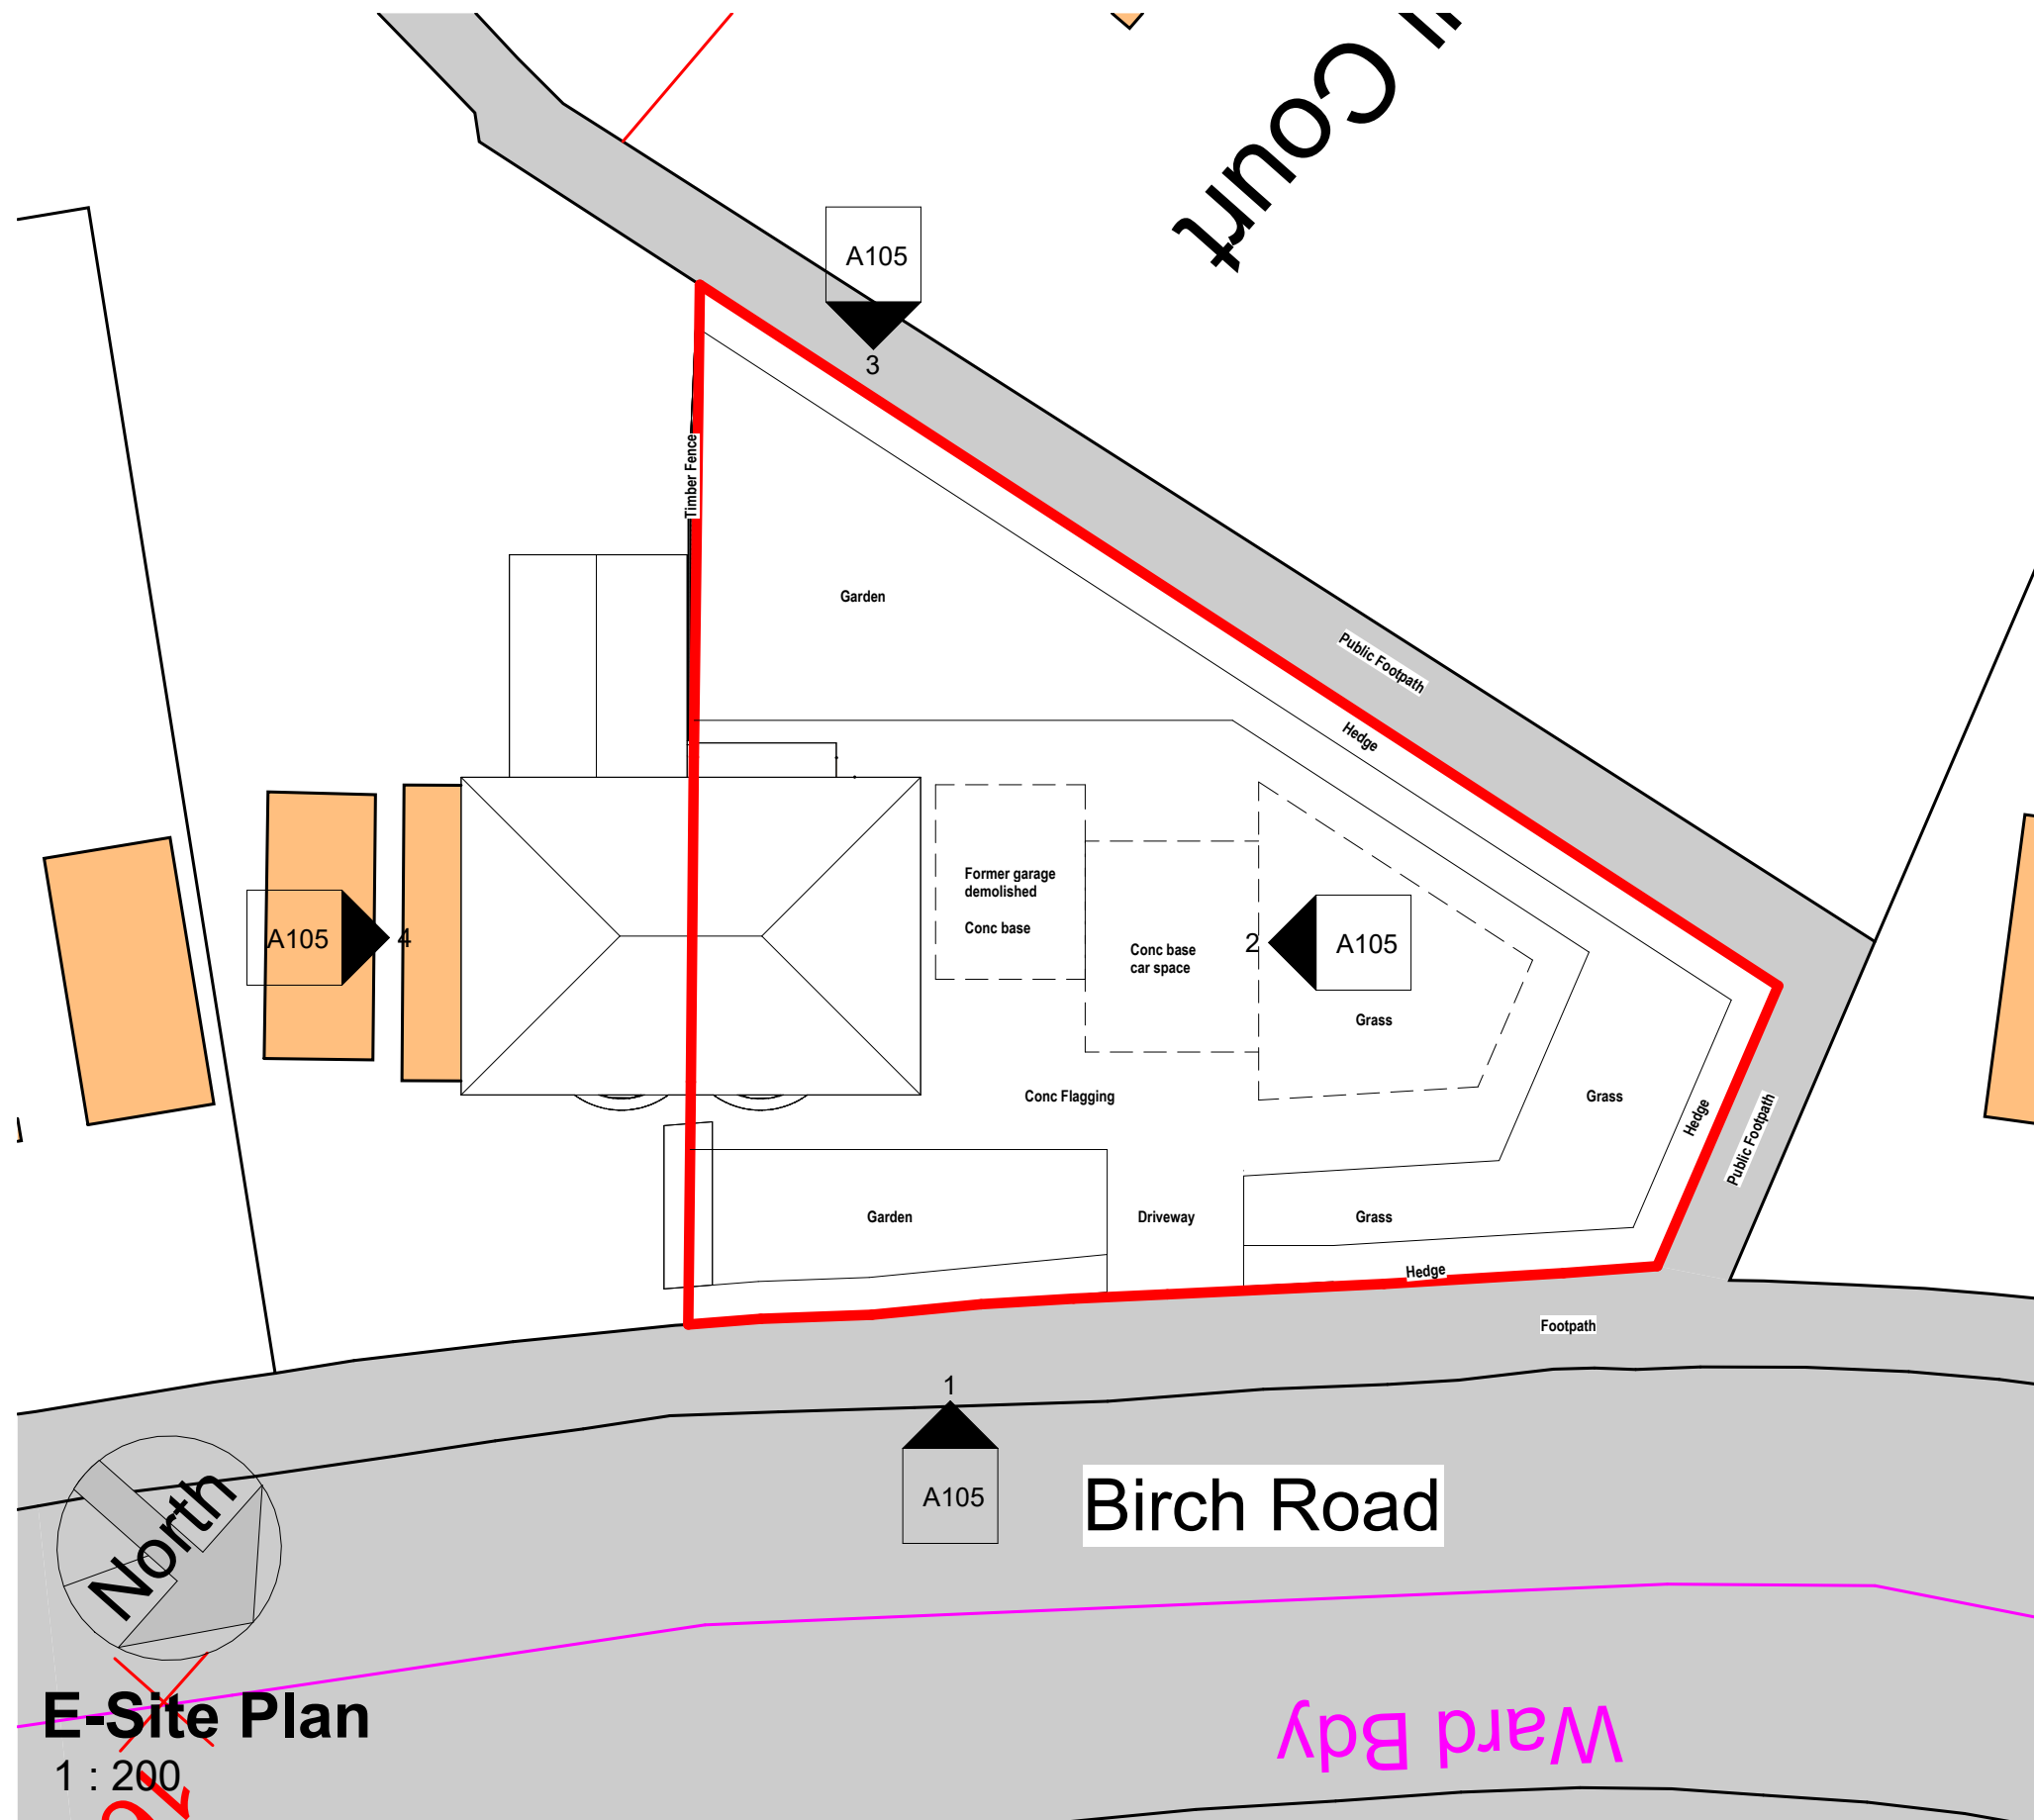

COPYRIGHT © ALL RIGHTS RESERVED BY VIKAS ALYAS LTD. DO NOT SCALE FROM DRAWING. DRAWING INDICATES DESIGN INTENT ONLY. REPORT ANY DISCREPANCIES TO CLIENT / VA LTD. NOT TO BE USED FOR CONSTRUCTION UNLESS STATED SO. TO BE READ IN CONJUNCTION WITH OTHER DRAWINGS OR SPECIFICATION WHERE PROVIDED.

ARCHITEK

BUILDING DESIGN CONSULTANCY

0161 511 8479

vikas@architek.uk

916 Stockport Road, Levenshulme, Manchester, M19 3AB

| No. | Description       | Date       |
|-----|-------------------|------------|
| P1  | Issue to Planning | 07.10.2024 |
|     |                   |            |
|     |                   |            |
|                                                                         |  |                                  |  |                            |                |              |
|-------------------------------------------------------------------------|--|----------------------------------|--|----------------------------|----------------|--------------|
| PROJECT                                                                 |  | ADDRESS                          |  | CLIENT                     |                |              |
| Multiple extensions to host dwelling and erection of outbuilding annexe |  | 19 Birch Road, Rochdale OL12 9QQ |  | Misbha Riaz & Abdul Zafran |                |              |
| Rochdale MB Council                                                     |  | SHEET                            |  | Date                       | Project number | Scale (@ A3) |
| PURPOSE OF ISSUE                                                        |  | Existing Site Plan               |  | 15.03.2024                 | 1264           | 1 : 200      |
| Planning                                                                |  |                                  |  | Drawn by                   | DRAWING NUMBER |              |
|                                                                         |  |                                  |  | VA                         | A101           |              |
|                                                                         |  |                                  |  | Checked by                 | REV            |              |
|                                                                         |  |                                  |  | VA                         | P1             |              |