



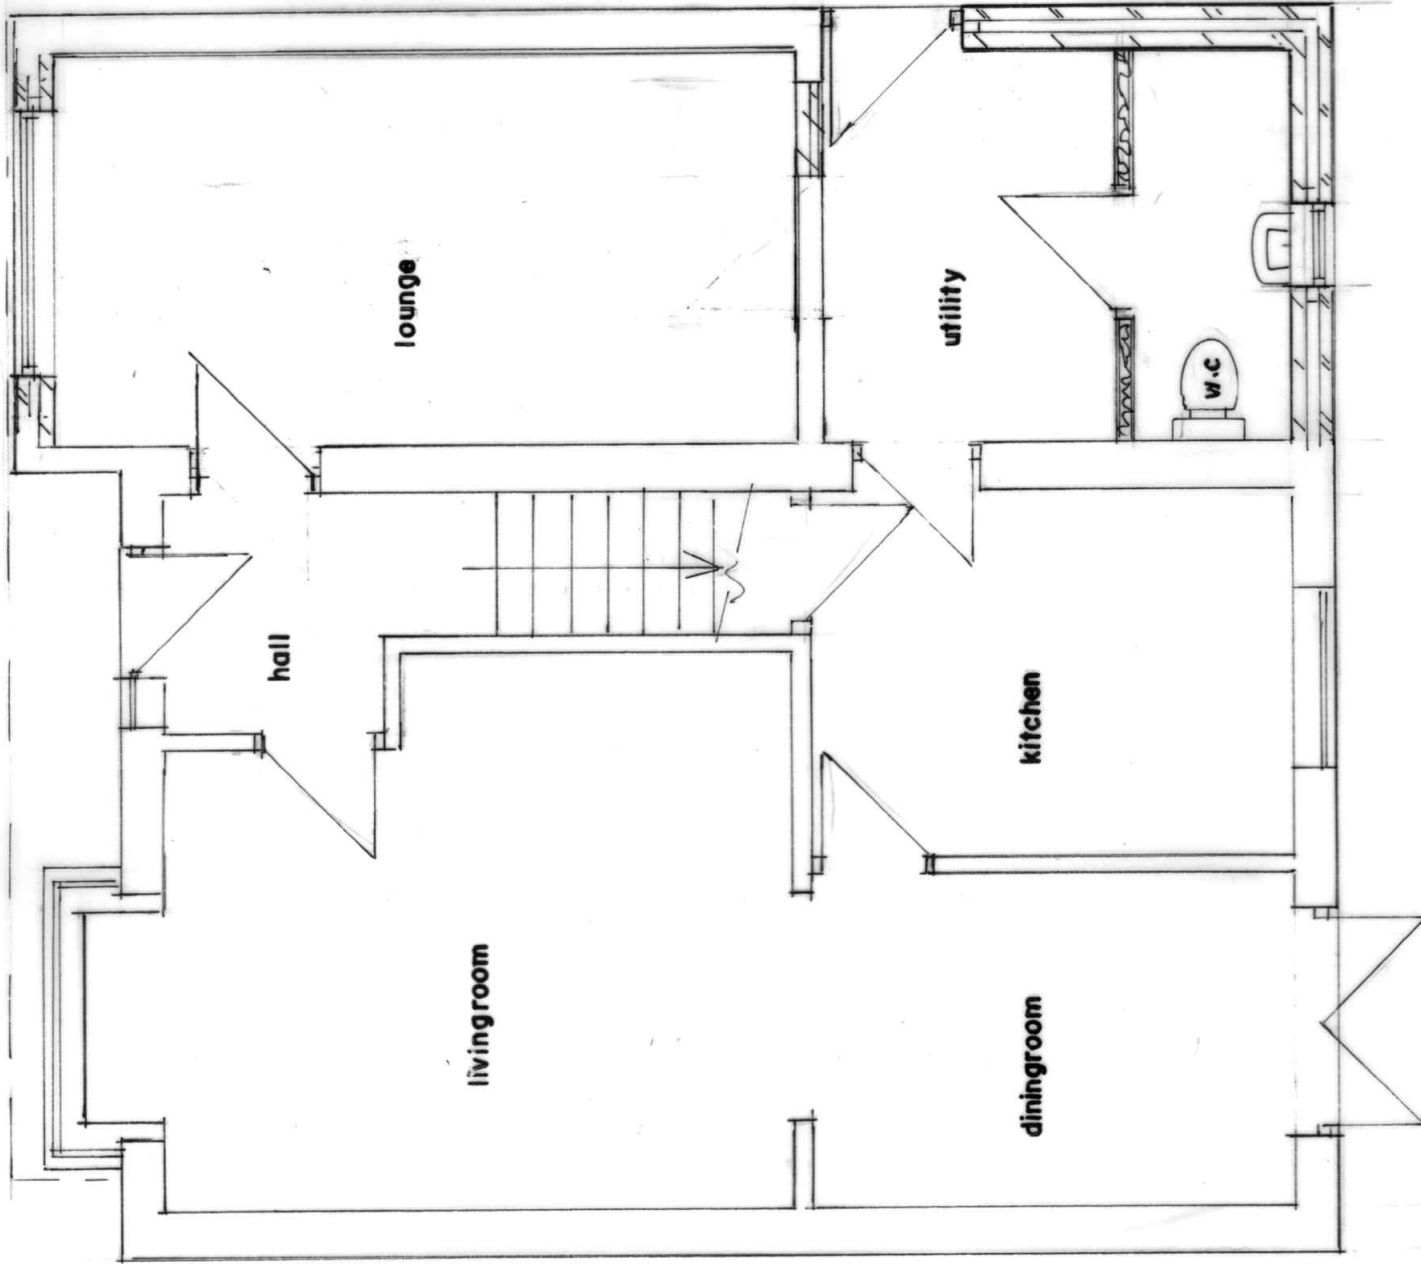

GROUND FLOOR PLAN
(PROPOSED)

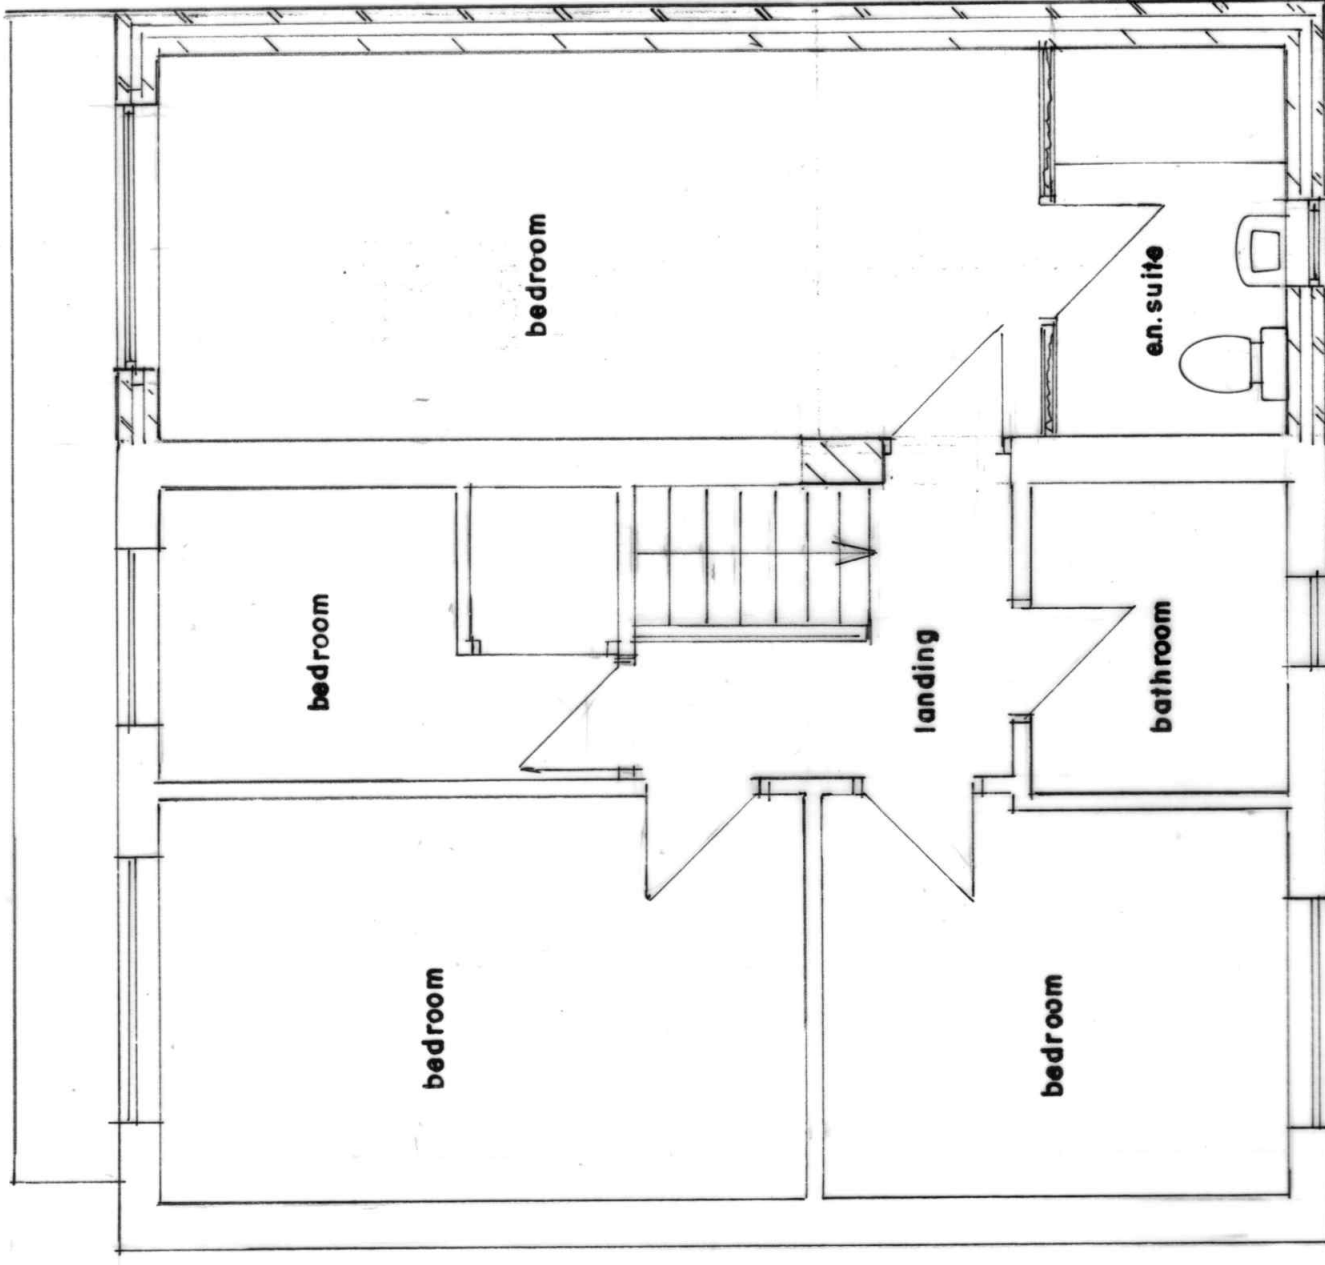

FIRST FLOOR PLAN
(PROPOSED)

BUILDING DESIGN SERVICES	
M. FAROOQ	
418 Bury Road Rochdale OL11 5EU.	
Tel: 01706 712231 Mob: 07967605763	
PROPOSED DOUBLE STOREY SIDE EXTENSION AT	
5 REDFEARN WOOD ROCHDALE OL12 7GA	
For: Mrs KIRAN RASHID & Mr SHUMAZ MIR	
Plan	Scale 1:50
	2247/2