
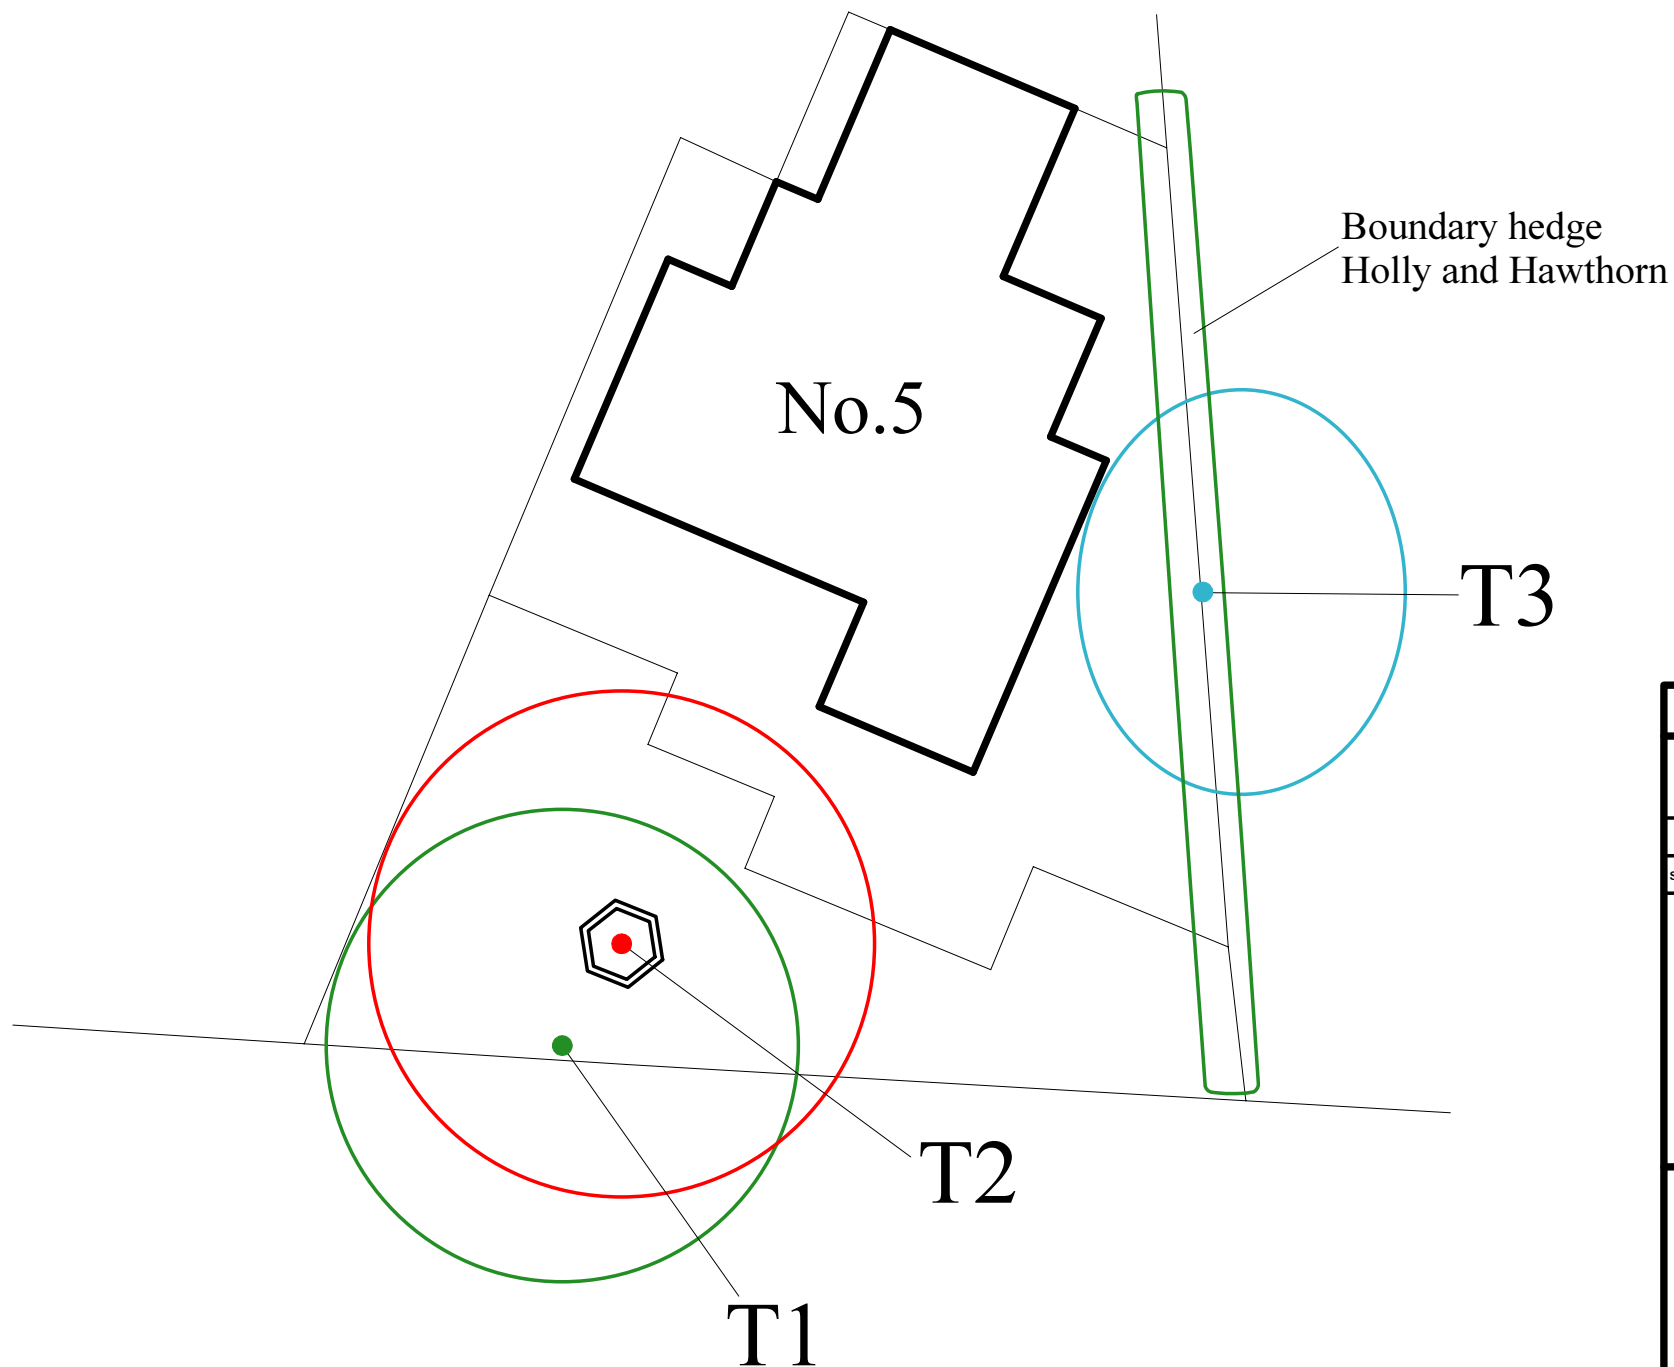


 

Appendix 2: Site Plan

ADDRESS: 5 Burwell Close, Lower Healey,
Rochdale, OL12 6DQ.
JCA REF: 21260/METT

NOT TO SCALE

PAPER SIZE A3

SURVEYED BY: ME/TT

DRAWN BY: AK

APPROVED BY: TT

TREE WORKS CATEGORIES

Detailed definitions of the safety categories can be found at Appendix 3 of the arboricultural report.

	WORKS CATEGORY A: NO WORKS REQUIRED
	WORKS CATEGORY B: WORKS OR MONITORING REQUIRED
	WORKS CATEGORY R: TREE TO BE REMOVED



Arboricultural & Forestry Consultants