


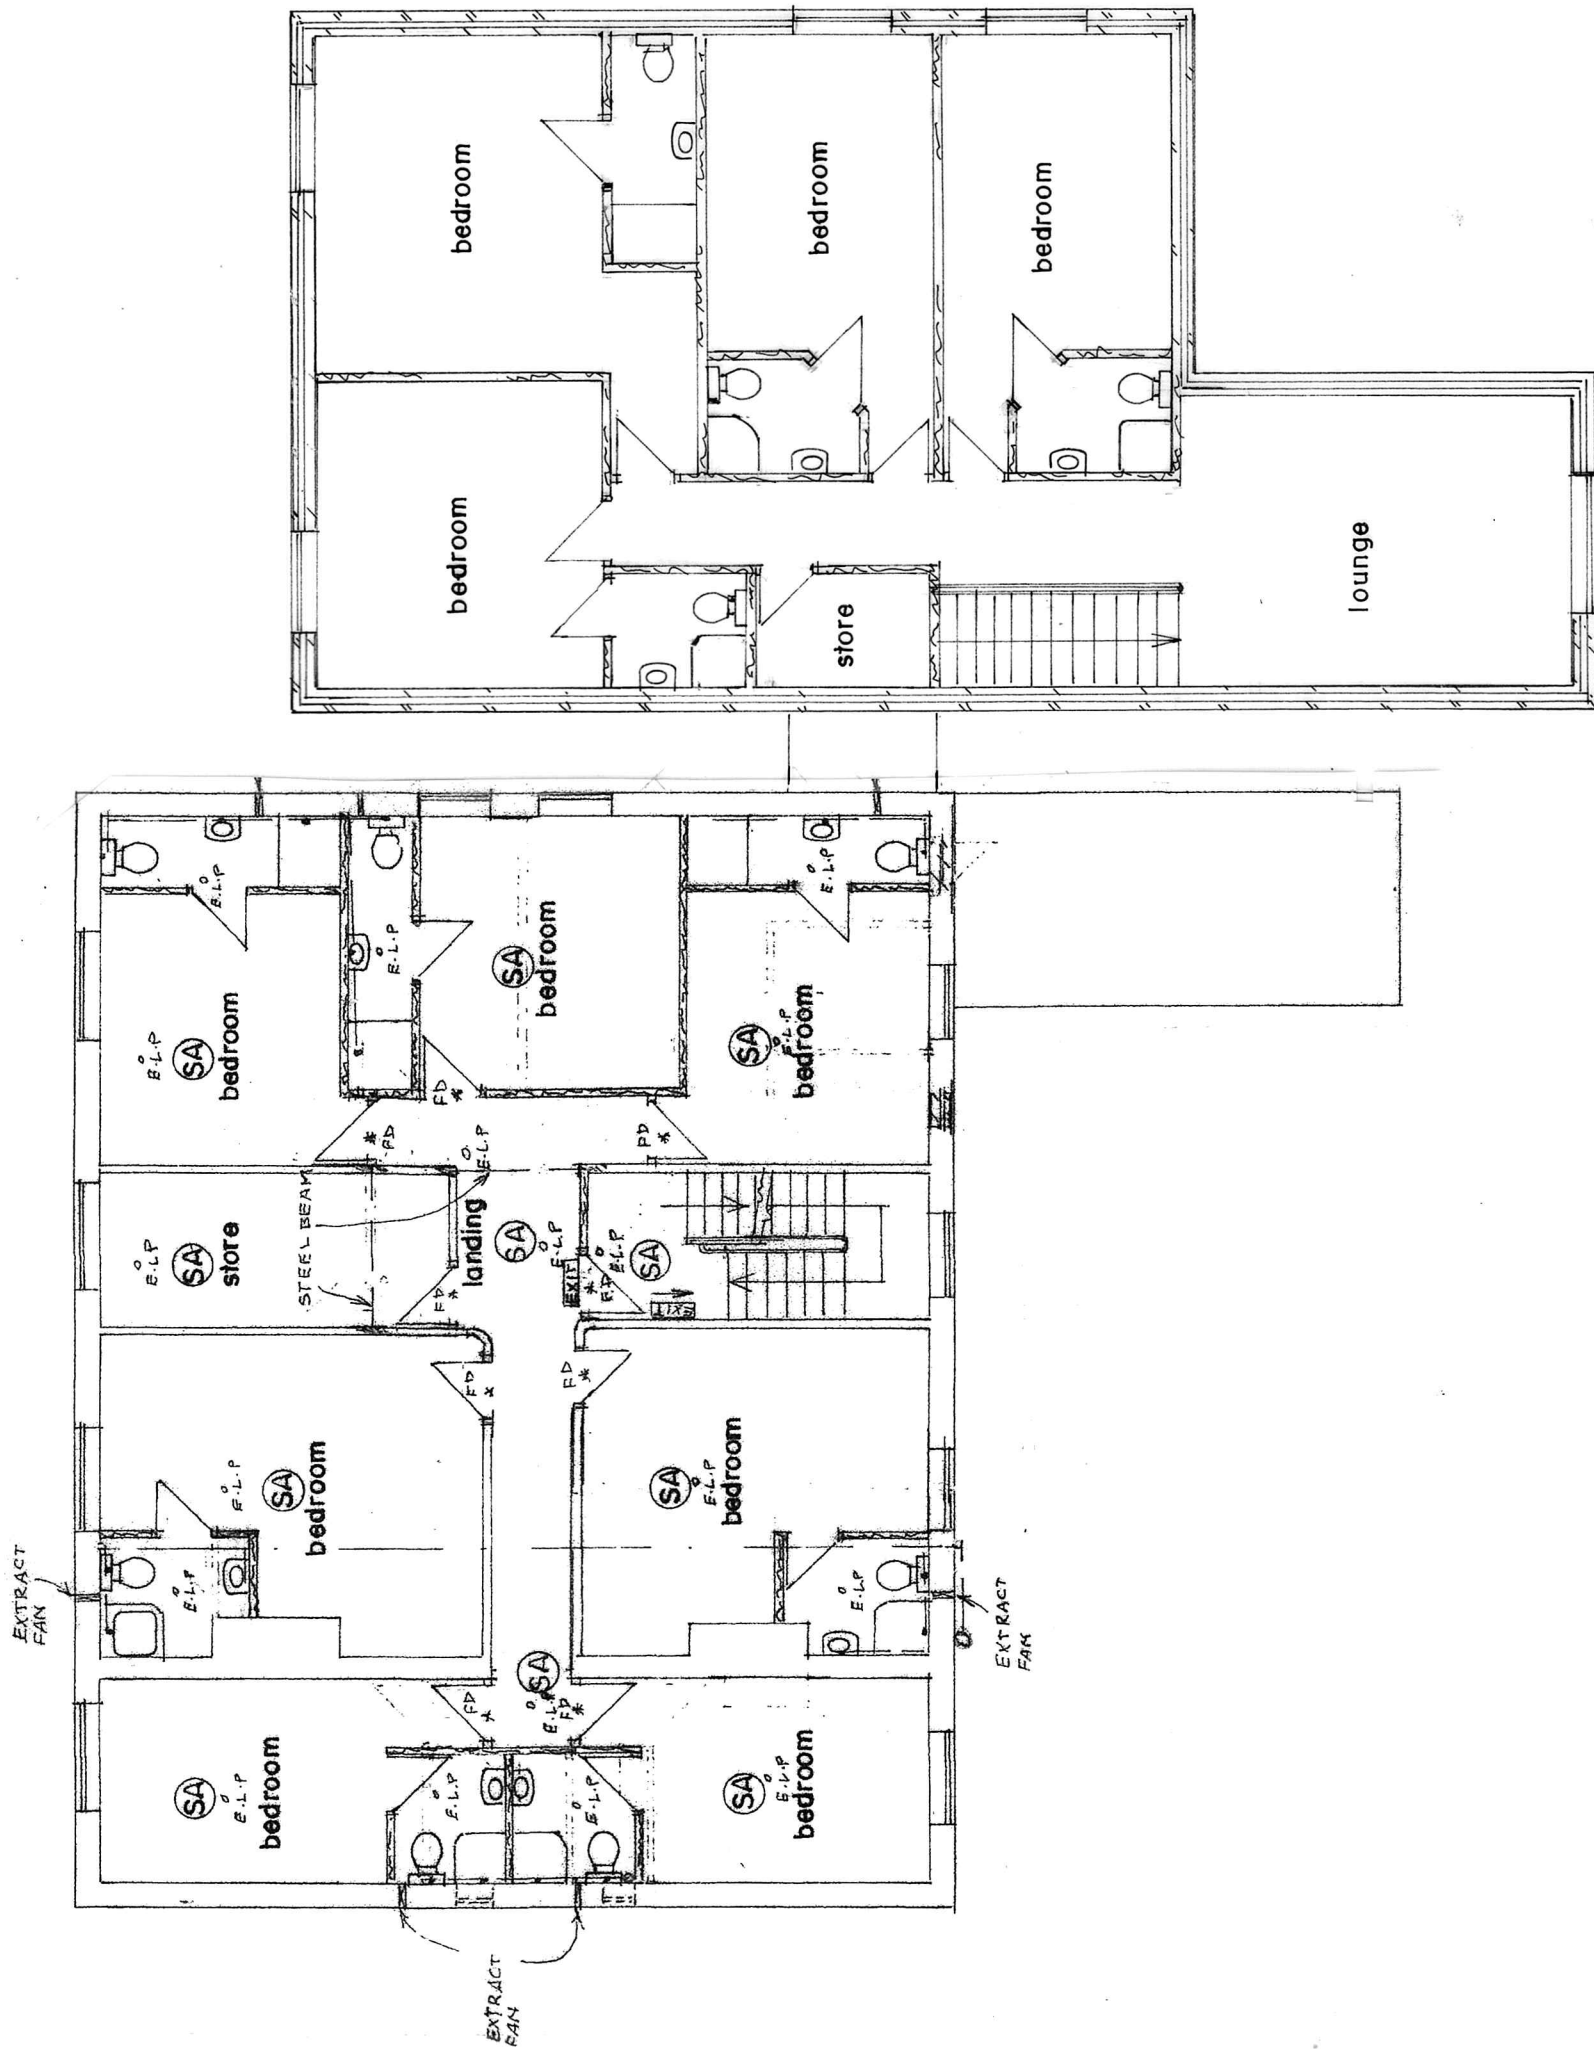

FIRST FLOOR PLAN
(PROPOSED)

BUILDING DESIGN SERVICES M. FAROOQ 6 Stock Close, Shawclough, Rochdale OL12 6BB Tel: 01706 712231 Mob: 07967605763	
PROPOSED FIRST FLOOR EXTENSION AT 80-82 MOLSWORTH STREET ROCHDALE OL16 2AW	
For: Mrs UZMA REHMAN	Plan Scale 1:100
B 1803/5	