
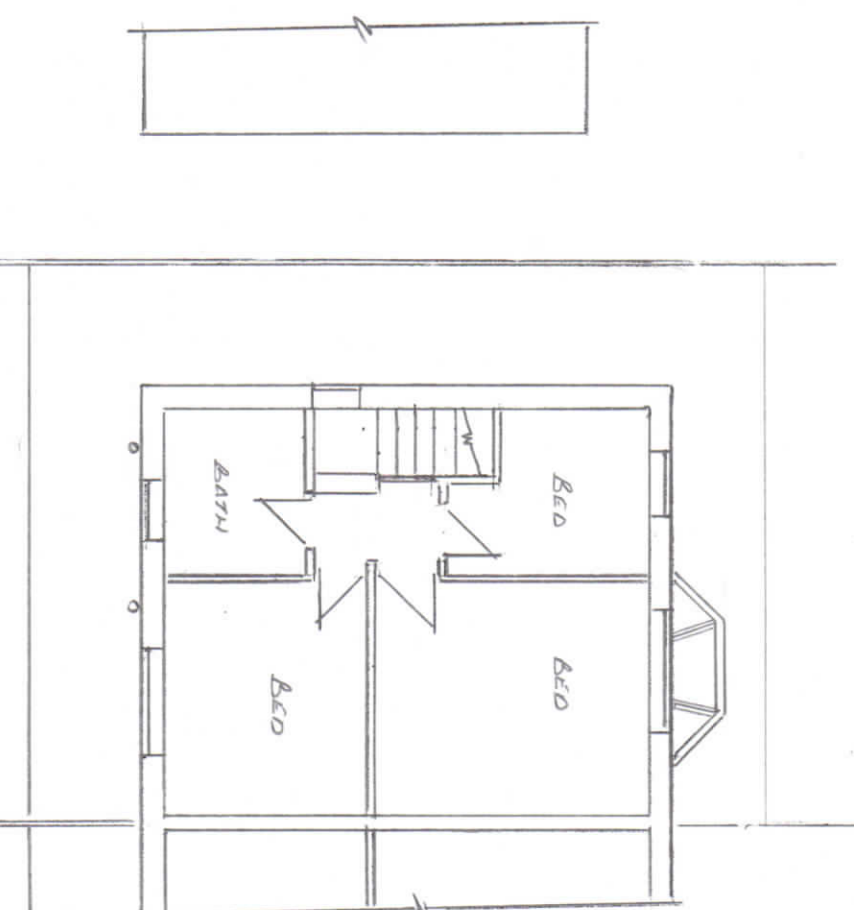
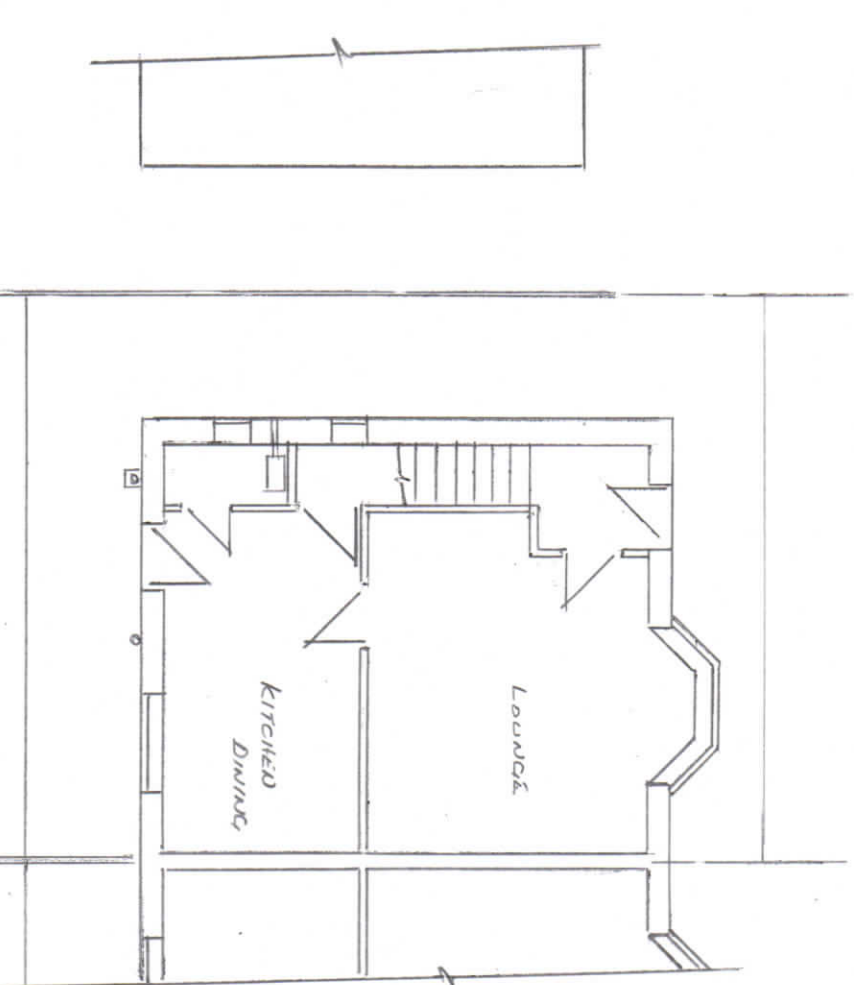
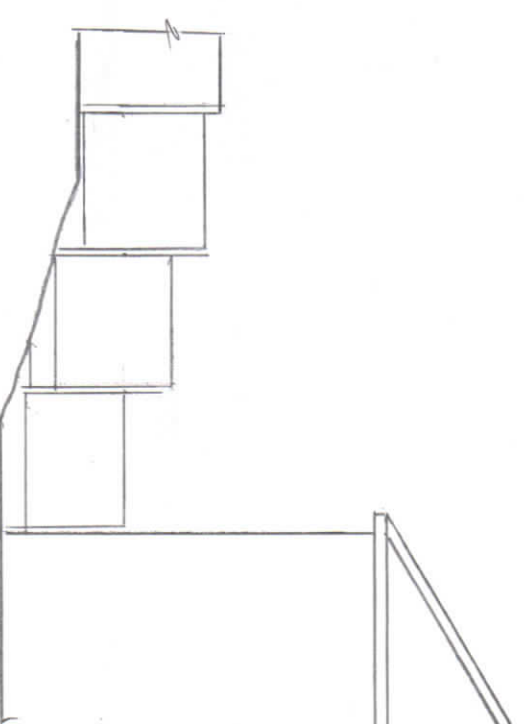


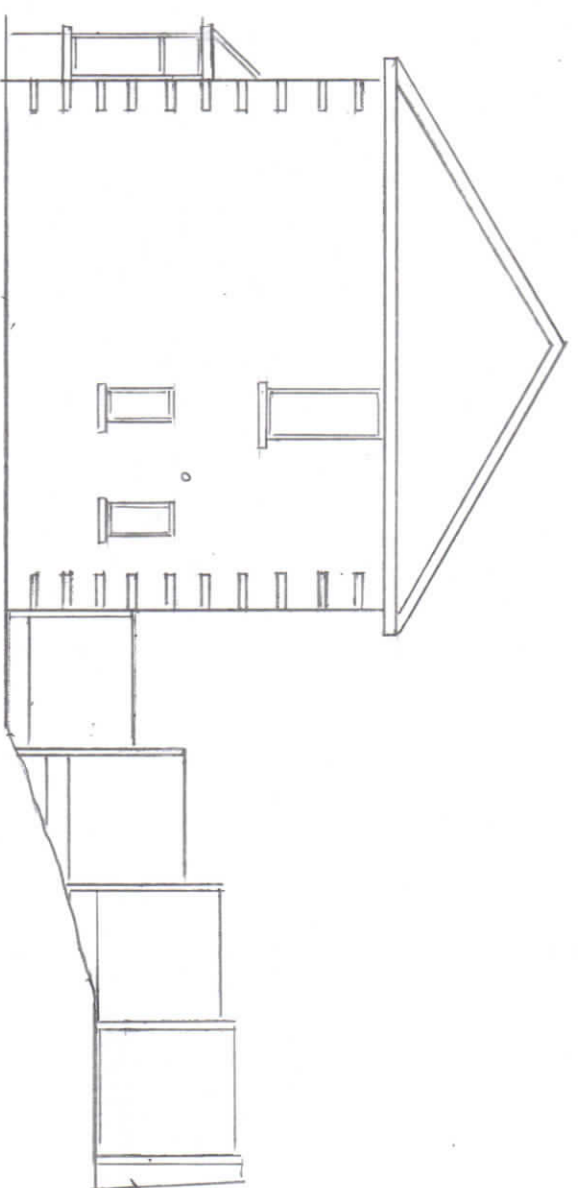

Thompson Designs

Tel 0161 705 1458 Mob 07884 318634


Sheet 1

Existing Plans and Elevations


15 Daventry Road

Rochdale OL11 2LN

Scale 1:100 @ A3 Date June 2023

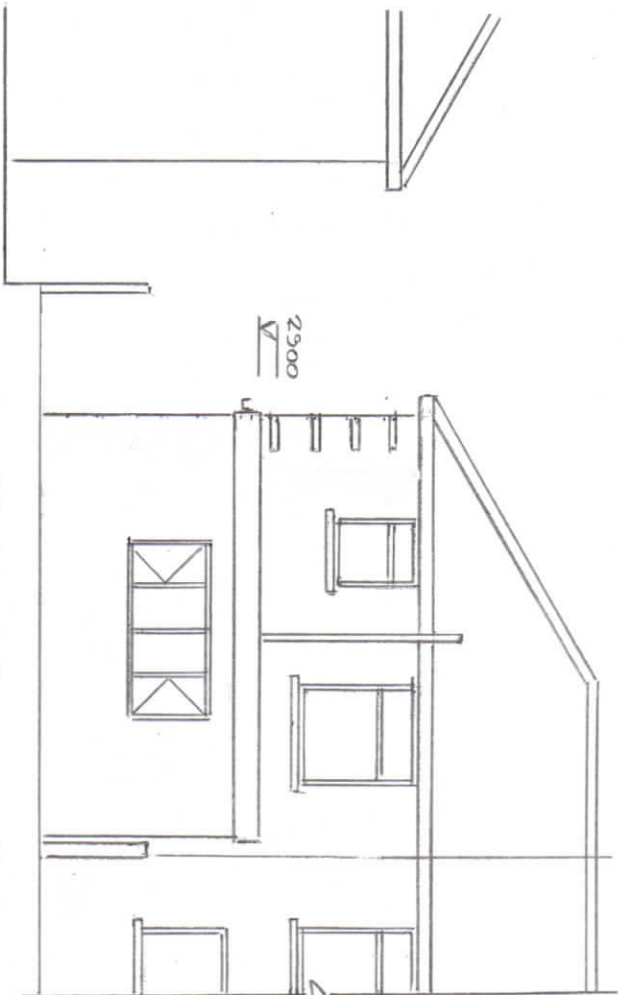




PROPOSED REAR ELEVATION

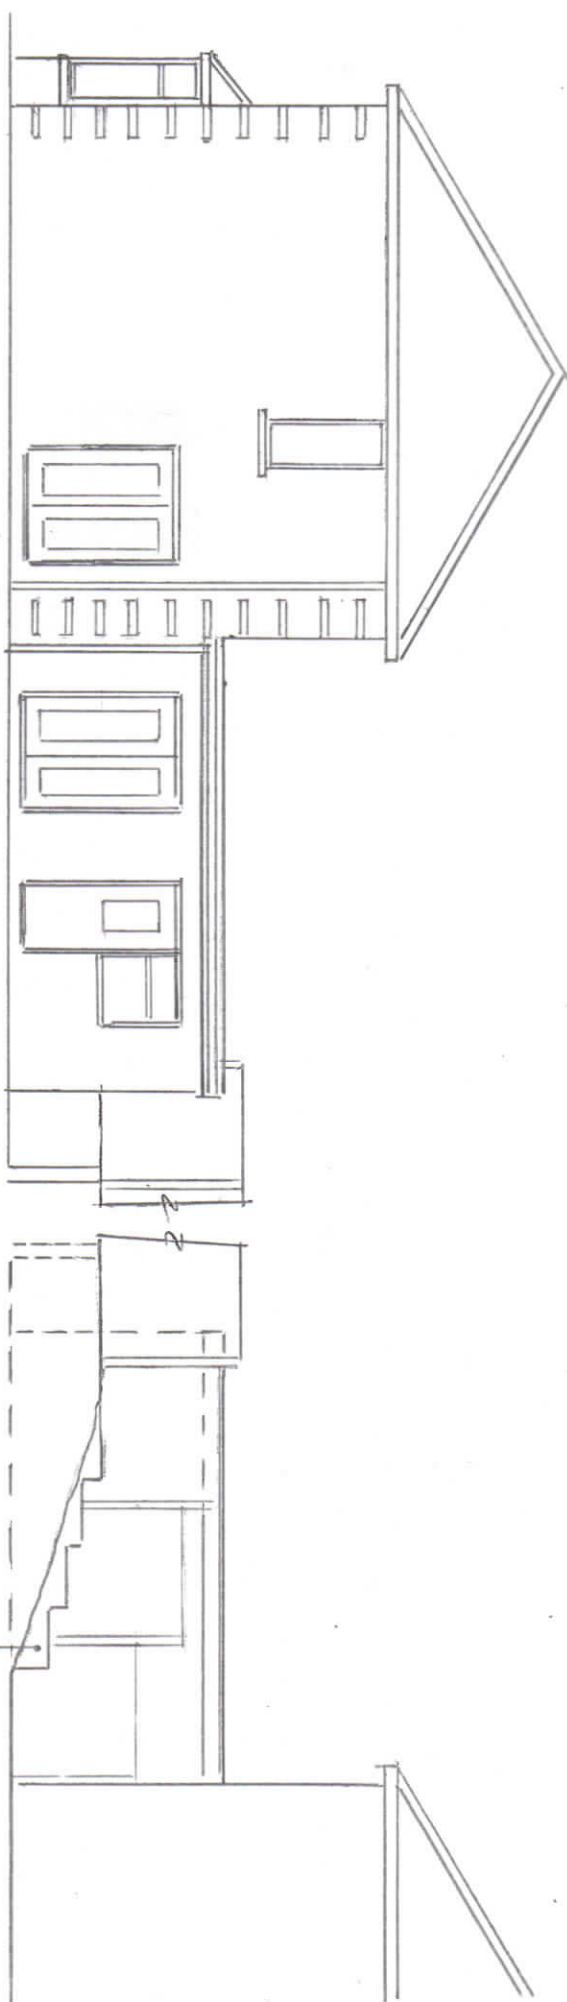


PROPOSED SIDE ELEVATION

STEPPED RETAINING
WALL TO BOTH SIDES
OF GARDENS

PROPOSED SIDE ELEVATION

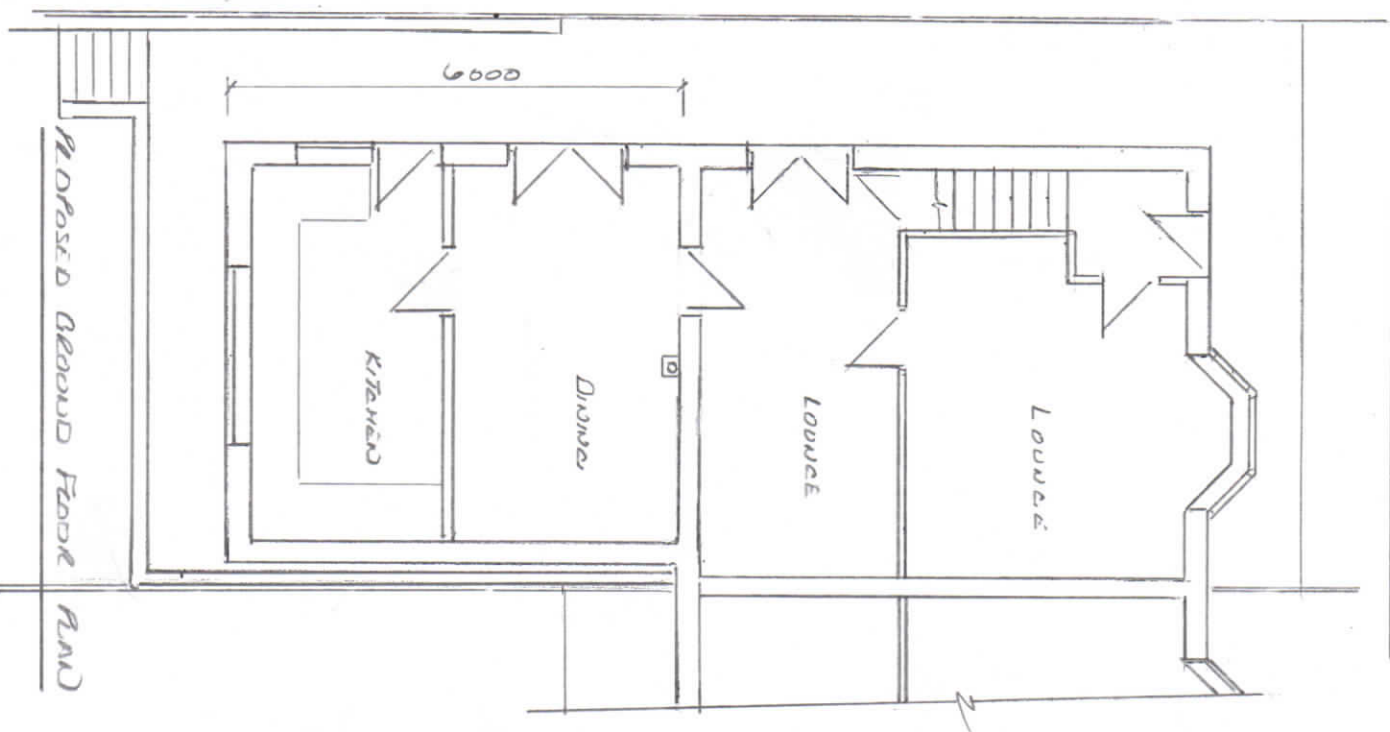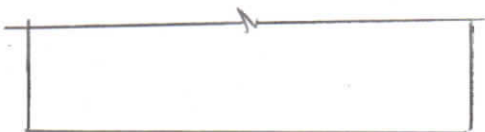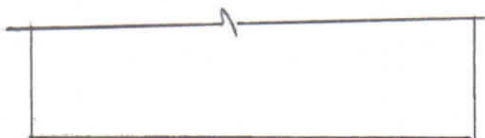

PROPOSED GROUND FLOOR PLAN

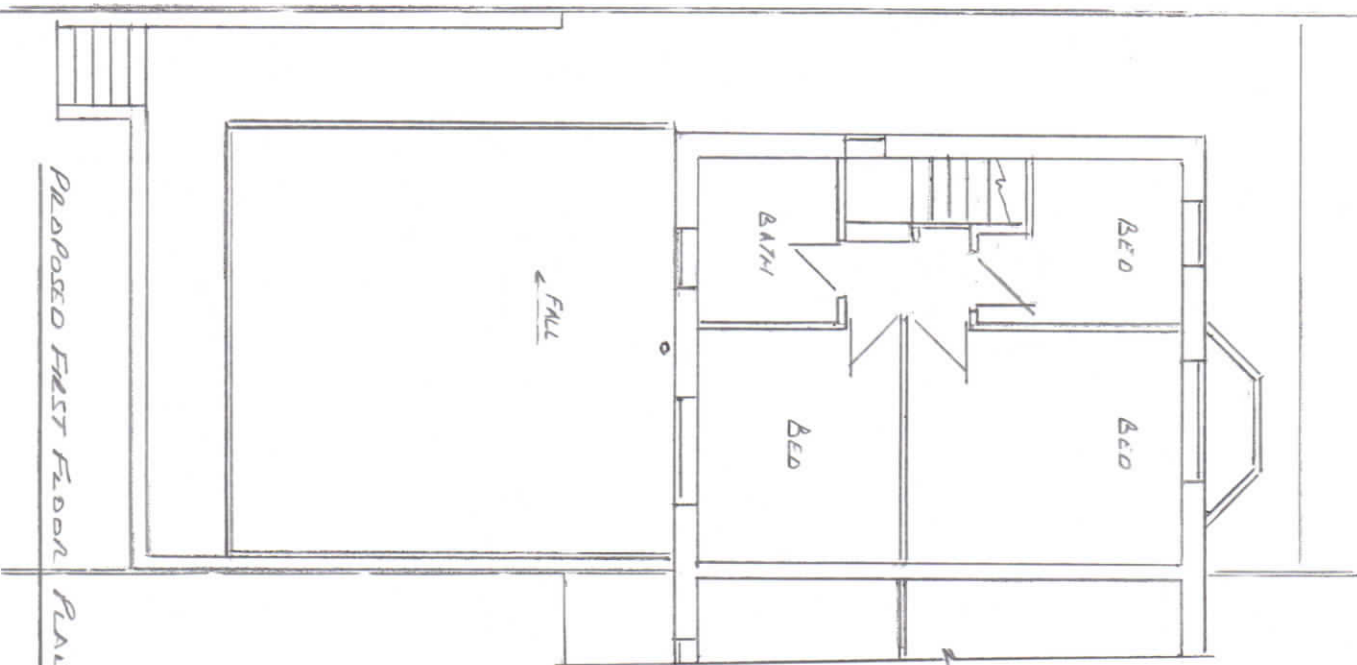

PROPOSED FIRST FLOOR PLAN

Thompson Designs

Tel 0161 705 1458 Mob 07884 318634

Sheet 2 Rear Extension

Proposed Plans and Elevations

15 Daventry Road

Rochdale OL11 2LN

Scale 1:100 @ A3 Date June 2023