



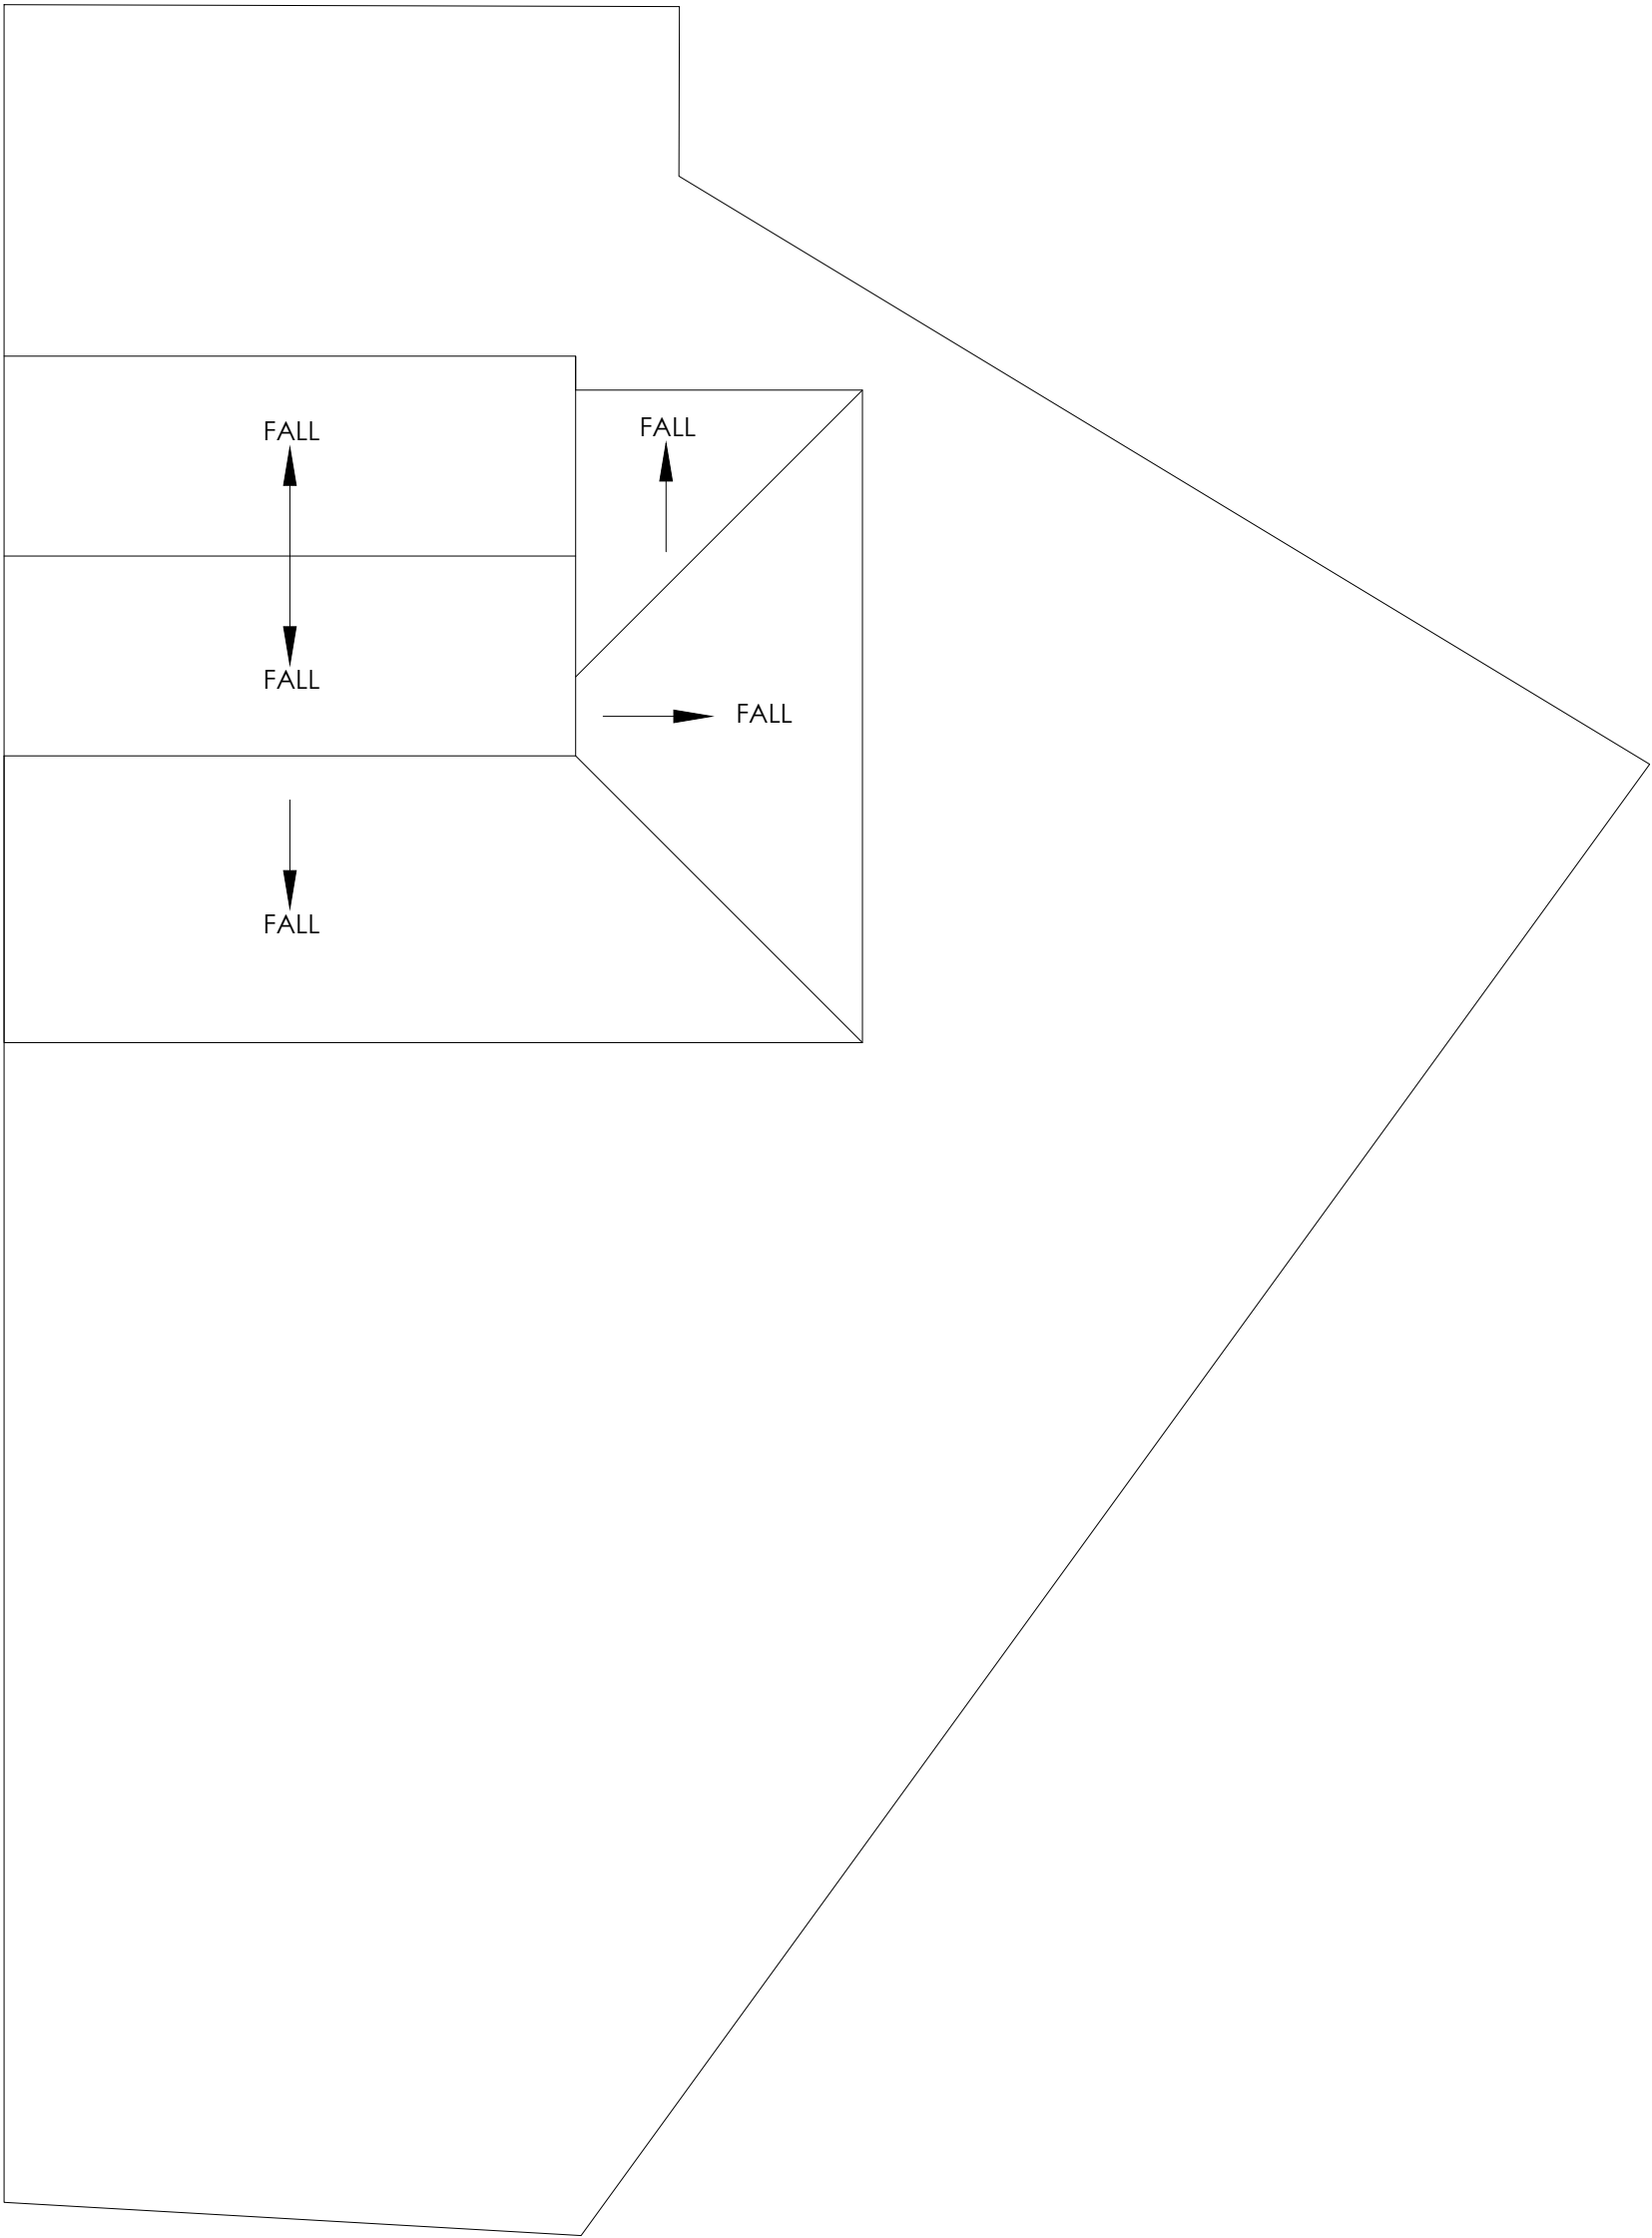

ROOF PLAN SCALE 1:100 A1

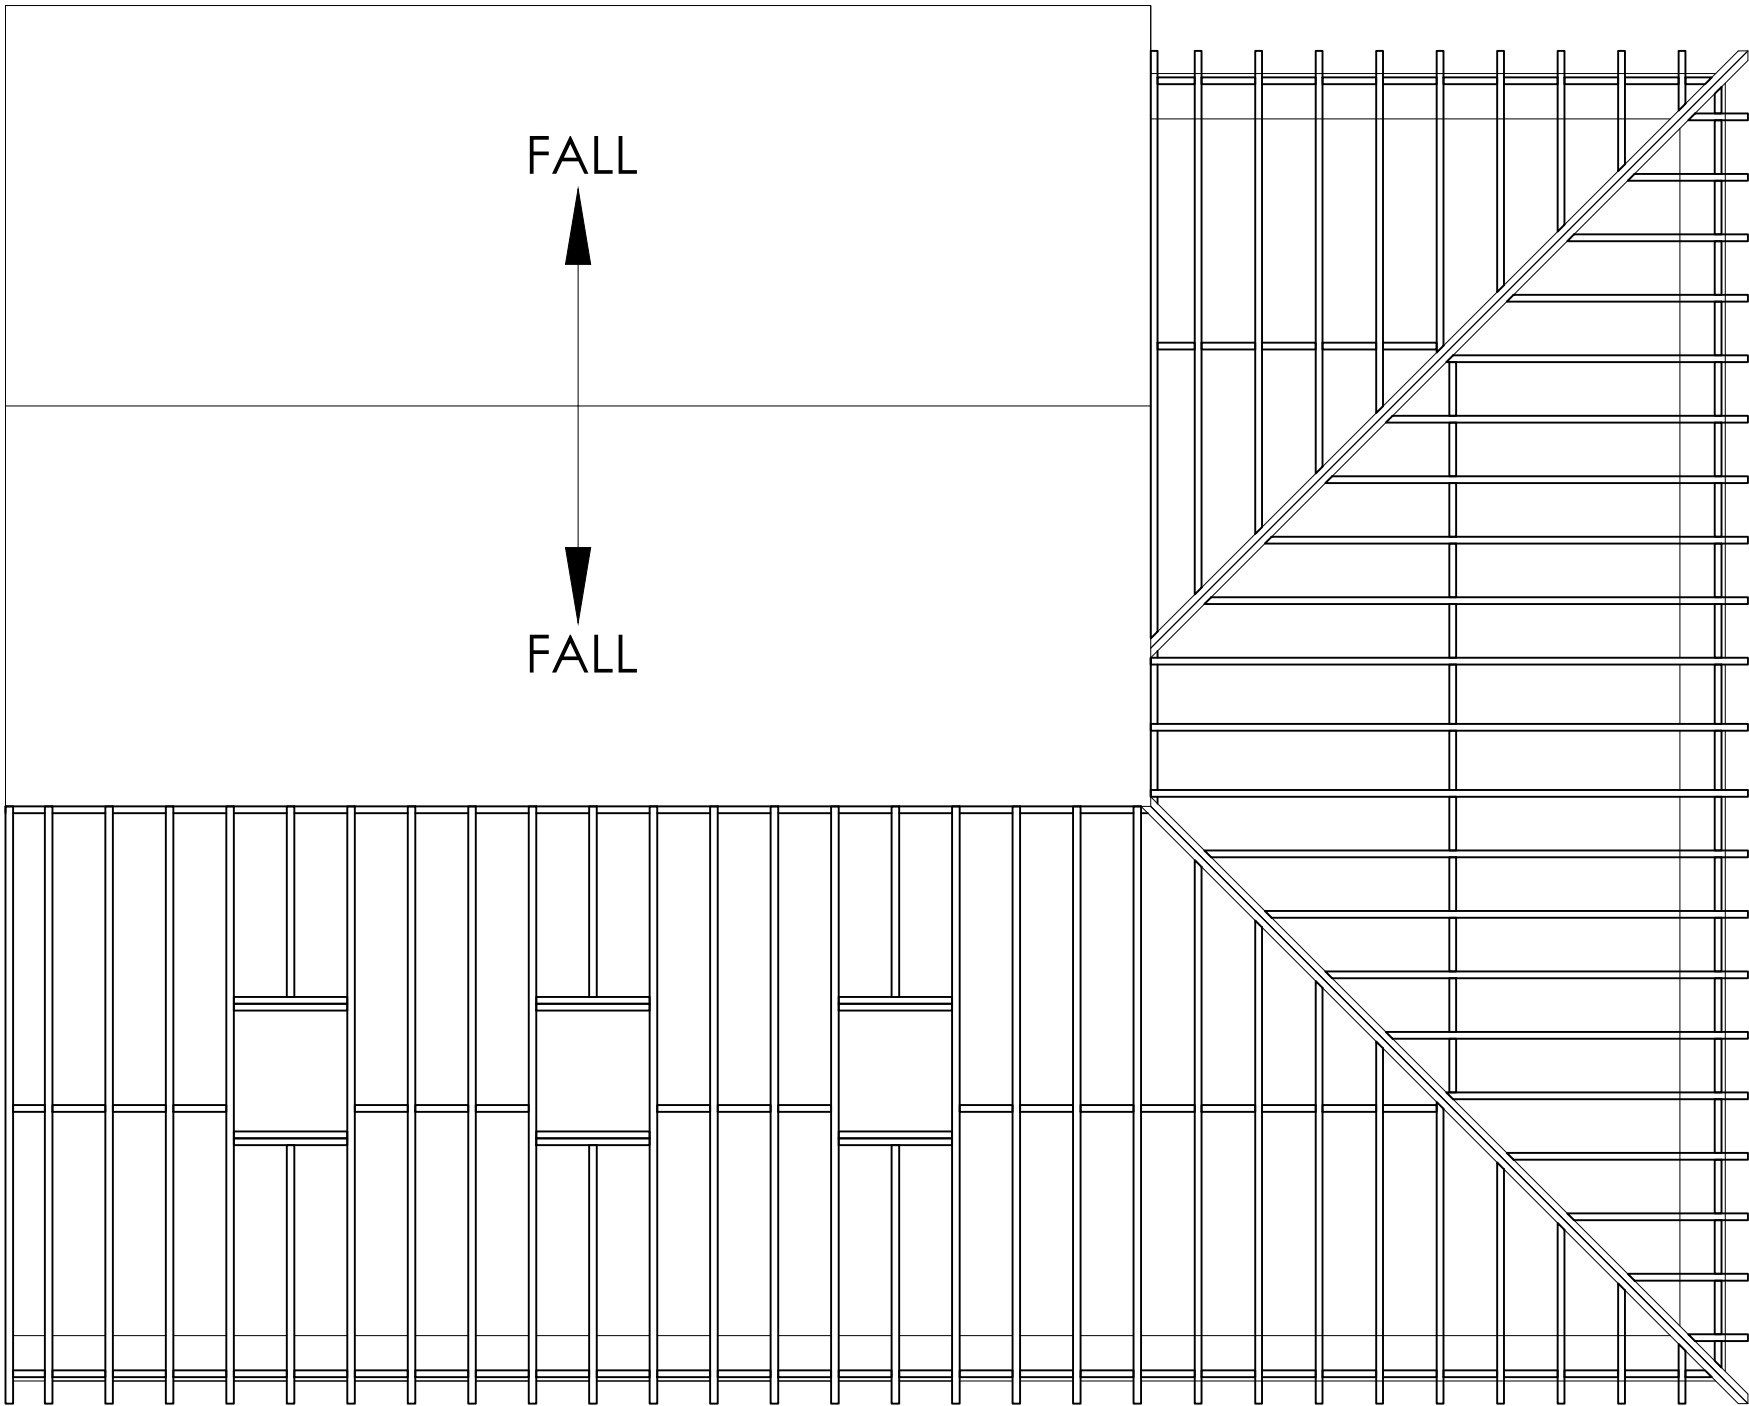

ROOF PLAN SCALE 1:50 A1

Notes:

NOTES

-	-	-	-
-	-	-	-
-	-	-	-
REV:	DESCRIPTION:	BY:	DATE:
STATUS:			

M J Dewitt BSc (Hons)
240 Preston Rd
Grimsargh
Preston
PR2 5JS
Tel: 07741 556958

CLIENT:
Mr Mr Jeorjios Semini

ADDRESS:
N/A

SITE: 29 Kirstall Rd Middleton
Manchester M24 6EU

TITLE: ROOF PLAN

SCALE AT A1: As annotated	DATE: 10/03/2024	DRAWN: MJD	CHECKED: MJD
PROJECT NO: 02-2024	DRAWING NO: GS-004-2024	REVISION:	