



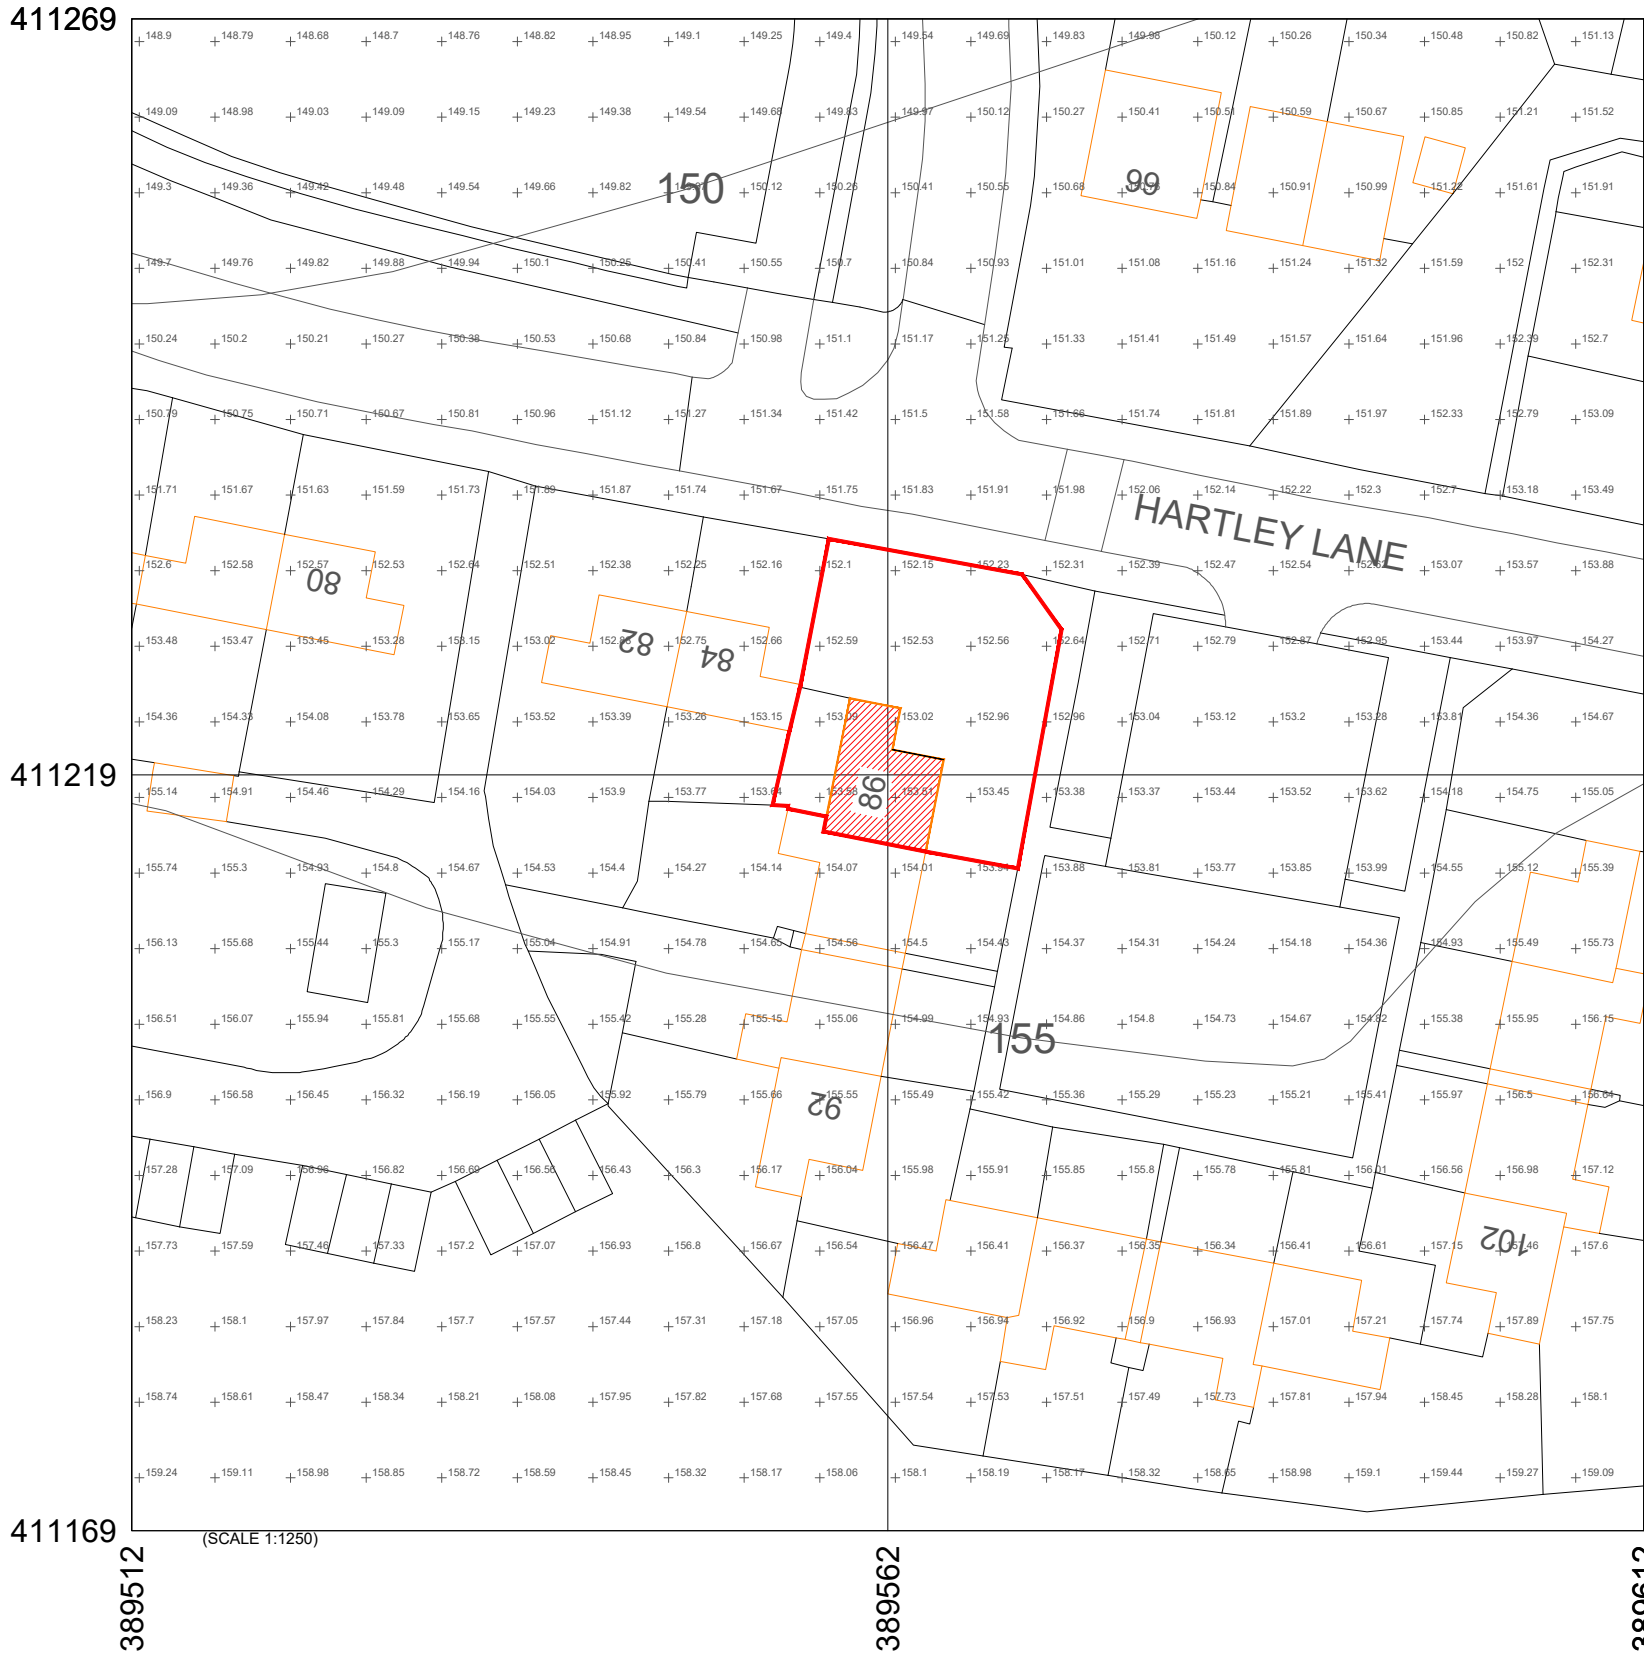


EXISTING BLOCK PLAN
(SCALE 1:500)

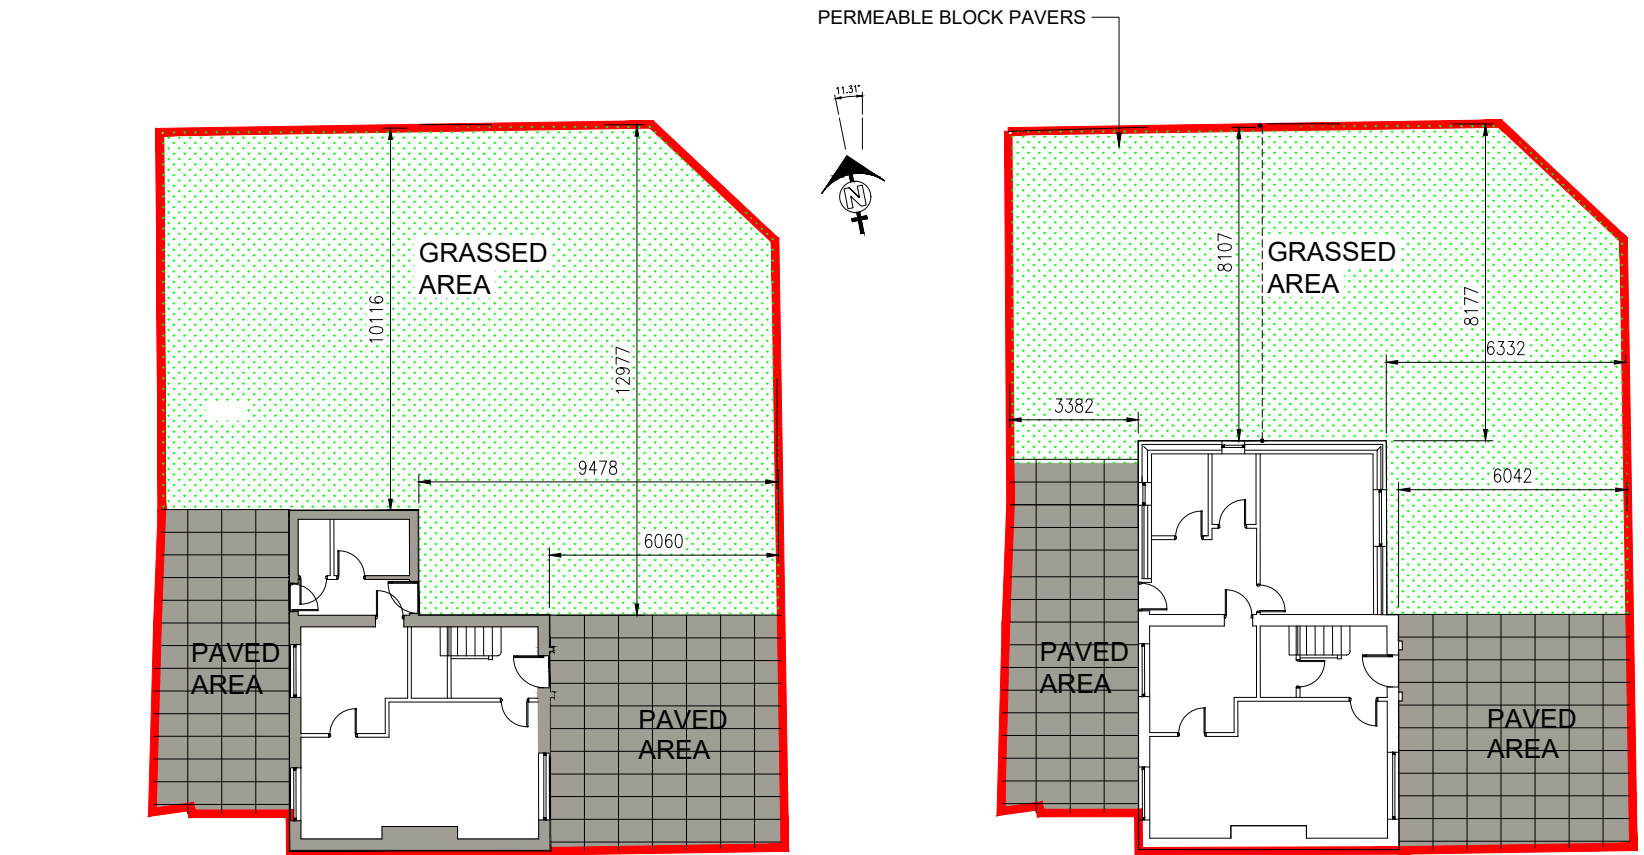

EXISTING SITE PLAN
(SCALE 1:200)




PROPOSED SITE PLAN
(SCALE 1:200)

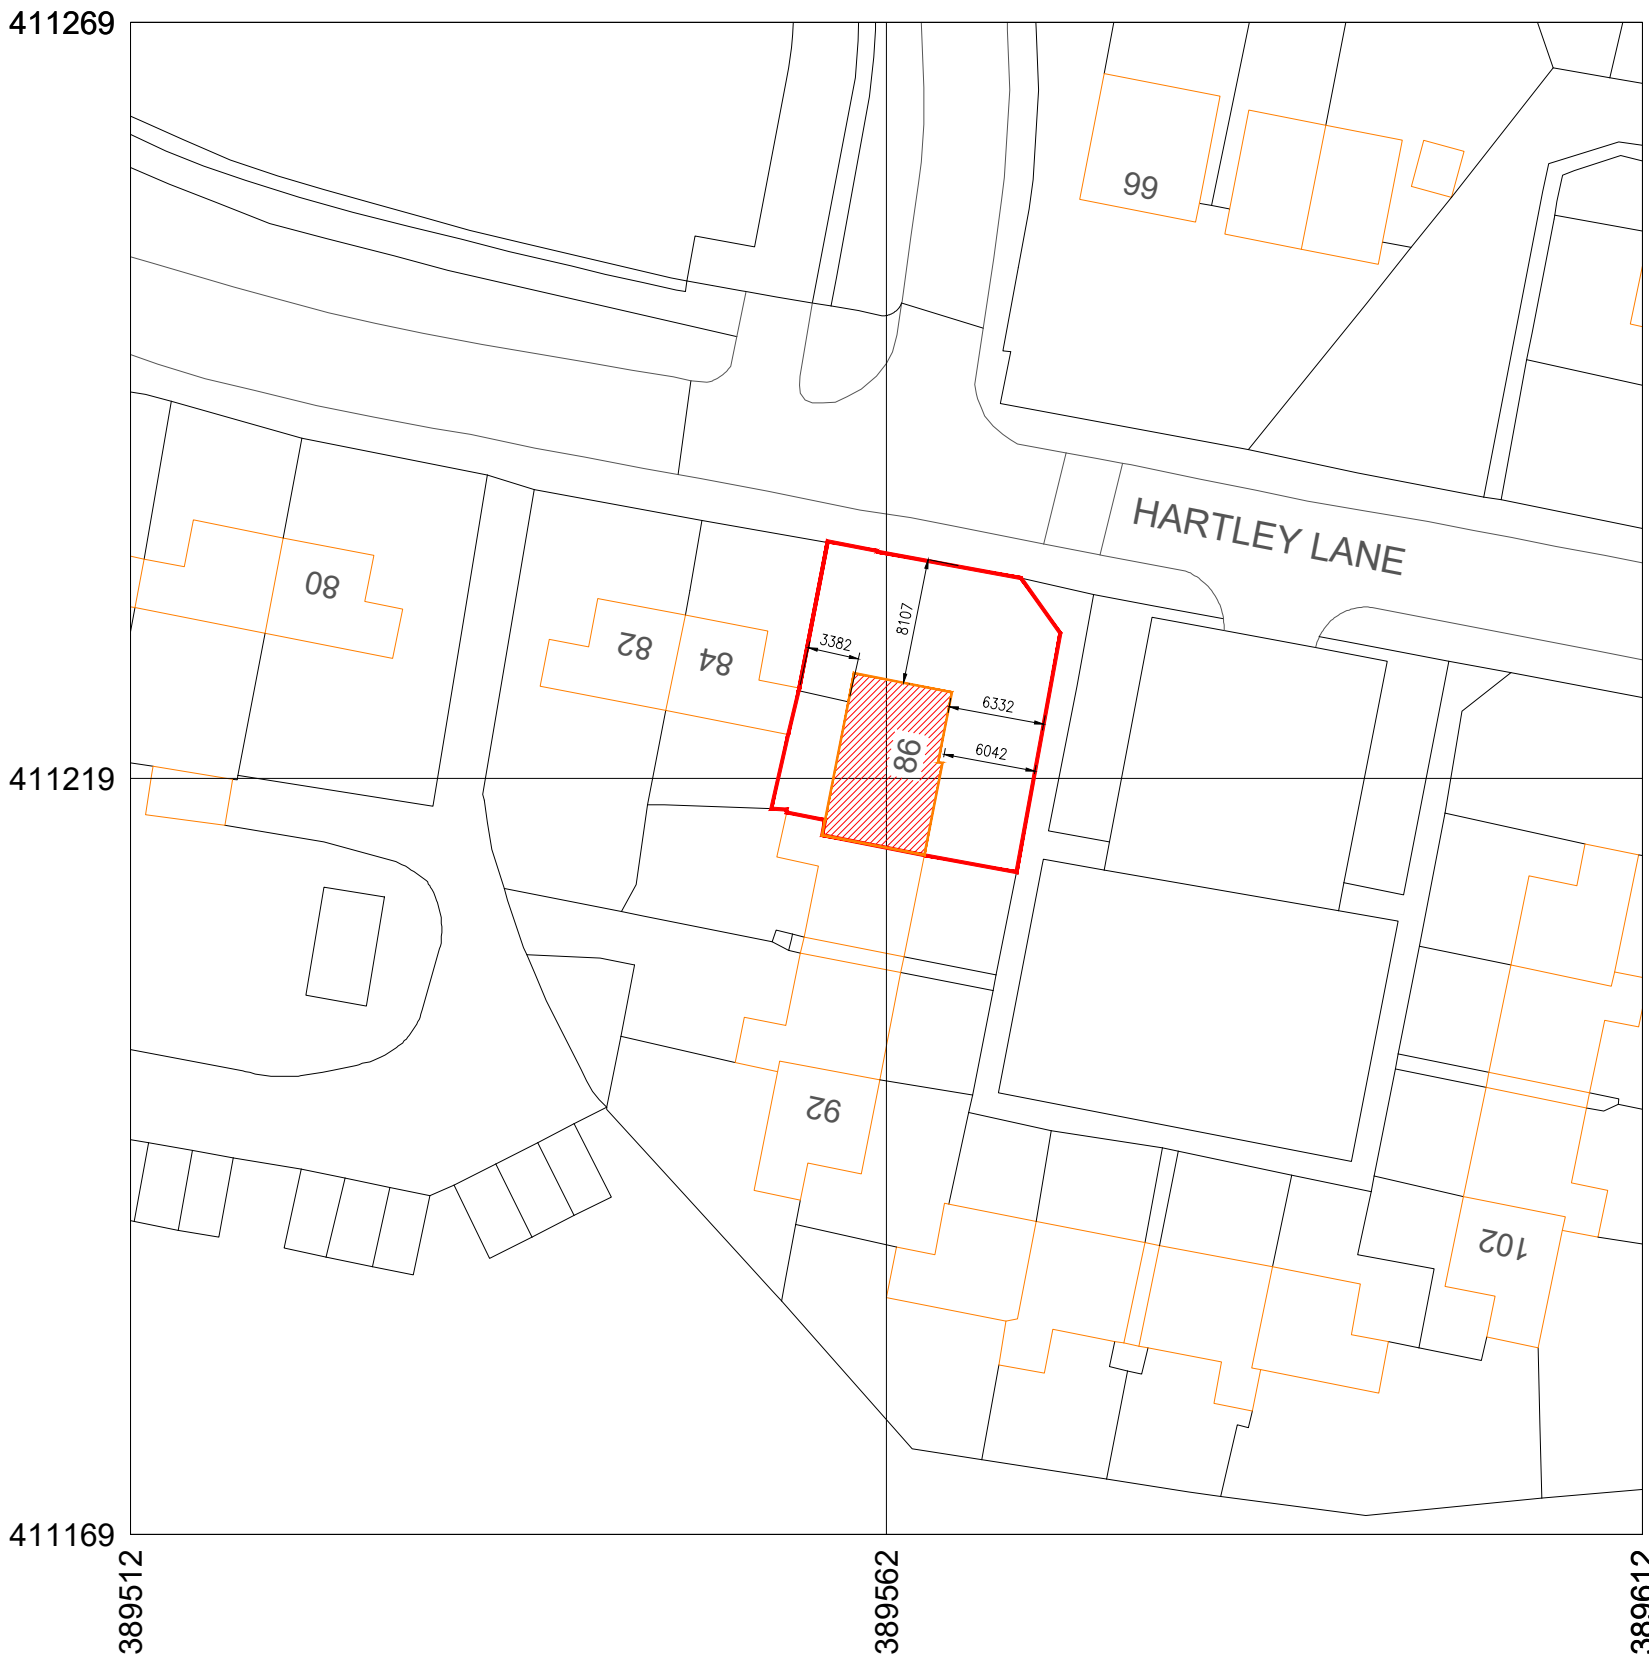

PROPOSED BLOCK PLAN
(SCALE 1:500)



EXISTING BLOCK PLAN
(SCALE 1:1250)

 


PROPOSED BLOCK PLAN
(SCALE 1:1250)

P4	ISSUED FOR PLANNING PERMISSION	RAC	NSD	DND	31.10.24
P3	ISSUED FOR PLANNING PERMISSION	RAC	NSD	DND	15.10.24
P2	ISSUED FOR PLANNING PERMISSION	RAC	NSD	DND	18.07.24
P1	ISSUED FOR PLANNING PERMISSION	RAC	NSD	DND	21.03.24
P0	ISSUED FOR PLANNING PERMISSION	RAC	NSD	DND	28.01.24
REV. No.	DESCRIPTION	DRN BY	CKD BY	AP'D	DATE

GENERAL NOTES:

- ALL DIMENSIONS ARE IN MILLIMETRES (mm) UNLESS NOTED OTHERWISE.
- ALL LEVELS ARE IN METRES (m) ABOVE ORDNANCE DATUM UNLESS NOTED OTHERWISE.
- ALL CO-ORDINATES ARE IN METRES (m) UNLESS NOTED OTHERWISE.
- THE CONTRACTOR IS TO GAIN ALL RELEVANT PERMISSIONS PRIOR TO COMMENCEMENT OF WORKS.
- THE CONTRACTOR SHALL CARRY OUT A FULL SITE SURVEY PRIOR TO COMMENCEMENT OF WORK. SURVEY DATA SHALL BE SUPPLIED TO THE ENGINEER FOR REVIEW.
- THE CONTRACTOR SHALL BE RESPONSIBLE FOR THE ACCURACY OF ALL DIMENSIONS AND FOR THE CORRECT SETTING OUT OF WORK ON SITE. ANY DISCREPANCIES TO BE BROUGHT TO THE ATTENTION OF THE CLIENT.
- ALL STANDARDS USED SHALL BE TO THE LATEST EDITION.

 

CONCRETE PAVING



NATURAL GRASSED GROUND

PROJECT NAME
SIDE EXTENSION AND
NEW DORMER AT
86 HARTLEY LANE, OL11 2LP

TITLE
BLOCK PLAN
EXISTING AND PROPOSED

DRAWN BY
R. A. C.

CHECKED BY
D.N.D

APPROVED BY:
N.D

DATE
27/12/2023

CLIENT
Mr. G. HUSSAIN

86 HARTLEY LANE
ROCHDALE
OL11 2LP
EMAIL: NA

AGENT/ CONSULTANT
NEEL
CIVIL ENGINEERING SERVICES LIMITED

77 HOPE ROAD
MANCHESTER
M33 3DU
EMAIL: ncesltd@hotmail.com

PROJECT
00252

SCALE
1: -

SHEET SIZE
A2

DRAWING NO:
00252/23/PP/A-0004

SHEET NO: 1 OF 1

REVISION
P4

UNIT
m

