



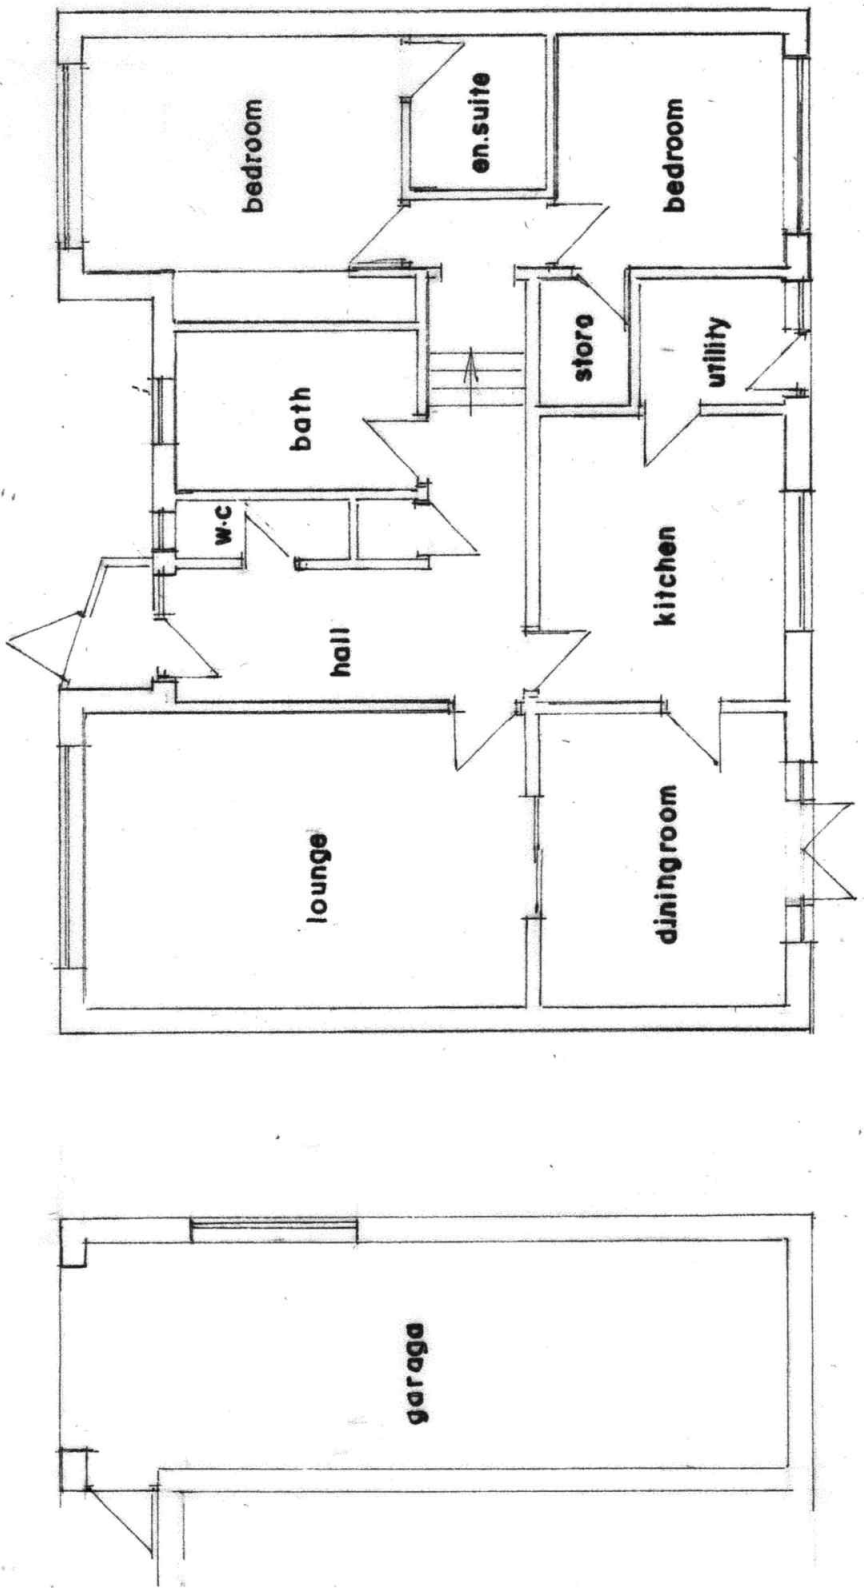

LOWER GROUND FLOOR PLAN
(EXISTING)

GROUND FLOOR PLAN
(EXISTING)

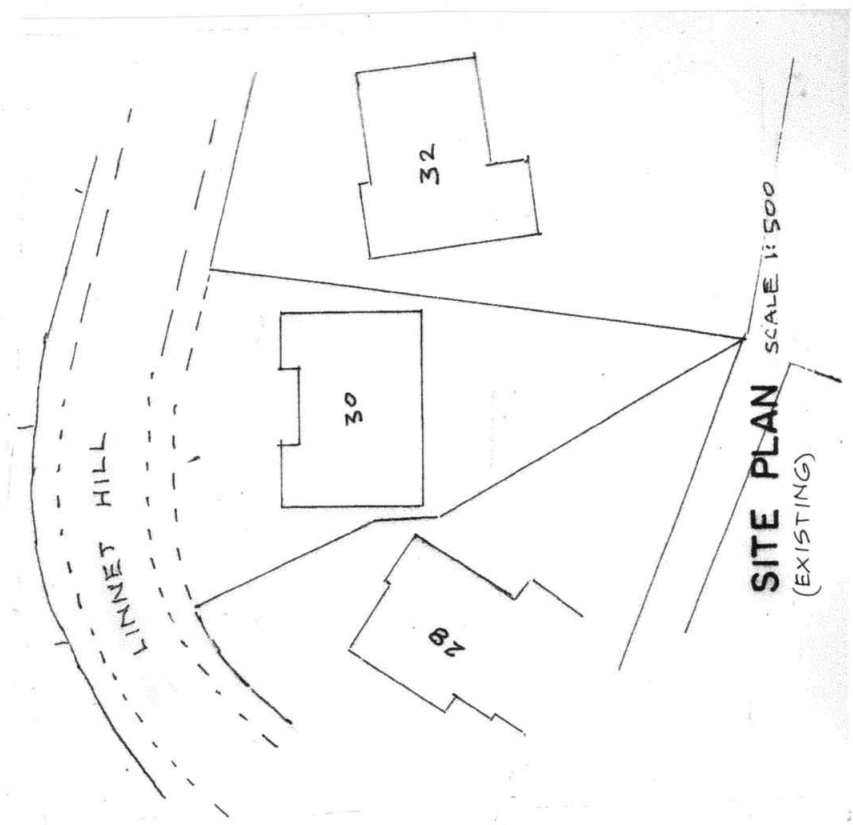

SITE PLAN SCALE 1:500
(EXISTING)

BUILDING DESIGN SERVICES	
M. FAROOQ	
418 Bury Road Rochdale OL11 5EU.	
Tel: 01706 712231 Mob: 07967605763	
PROPOSED ALTERATIONS TO CREATE FIRST FLOOR INTO HABITABLE ROOMS AT 30 LINNET HILL ROCHDALE OL11 4DA	
For: Mrs SHANAZ KHAN	2239/1
Plan	Scale 1:100