



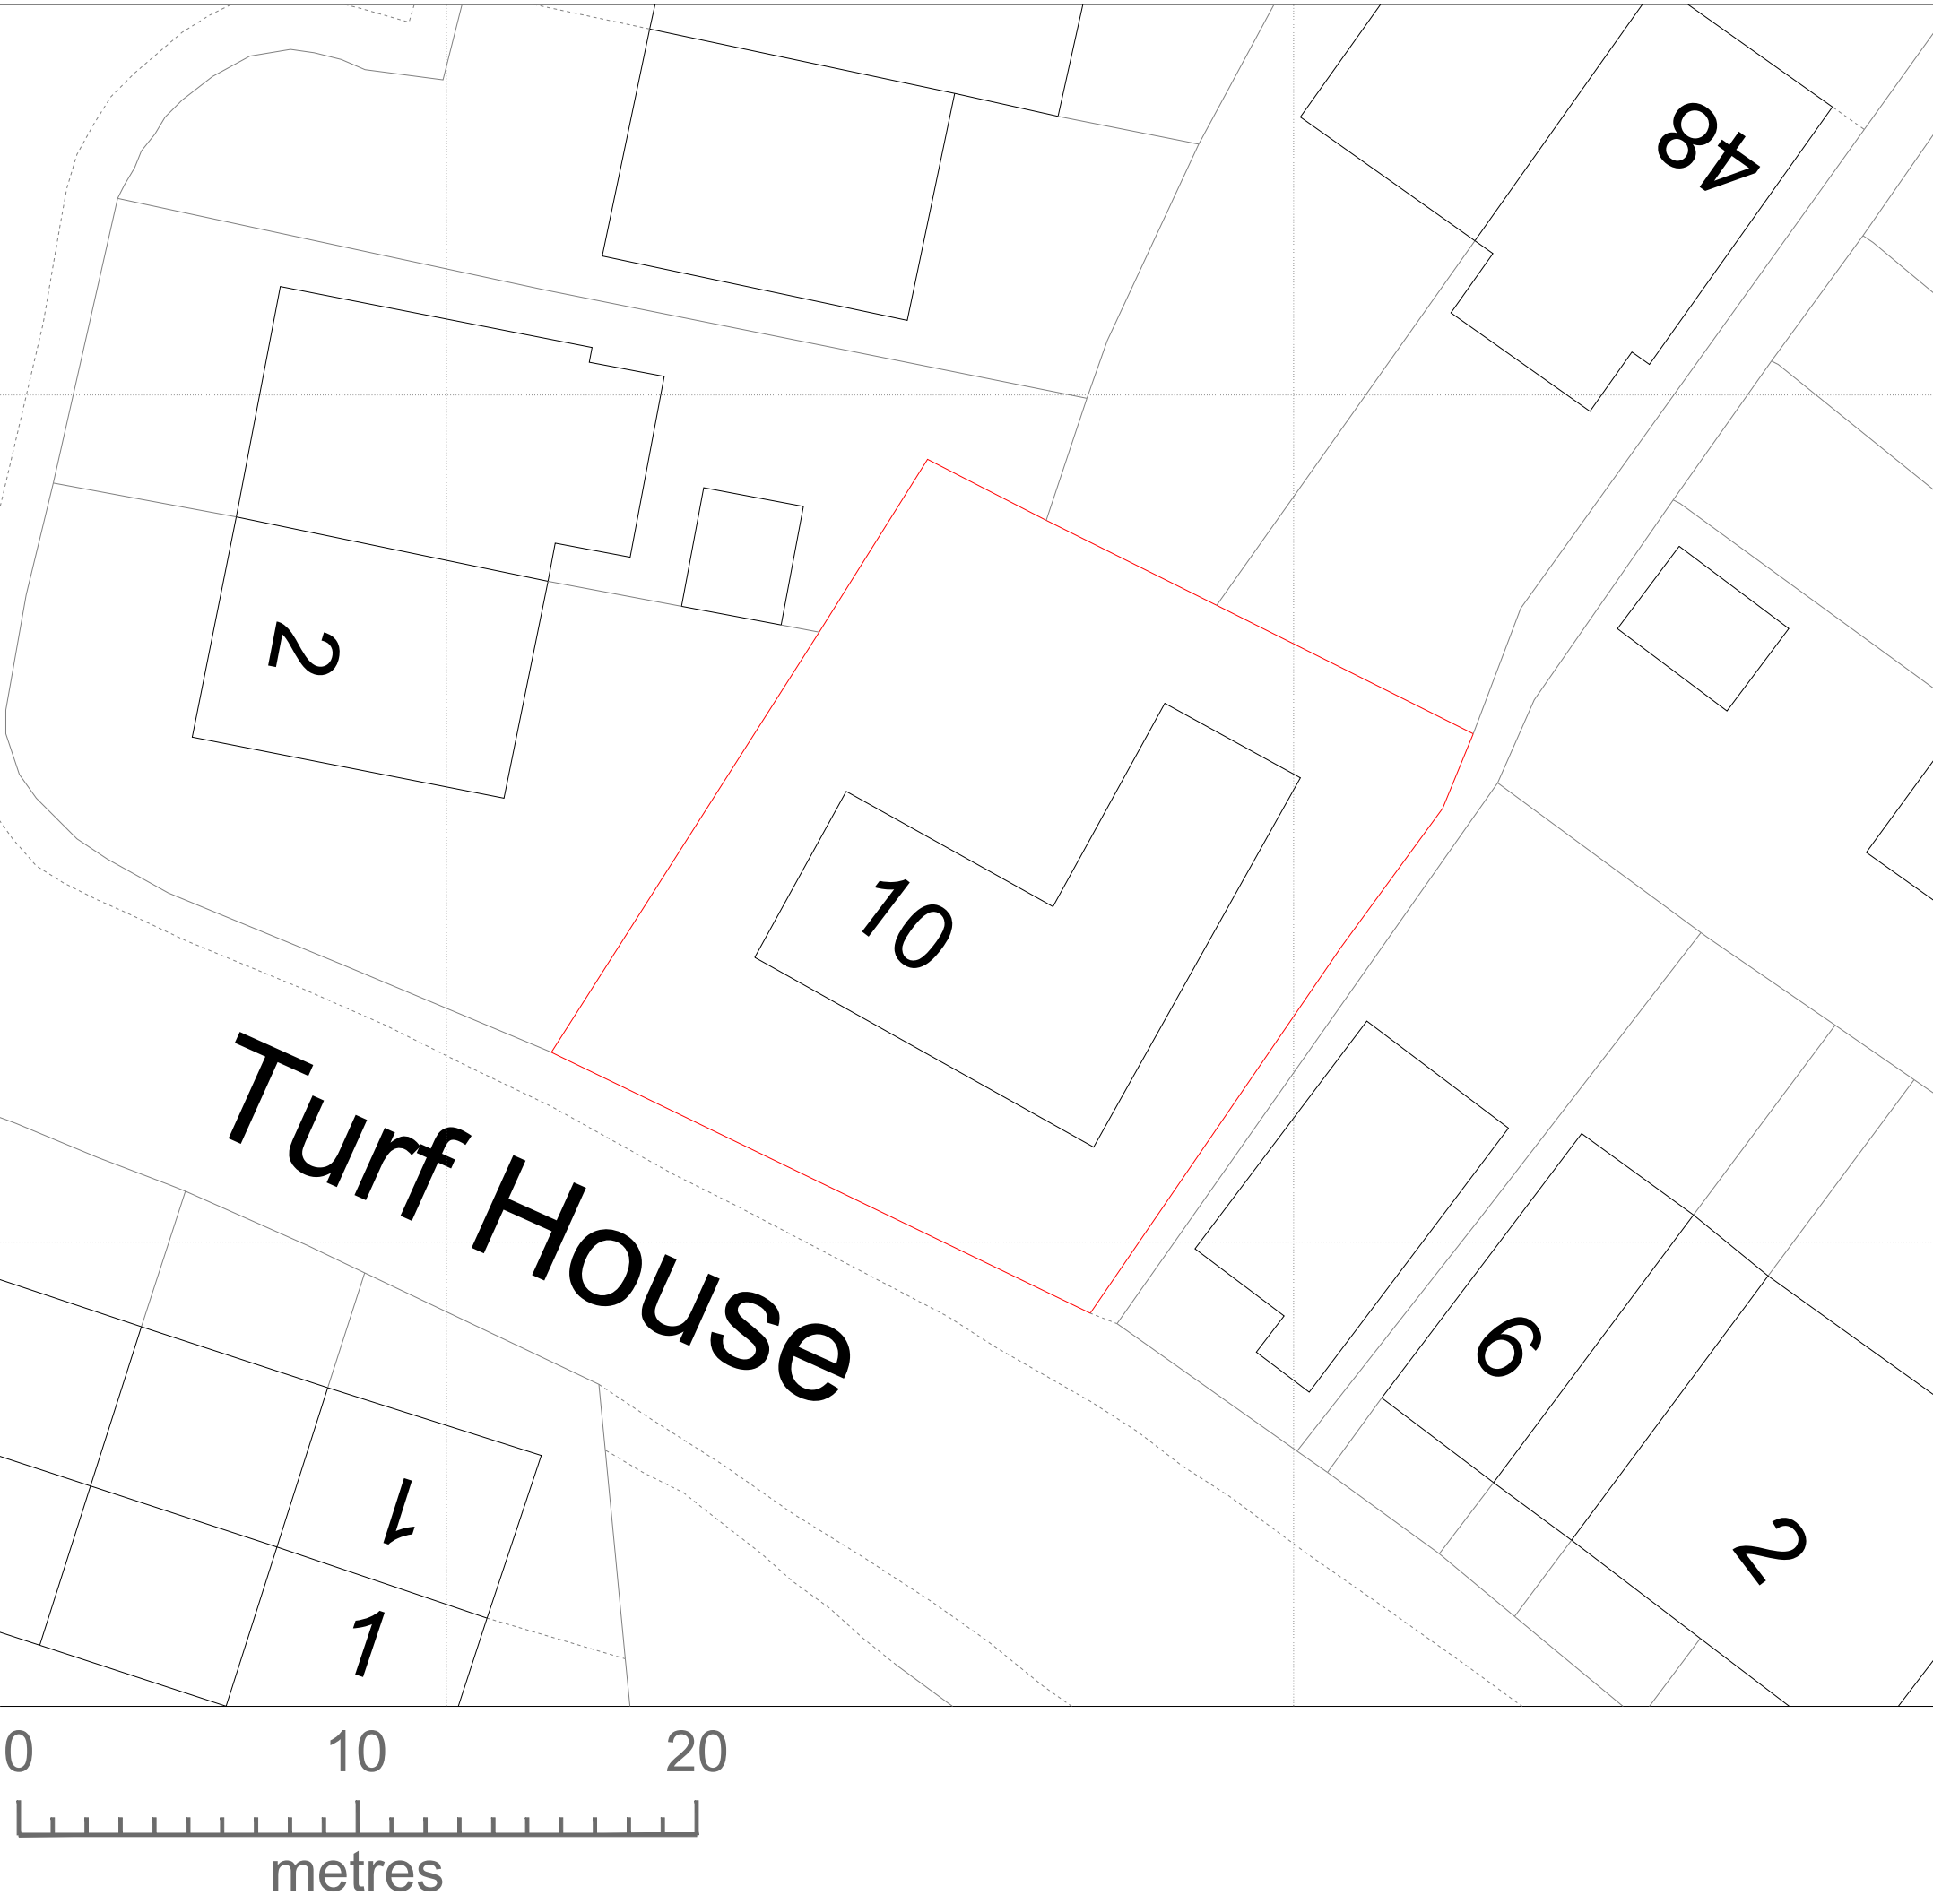


Existing Site Plan 1:200@A1

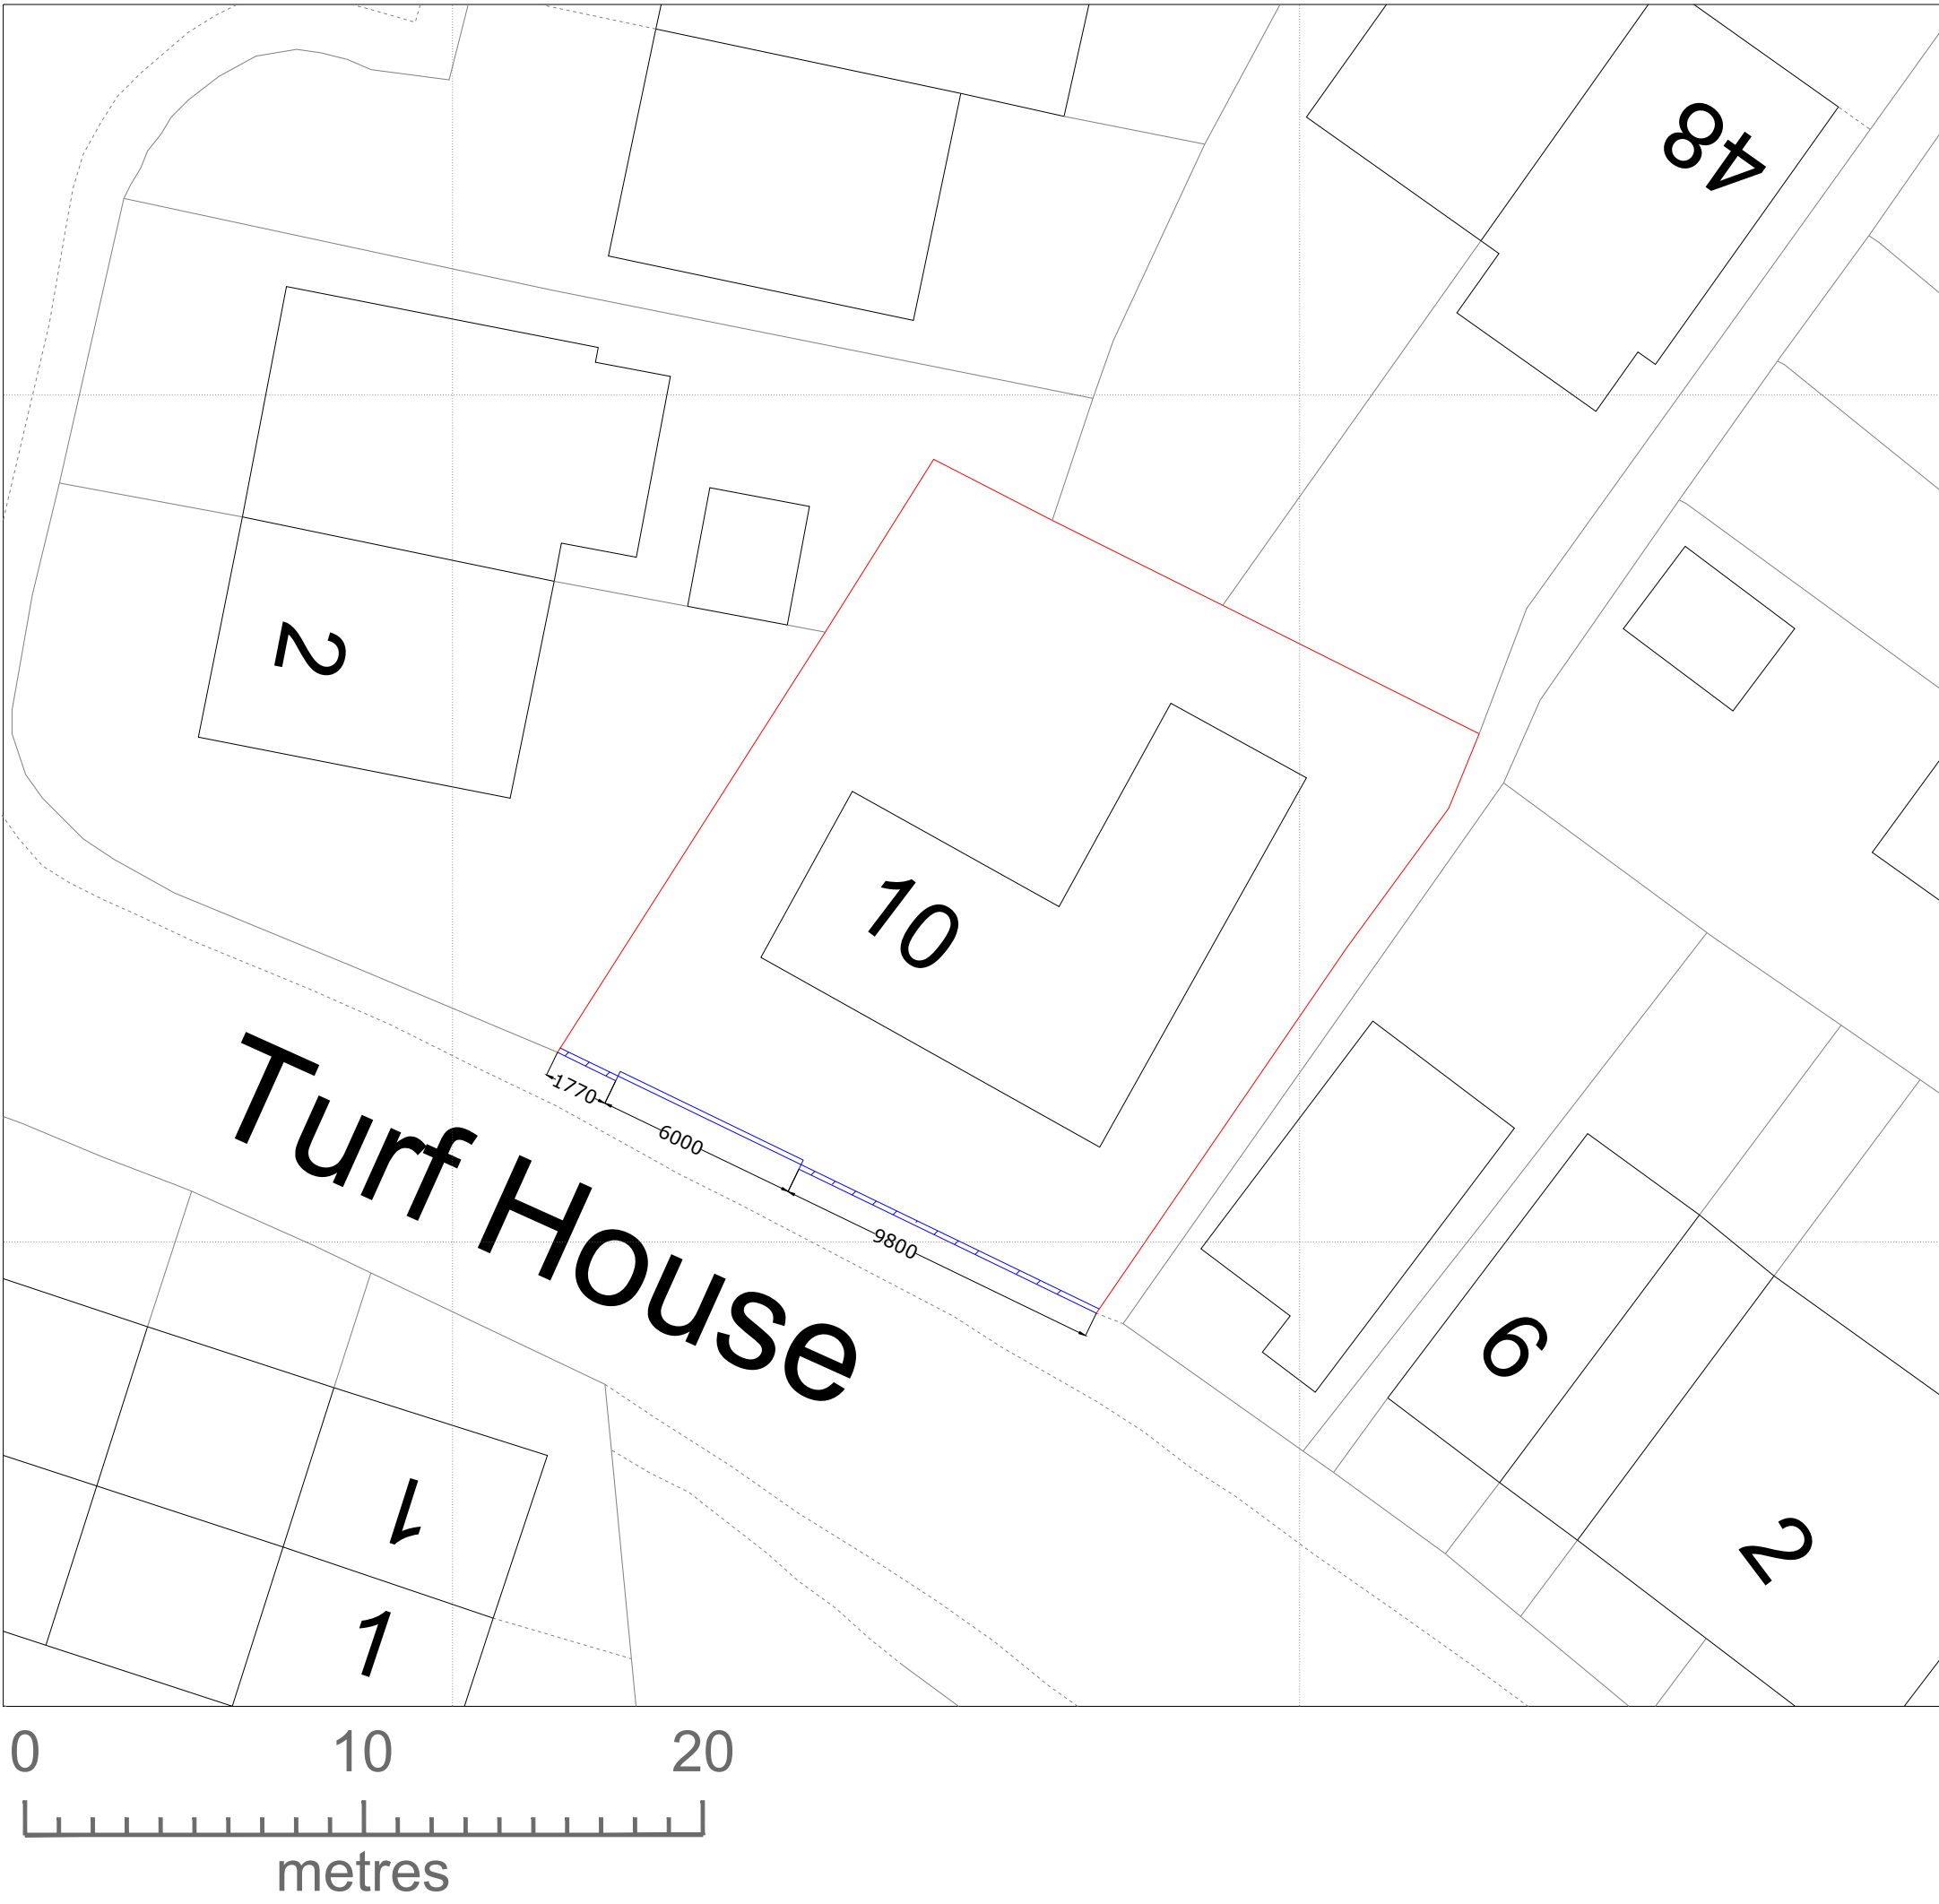

Proposed Site Plan 1:200@A1

Legend

- Property Boundary
- Proposed New Structure

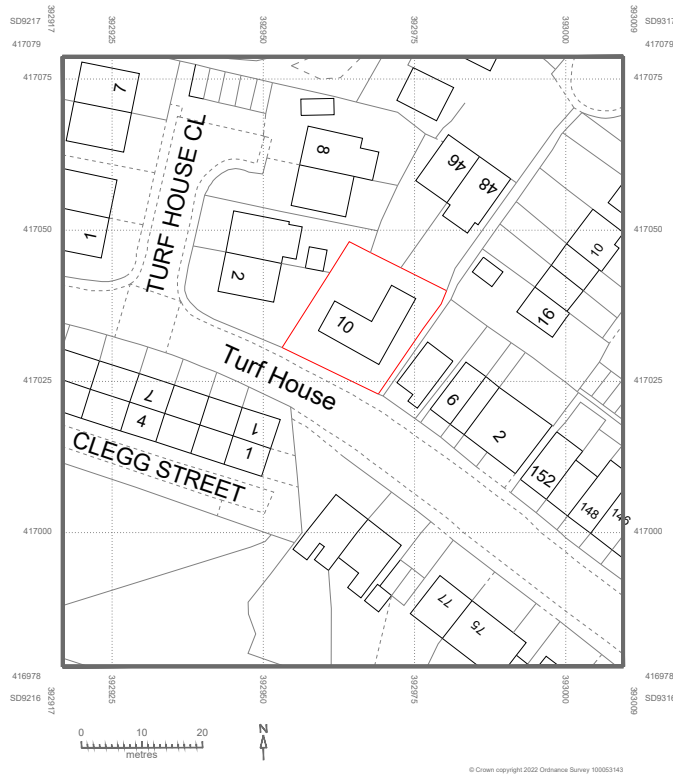

Location Plan 1:1250@A1



Proposed Image

Rev. No.	Revision note.	Date.
Title: Location Plan, Existing and Proposed Site Plans		
Project: Pennine View 10 Turf House Shore Road Littleborough Rochdale, OL15 8EP		
Client: Mr Ryan Heard Pennine View 10 Turf House Shore Road Littleborough Rochdale, OL15 8EP		
Scale: Indicated	Designed: AW	Drawn: JW
Date: 01.12.2022		
Drawing No. JCBD-22-308 - 5. Rev00		
 J C Building Design Ltd Tel: 01706 872797 / 07824 871086 enquiries@jcbuildingdesign.co.uk		