



Dimensioning

Figured dimensions only to be taken from these designs and drawings. Work to annotated dimensions only. All dimensions to be checked on site. Architectural designers to be informed immediately of any discrepancies before work proceeds. Drawings are to be read in conjunction with relevant specifications, structural engineers and service engineers' drawings.

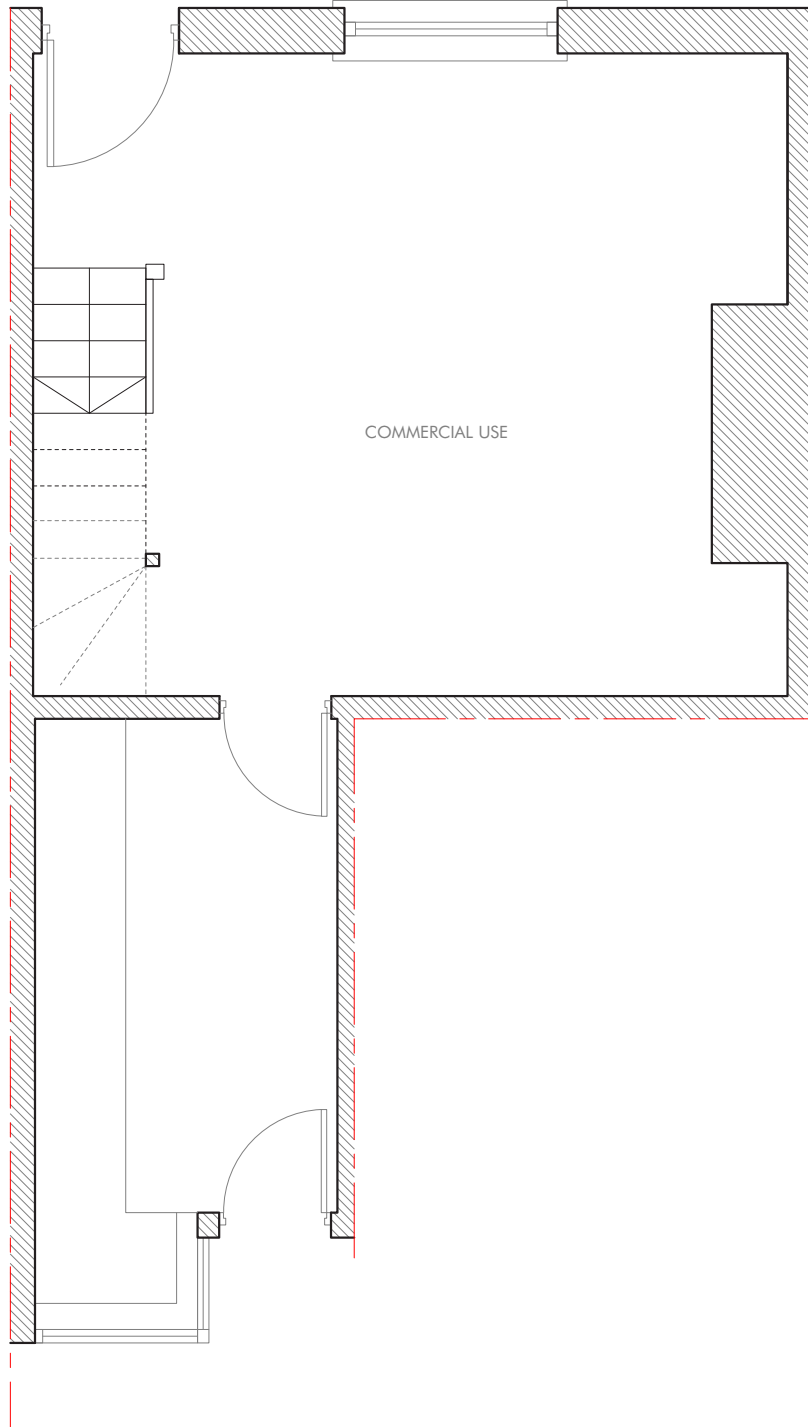

EXISTING GROUND FLOOR PLAN
1:50 @ A3

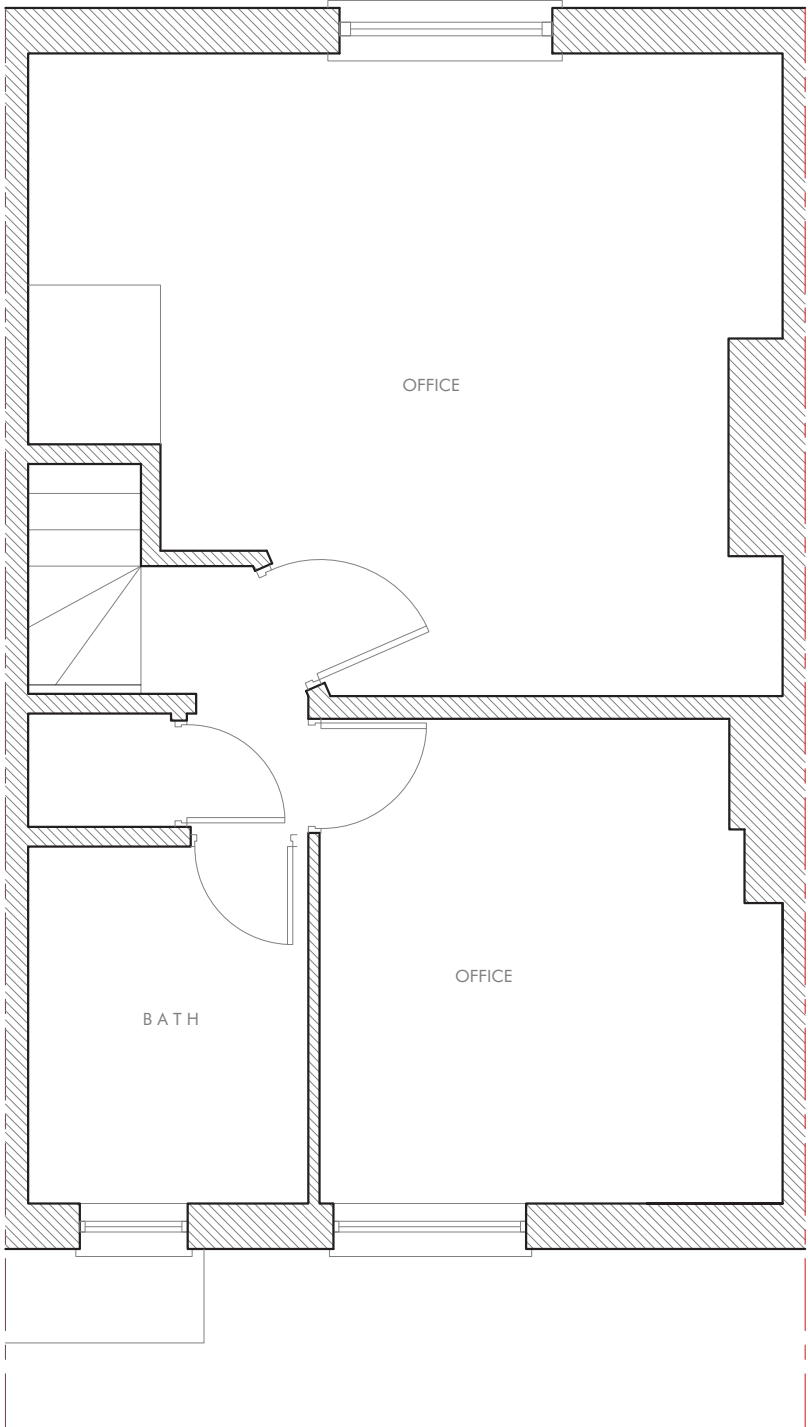

EXISTING FIRST FLOOR PLAN
1:50 @ A3

Rev	Description	Date
-	Issued to client for comments	28/11/22
A	Issued for Planning	05/12/22



S A L E E M
ARCHITECTS

Client Farid Naseer	
Project 36 Church Stile, Rochdale, OL16 1QE	
Drawing Title Existing Plans	Revision A
Scale 1:50 @ A3	Date Nov 2022
Drawing No. : Sheet 2	