


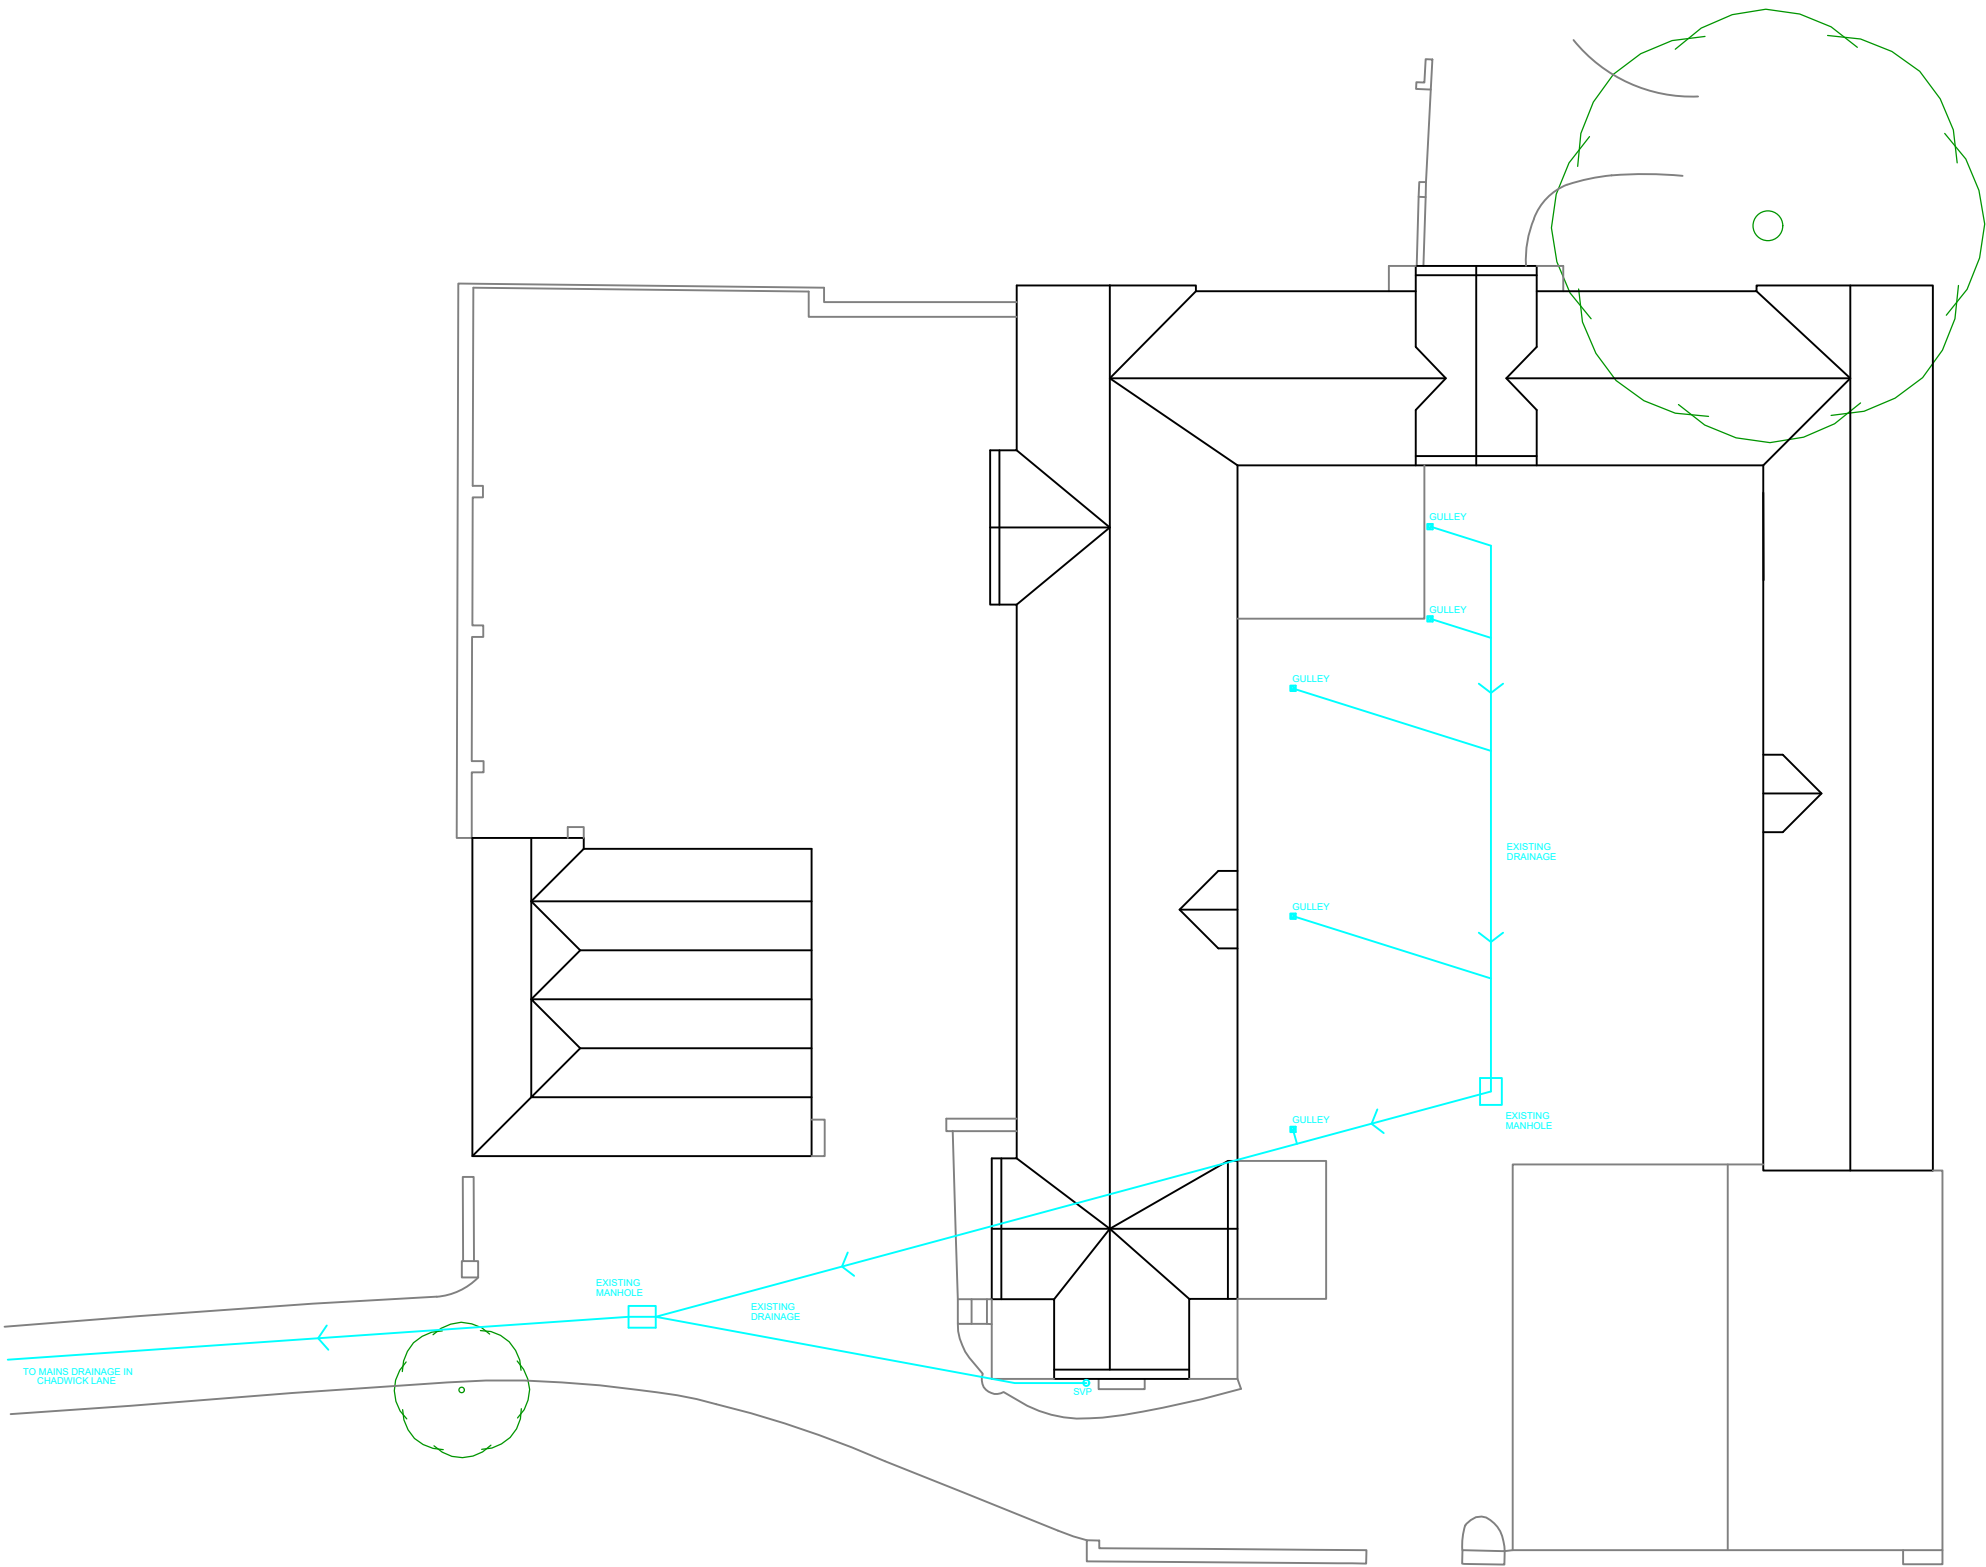

1:200 at A2

cva

8 heath villas

halifax

hx3 0bb

tel. 01422 352797

mob. 07958 773372

info@caldervalleyarchitects.co.uk

© Calder Valley Architects Ltd

CLIENT NAME

Collop Gate Properties

PROJECT NAME

Harefield Hall Farm

PROJECT NUMBER

22.37

DRAWING TITLE

Existing Site Plan

SCALE

1:200

NUMBER

009

REVISION

-