



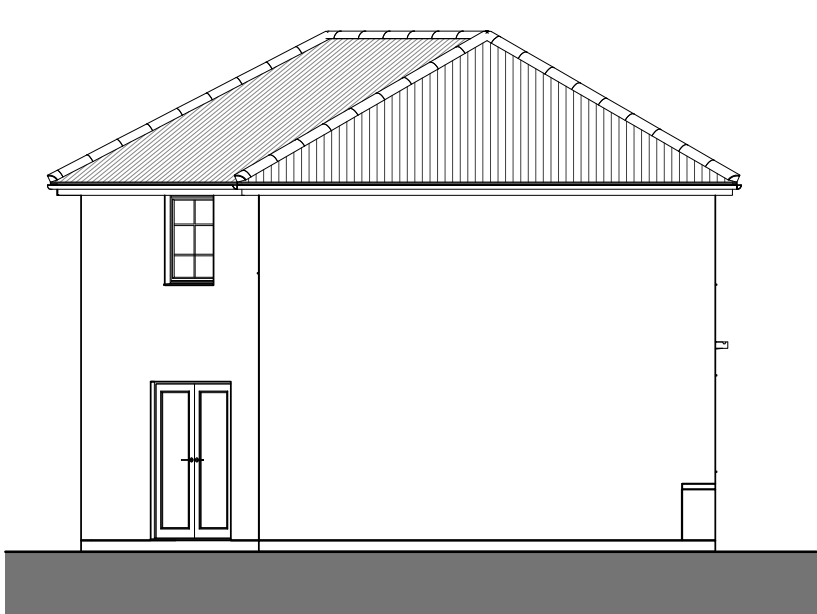


FRONT ELEVATION

REAR ELEVATION


SIDE ELEVATION

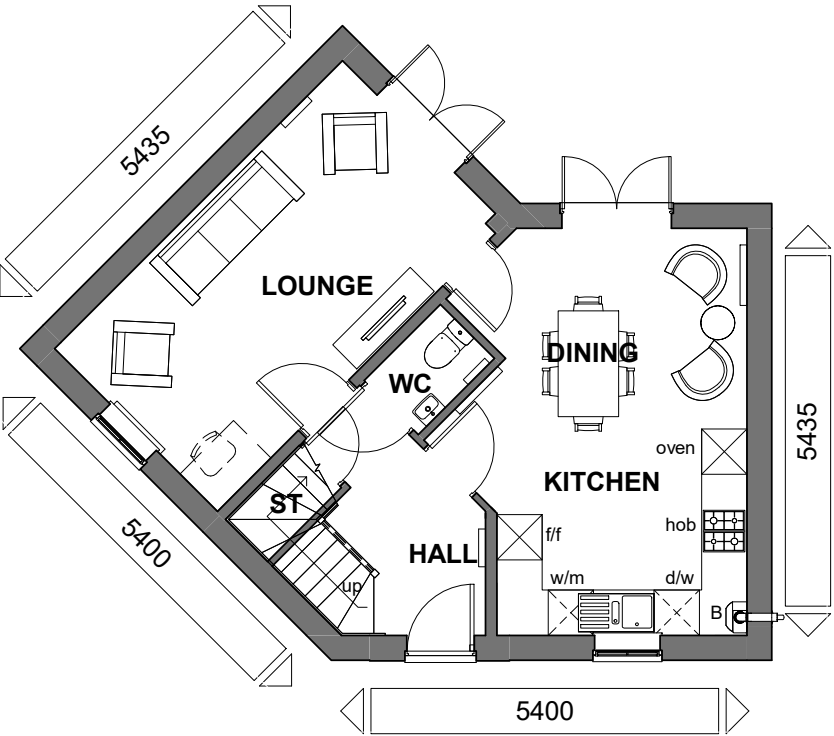

GROUND FLOOR PLAN

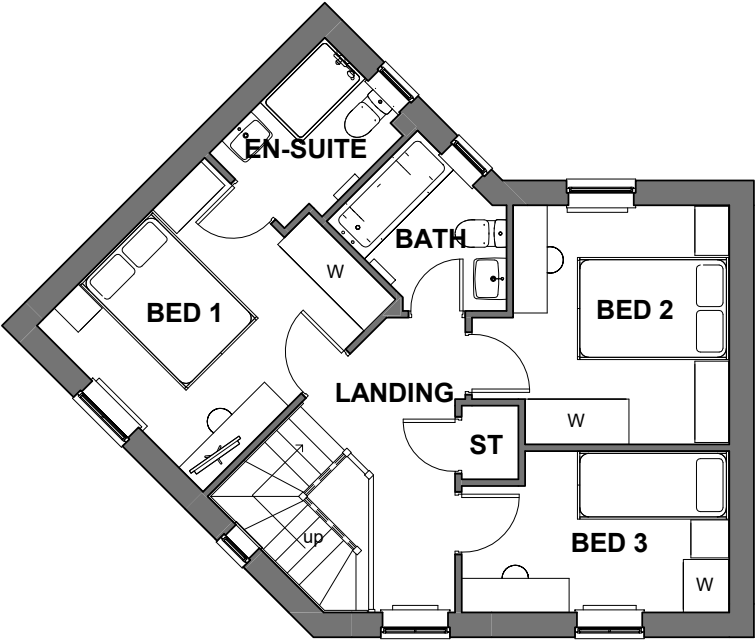

FIRST FLOOR PLAN

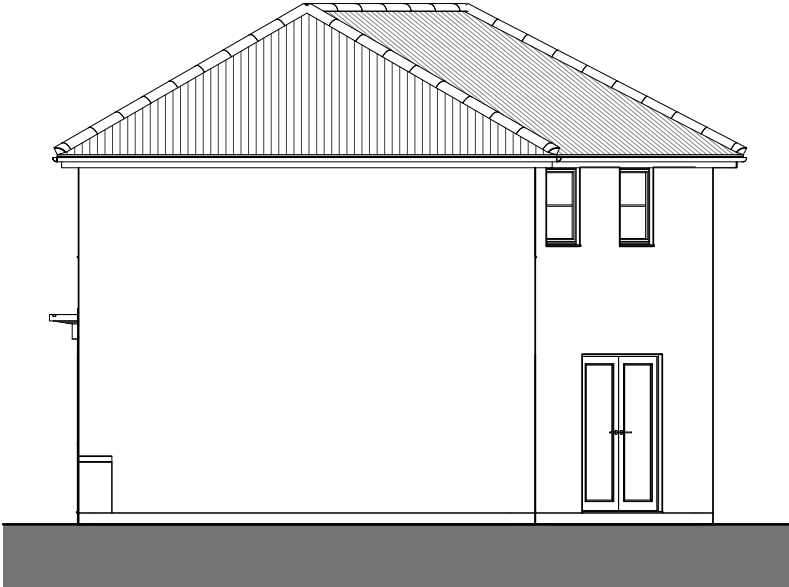

SIDE ELEVATION

Floor Area: 1000 ft² / 92.9 m²

Sales Name: Lutterworth (Det - Hip)
House Type Code: BLUT 00HD
Spec: AMBASSADOR Drawing No: 01
Date: Oct 2020
Scale: 1 : 100 @ A3
Drawn: GDT
Checked: GDT

WARNING TO HOUSE-PURCHASERS
Buyers are warned that this is a working drawing and the contents of this drawing may be subject to change during the progress of the build process. The layout, form, content, and dimensions specified are included for general guidance only. Finishes or features shown may alter in respect of the individual properties. Whilst we make every effort to ensure our drawings are up to date there may be changes in regulations and/or re-planning. Purchasers are advised to check with Sales Adviser whether any alterations have been made to this drawing. The contents of this drawing do not constitute a contract, part of any contract or warranty unless specifically incorporated into the contract. They should not be relied upon for the purposes of entering into a contract to purchase any property.

Planning	
Rev	Description
A	Refer to Data Sheet for detailed revision description
B	Refer to Data Sheet for detailed revision description
C	Refer to Data Sheet for full revision description
Date	
Oct 2019	
Oct 2020	
June 2021	

