


DO NOT SCALE FROM THIS DRAWING. USE GIVEN DIMENSIONS ONLY.
ALL DIMENSIONS ARE TO BE CHECKED ON SITE BY THE CONTRACTOR.
ANY DIMENSIONAL DISCREPANCIES TO BE REPORTED BACK TO HEALEY CONSULTING PRIOR TO PROCEEDING WITH CONSTRUCTION


GENERAL NOTES

1. All dimensions are in millimeters unless noted otherwise.
2. All levels are in metres unless noted otherwise.
3. This drawing is to be read in conjunction with all other HC drawings issued for the project, HC specifications, Architects, M&E drawings and specifications.

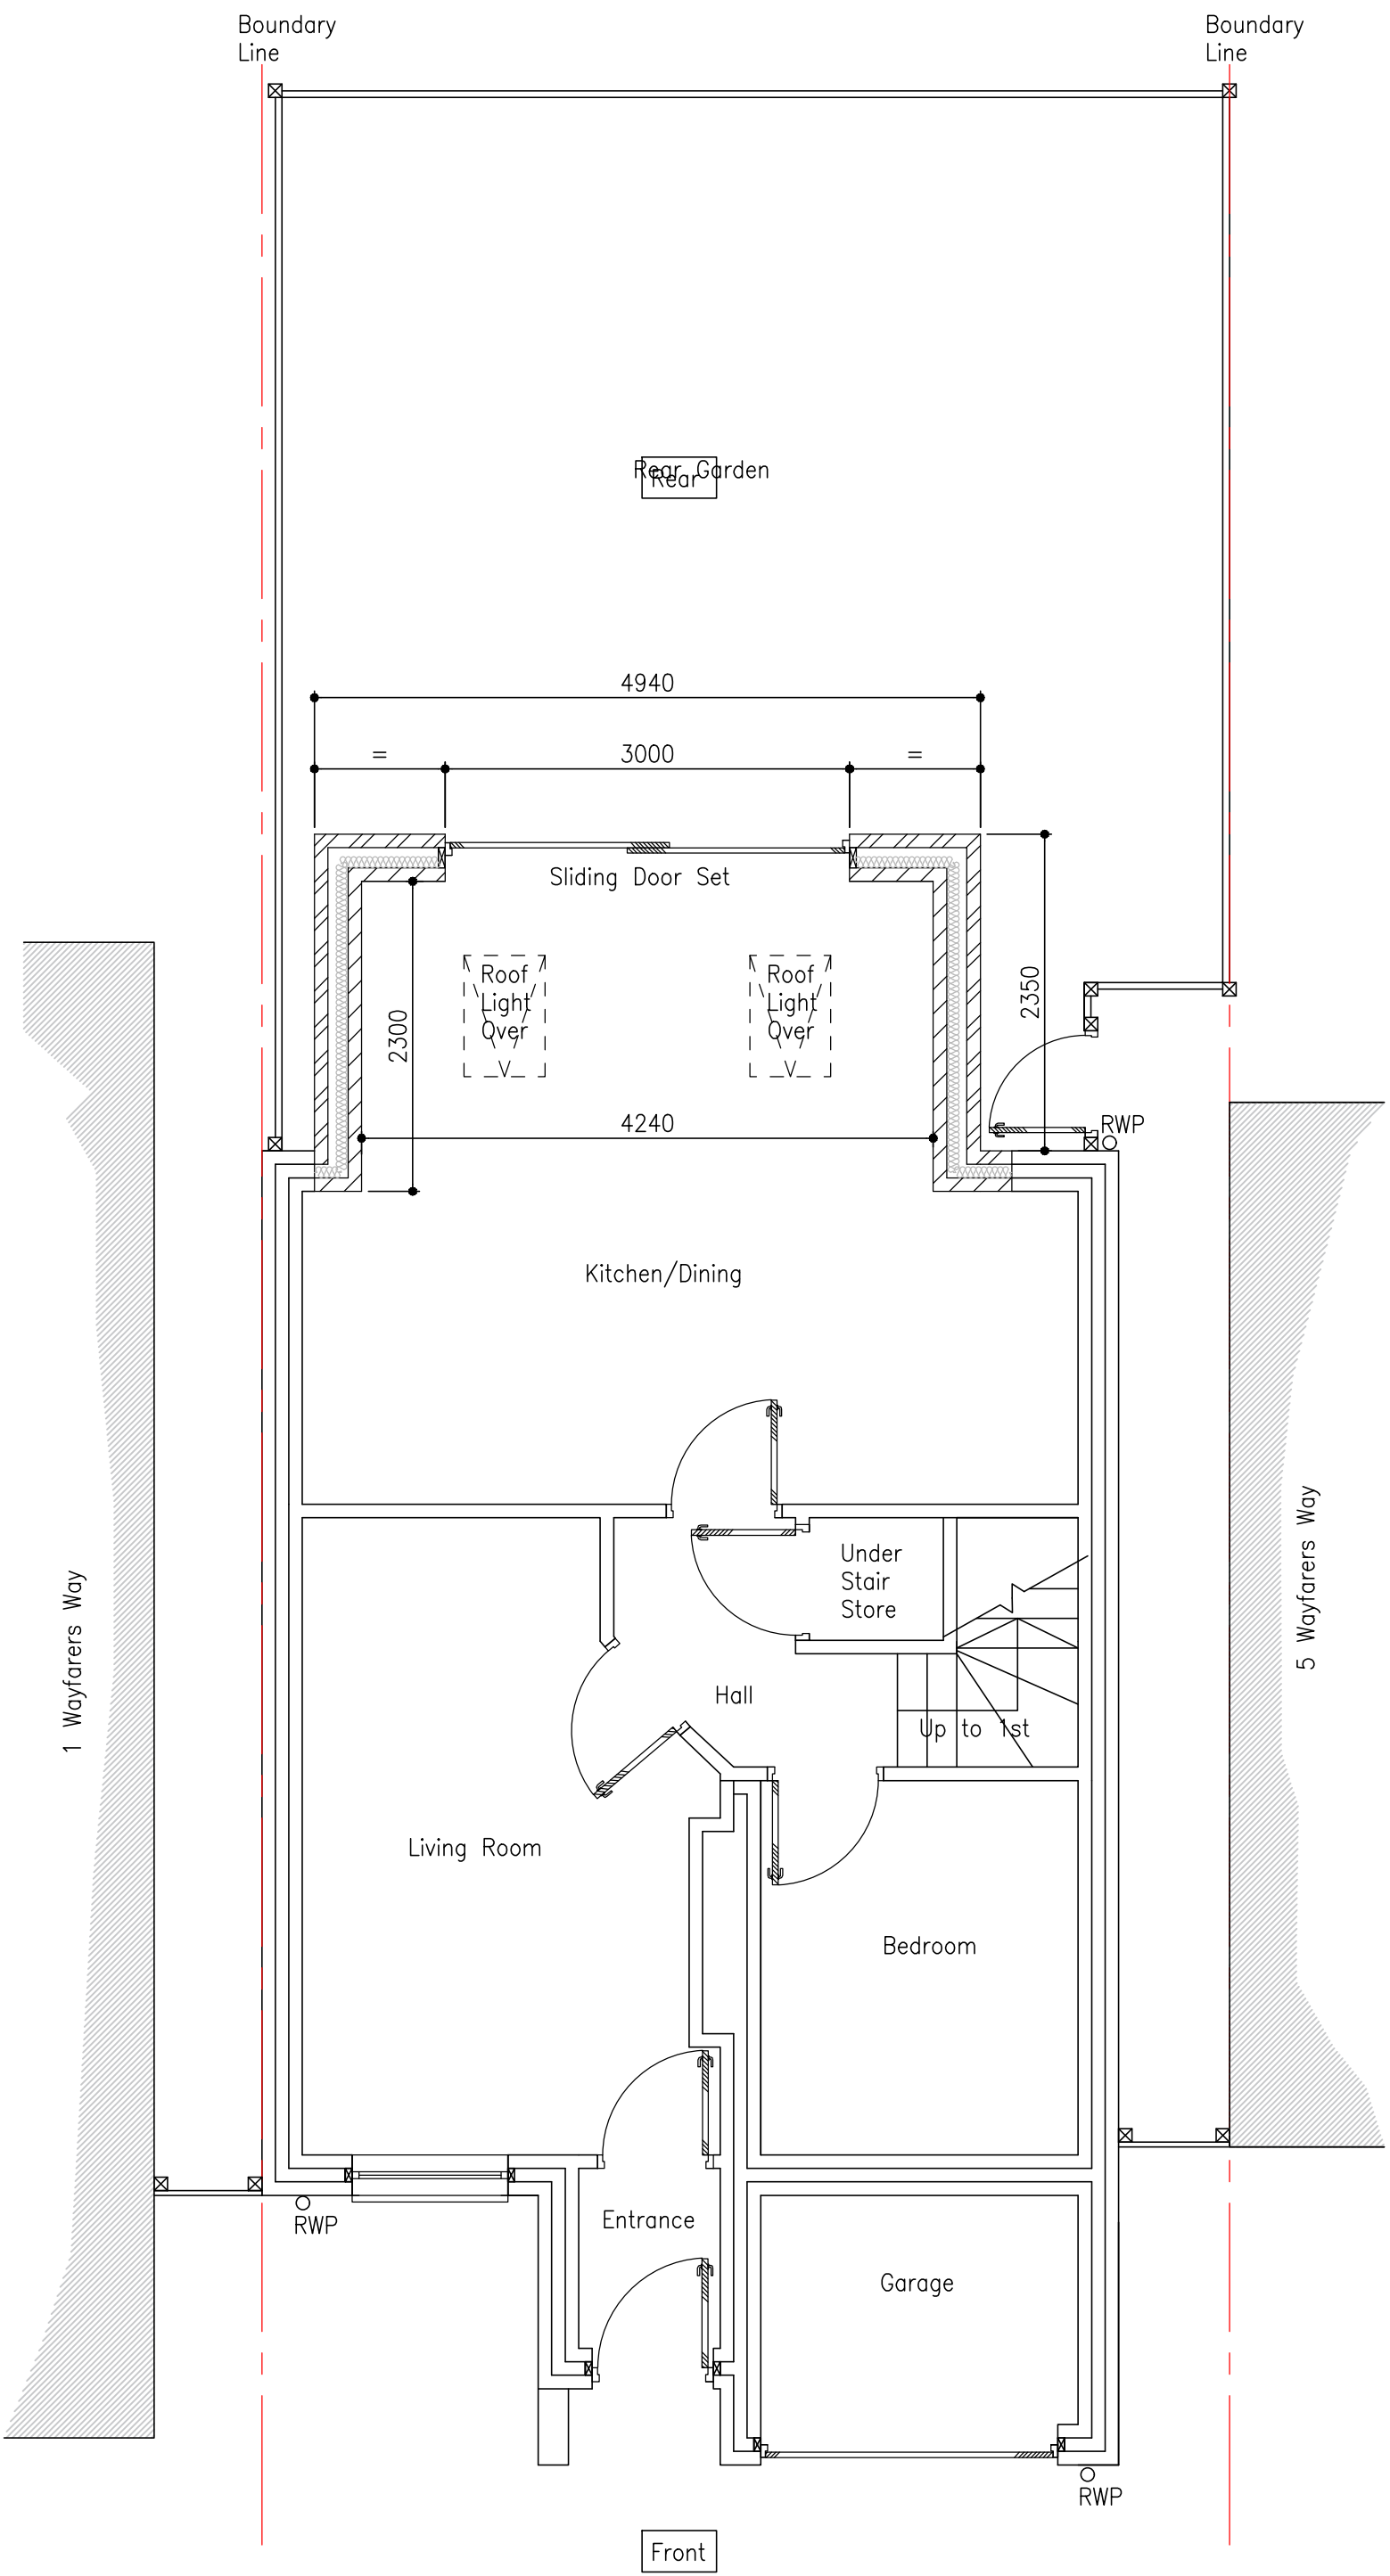


PLAN – PROPOSED GROUND FLOOR
INC. REAR GARDEN

Scale 1:50

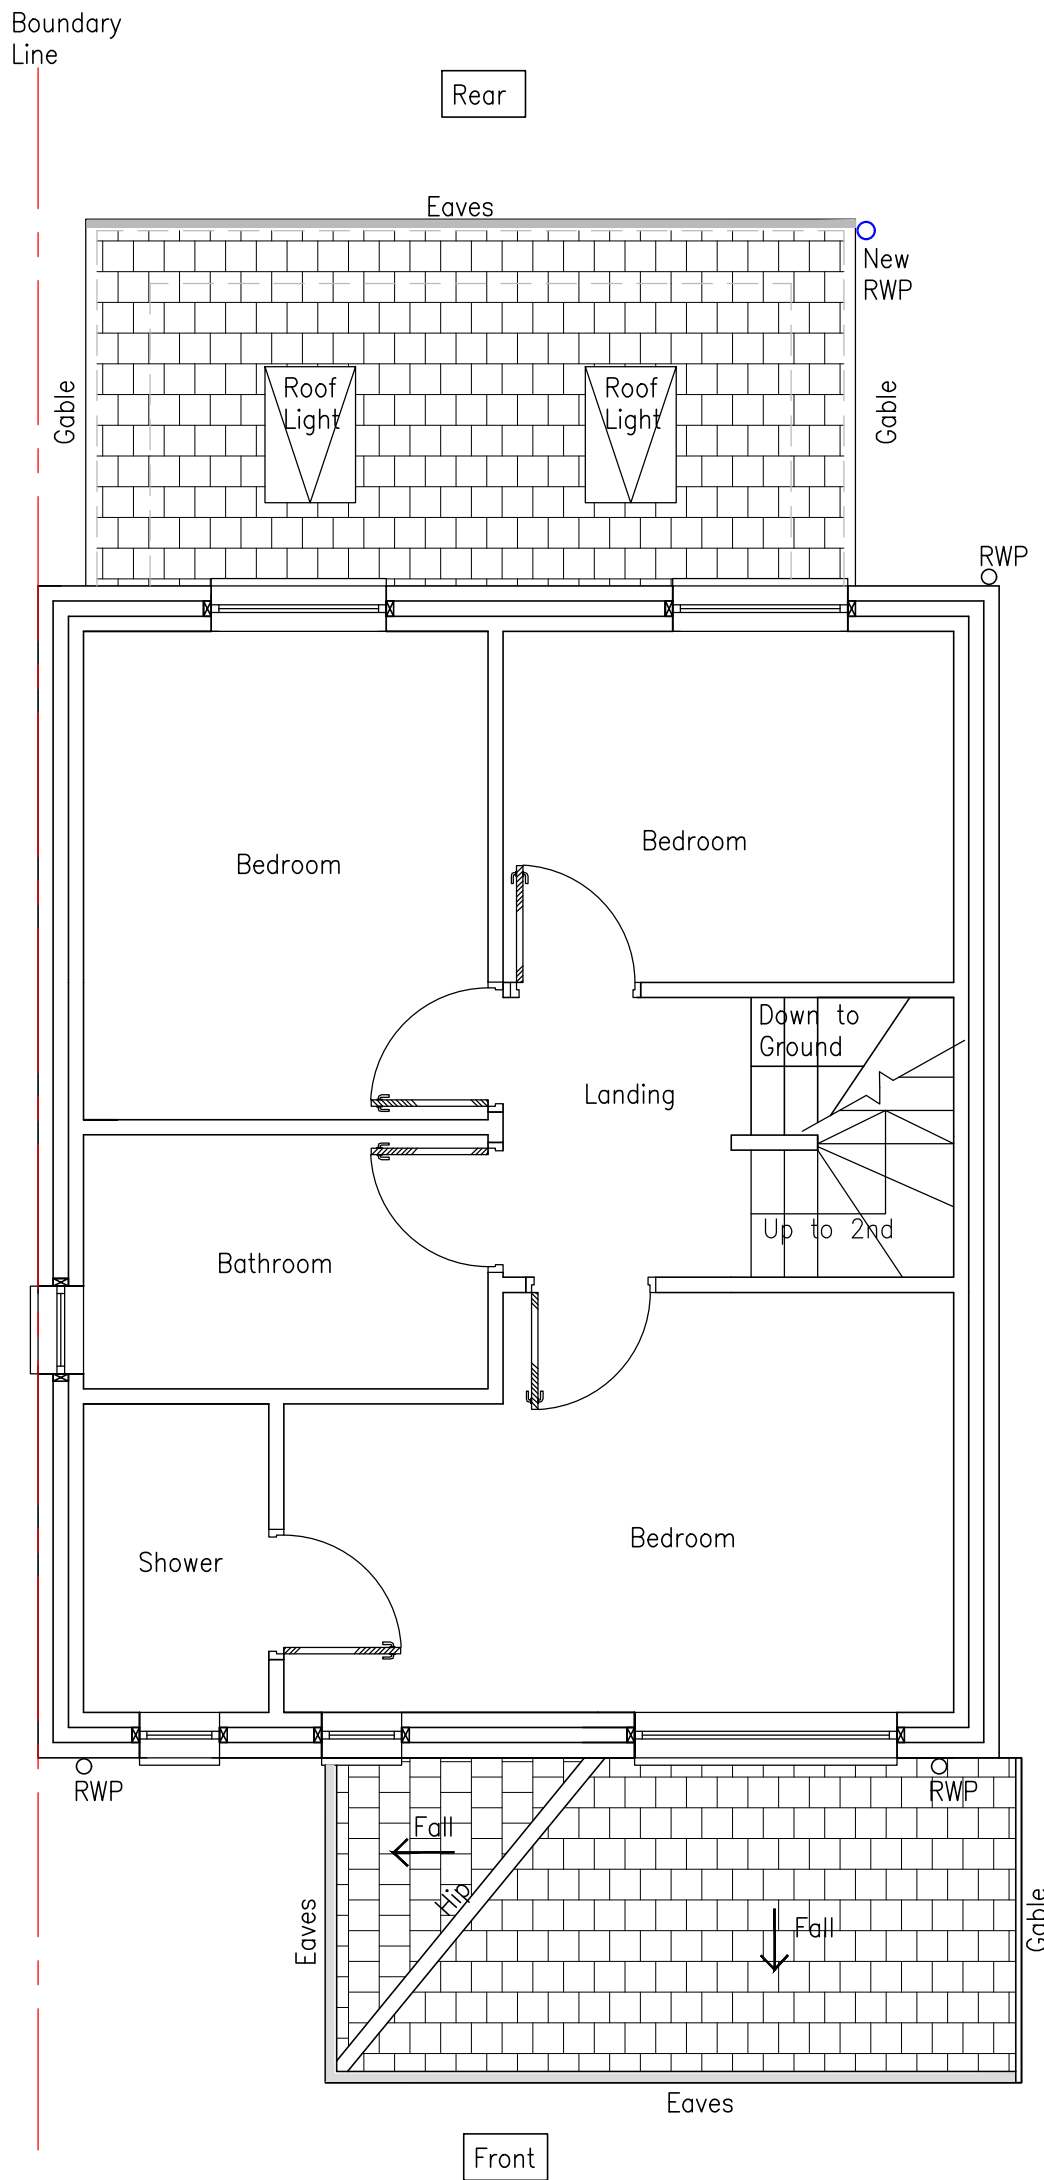


PLAN – PROPOSED FIRST FLOOR

Scale 1:50

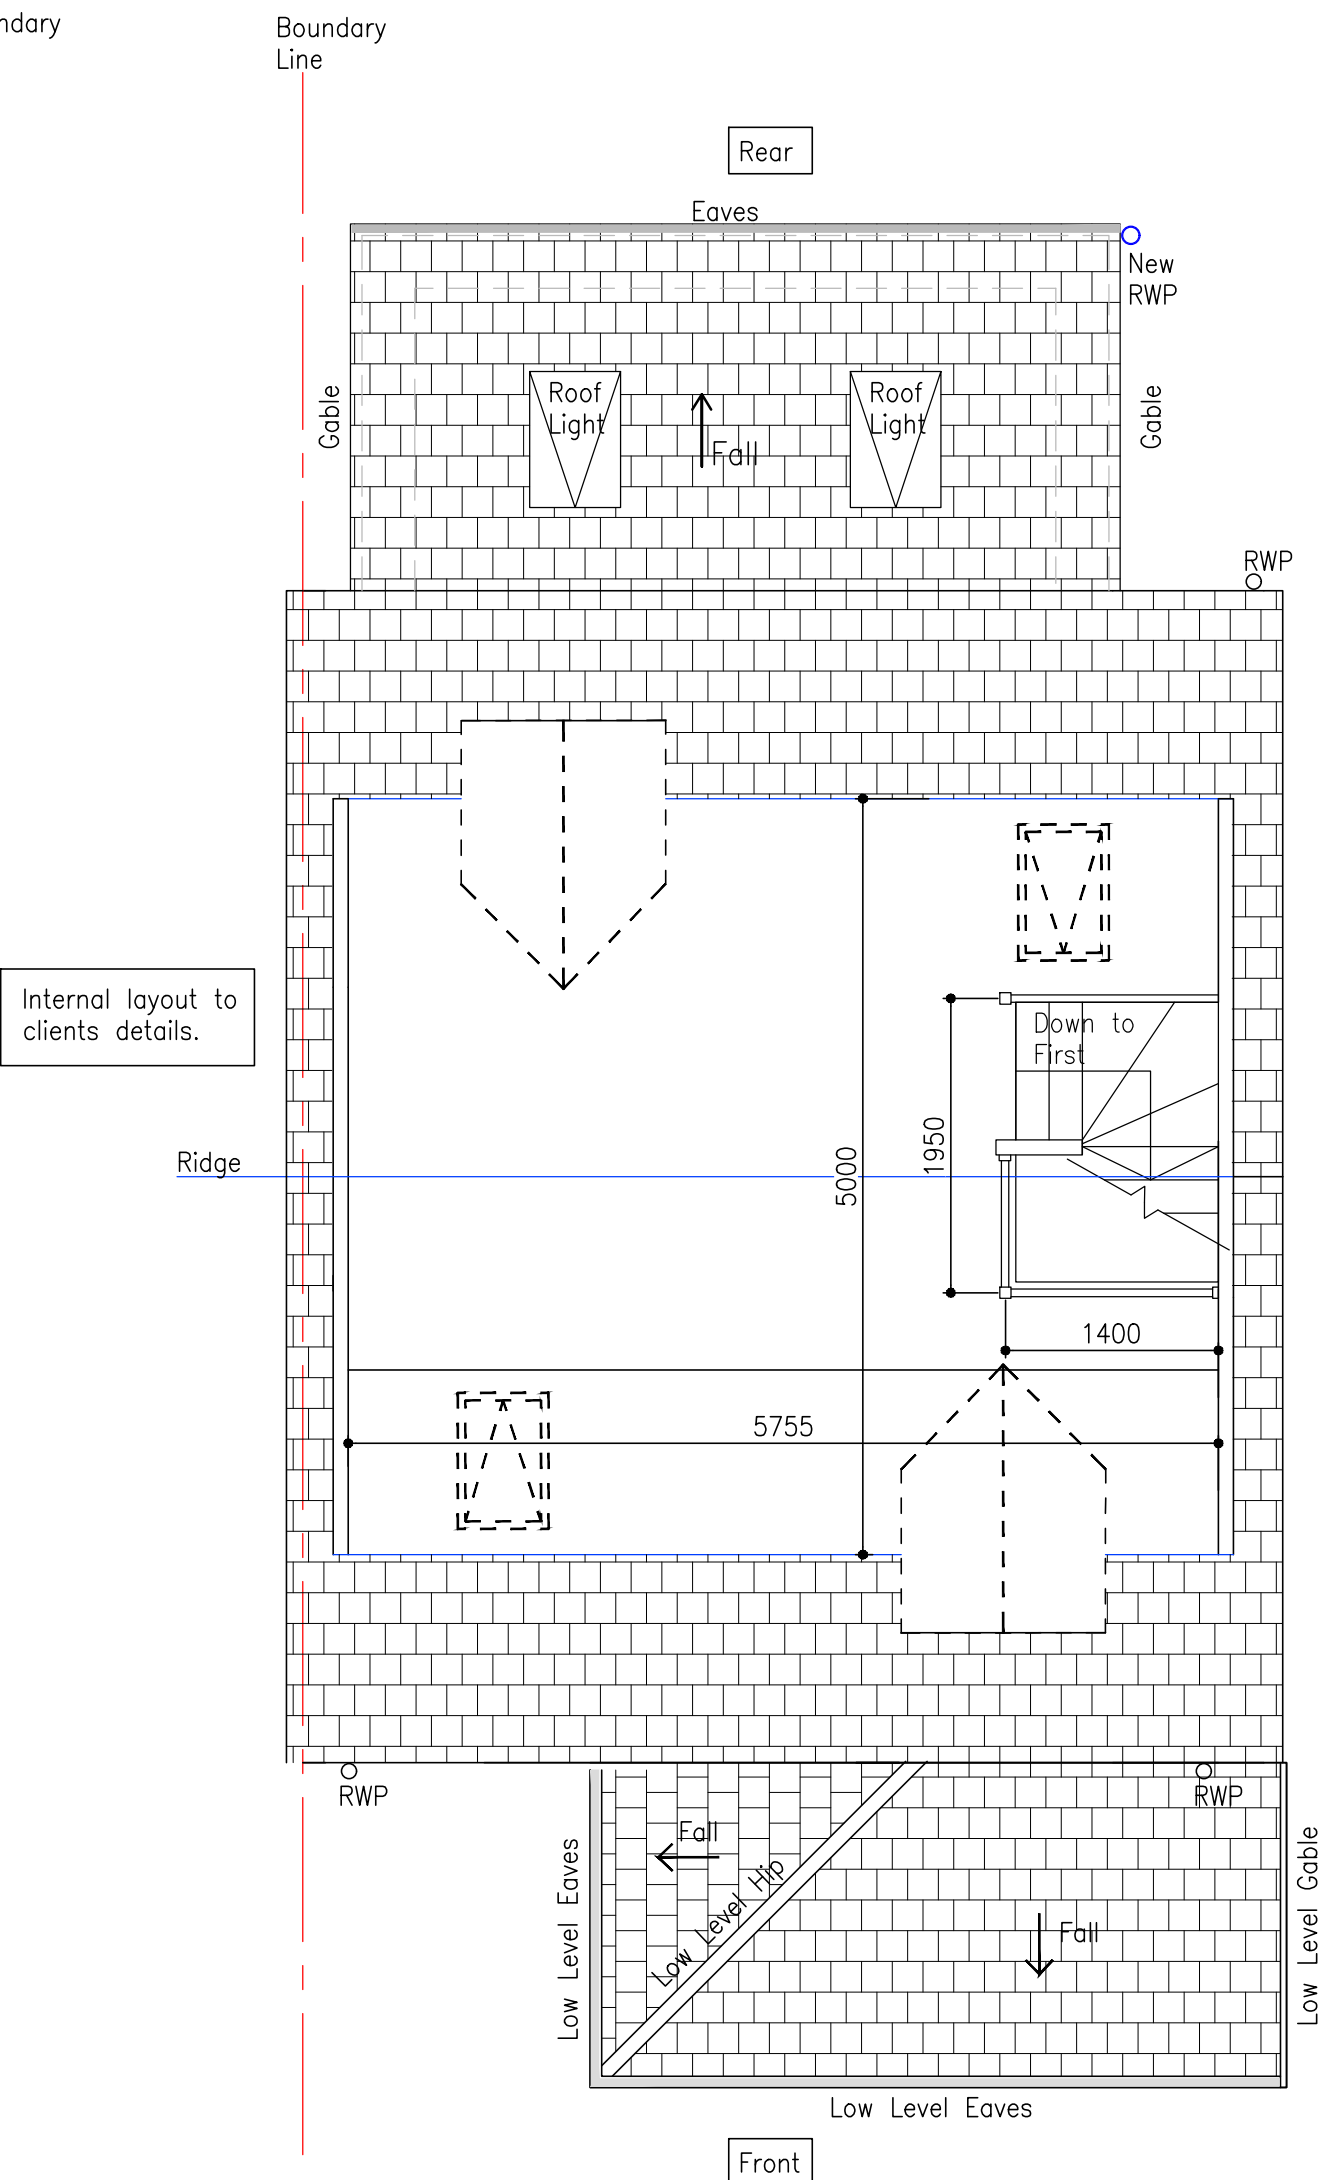

PLAN – PROPOSED LOFT

Scale 1:50

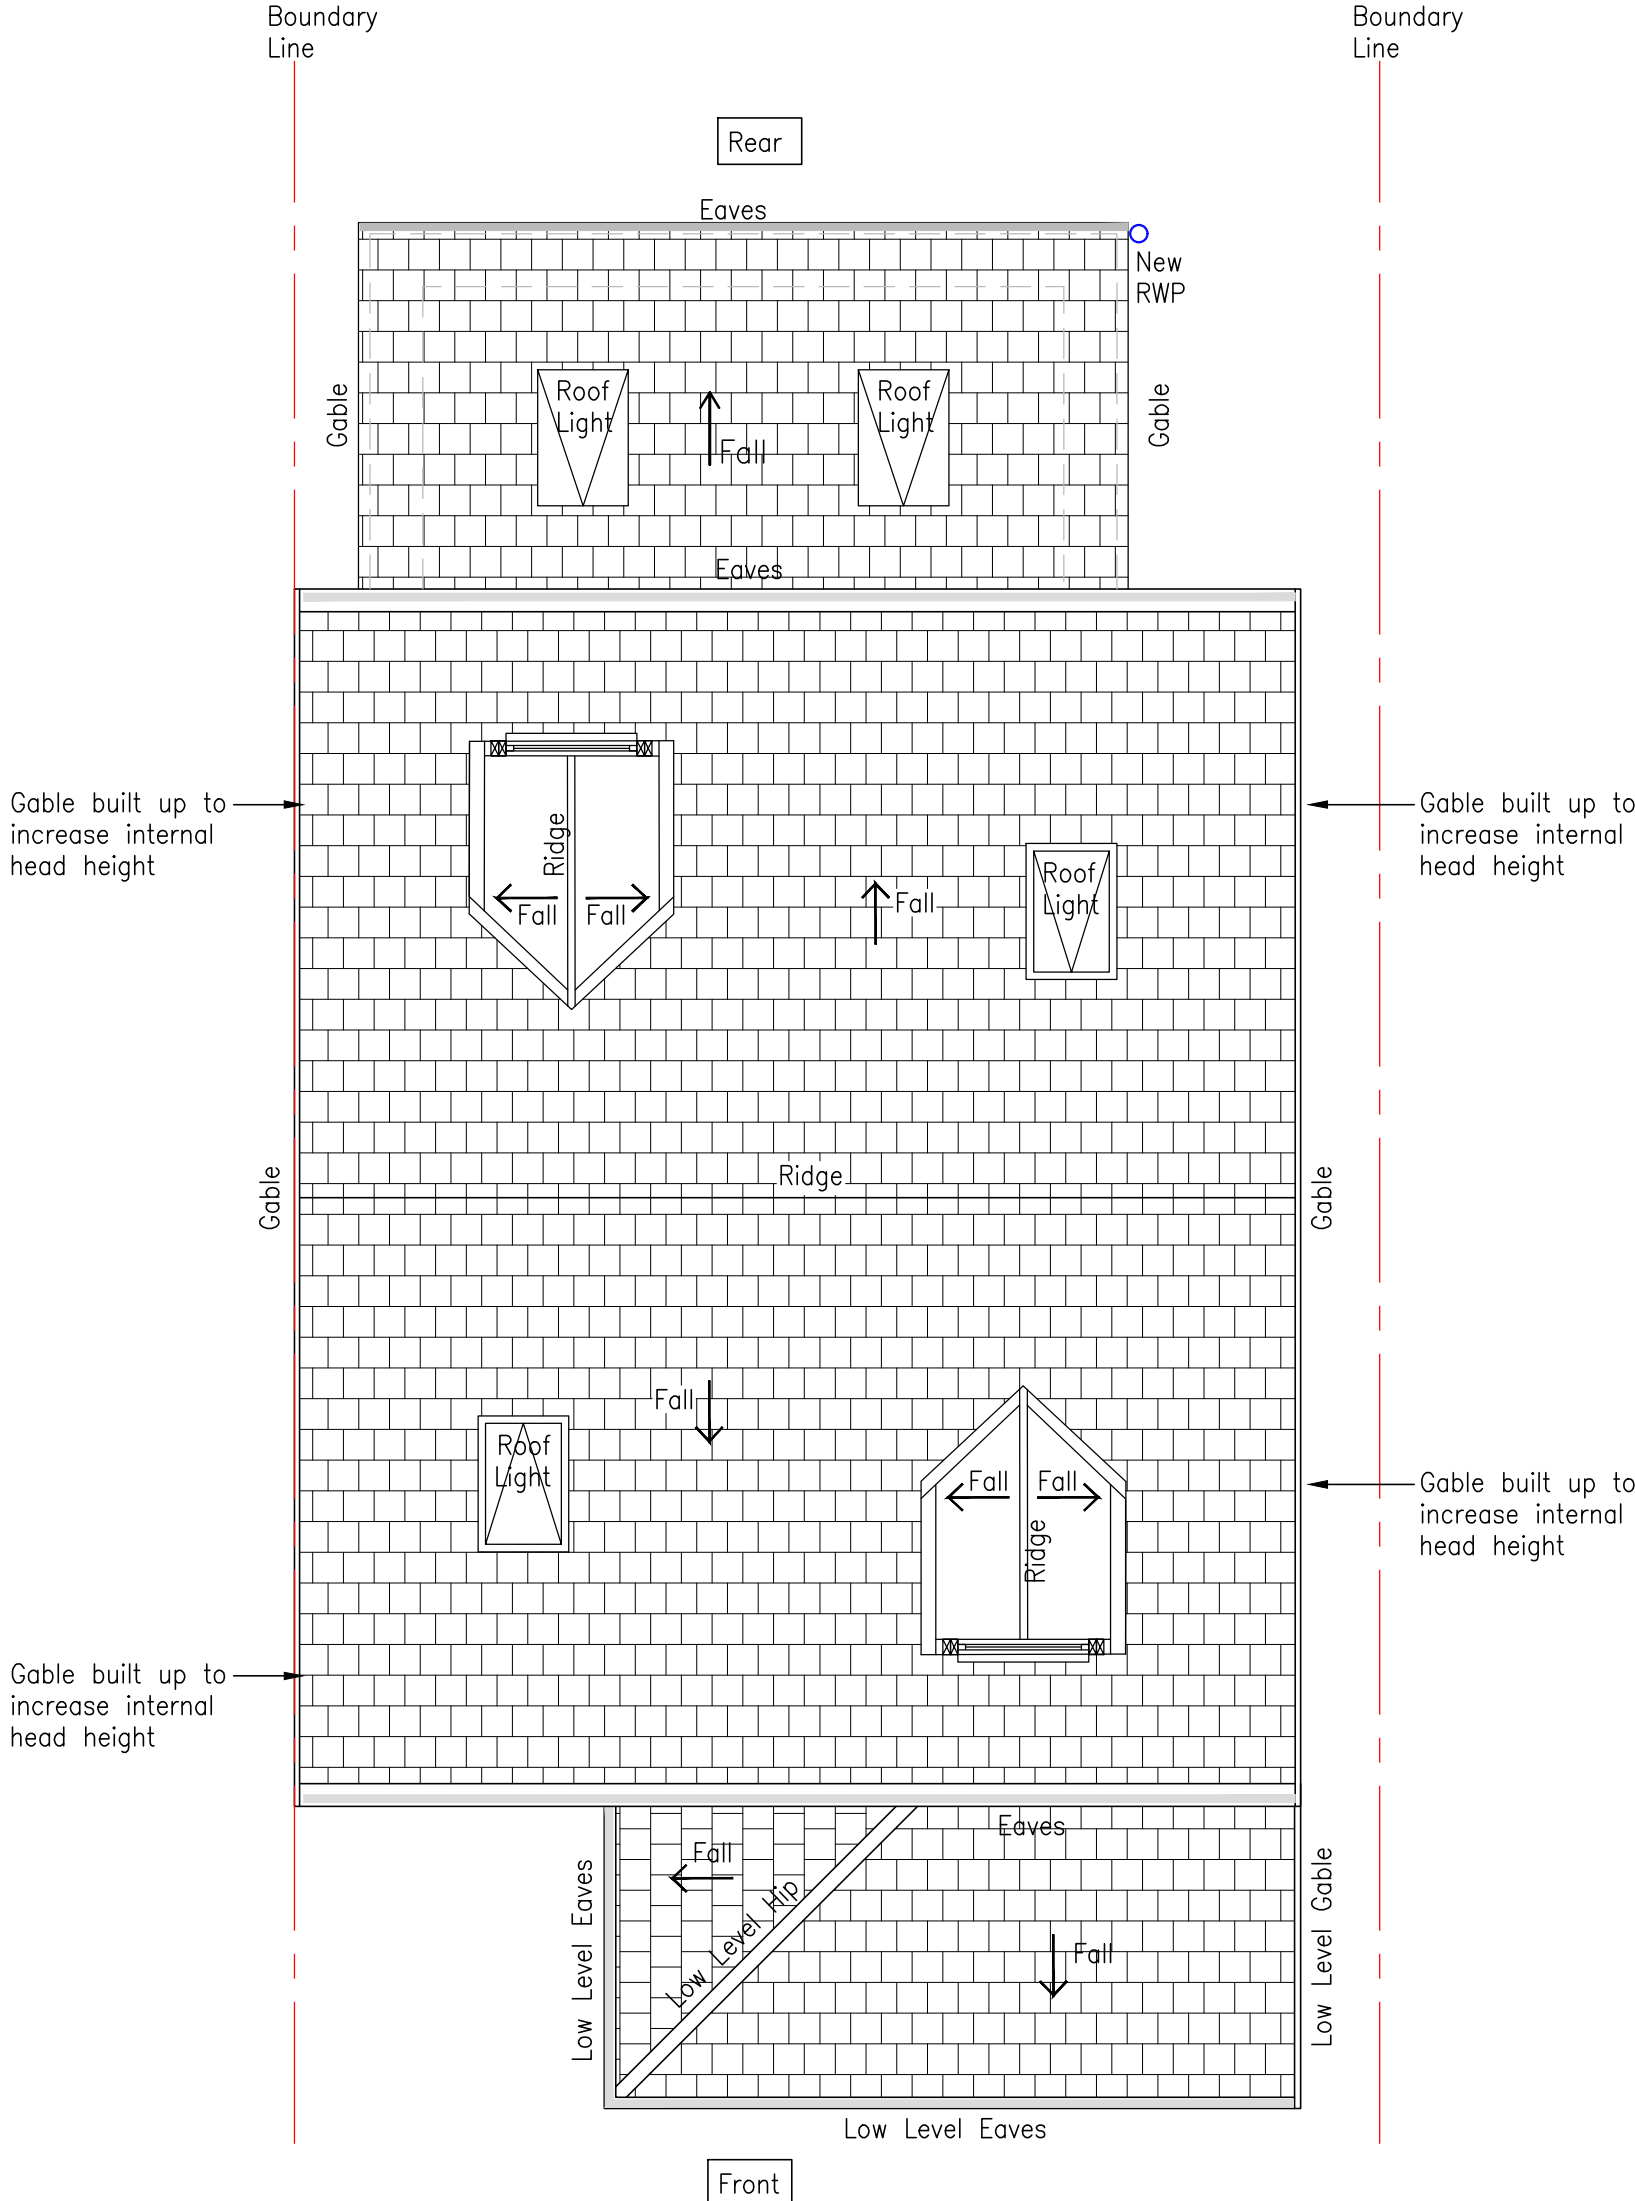

PLAN – PROPOSED ROOF

Scale 1:50

PLANNING APPLICATION

A		09.01.23	CR	UPDATED IN LINE WITH PLANNING CONDITIONS
REV		DATE	BY	DETAILS OF REVISION
ARCHITECT / CLIENT				
ADAM & ROCHELLE ELLIS				
PROJECT				
3 WAYFARERS WAY				
ROCHDALE				
OL12 9EQ				
TITLE				DRAWN BY
PROPOSED FLOOR PLANS				CR
				DATE
				22.09.22
				SCALE
				SHOWN@A1
DRAWING NO.				REVISION
HC-22519-(20)-03				A
HEALEY CONSULTING				
Brunel House				
63 Dale Street				
Millnrow				
Rochdale				
OL16 3NJ				
Tel: 01706 343961				
Fax: 01706 343981				
email: office@healeyconsulting.co.uk				
copyright: Healey Consulting				