



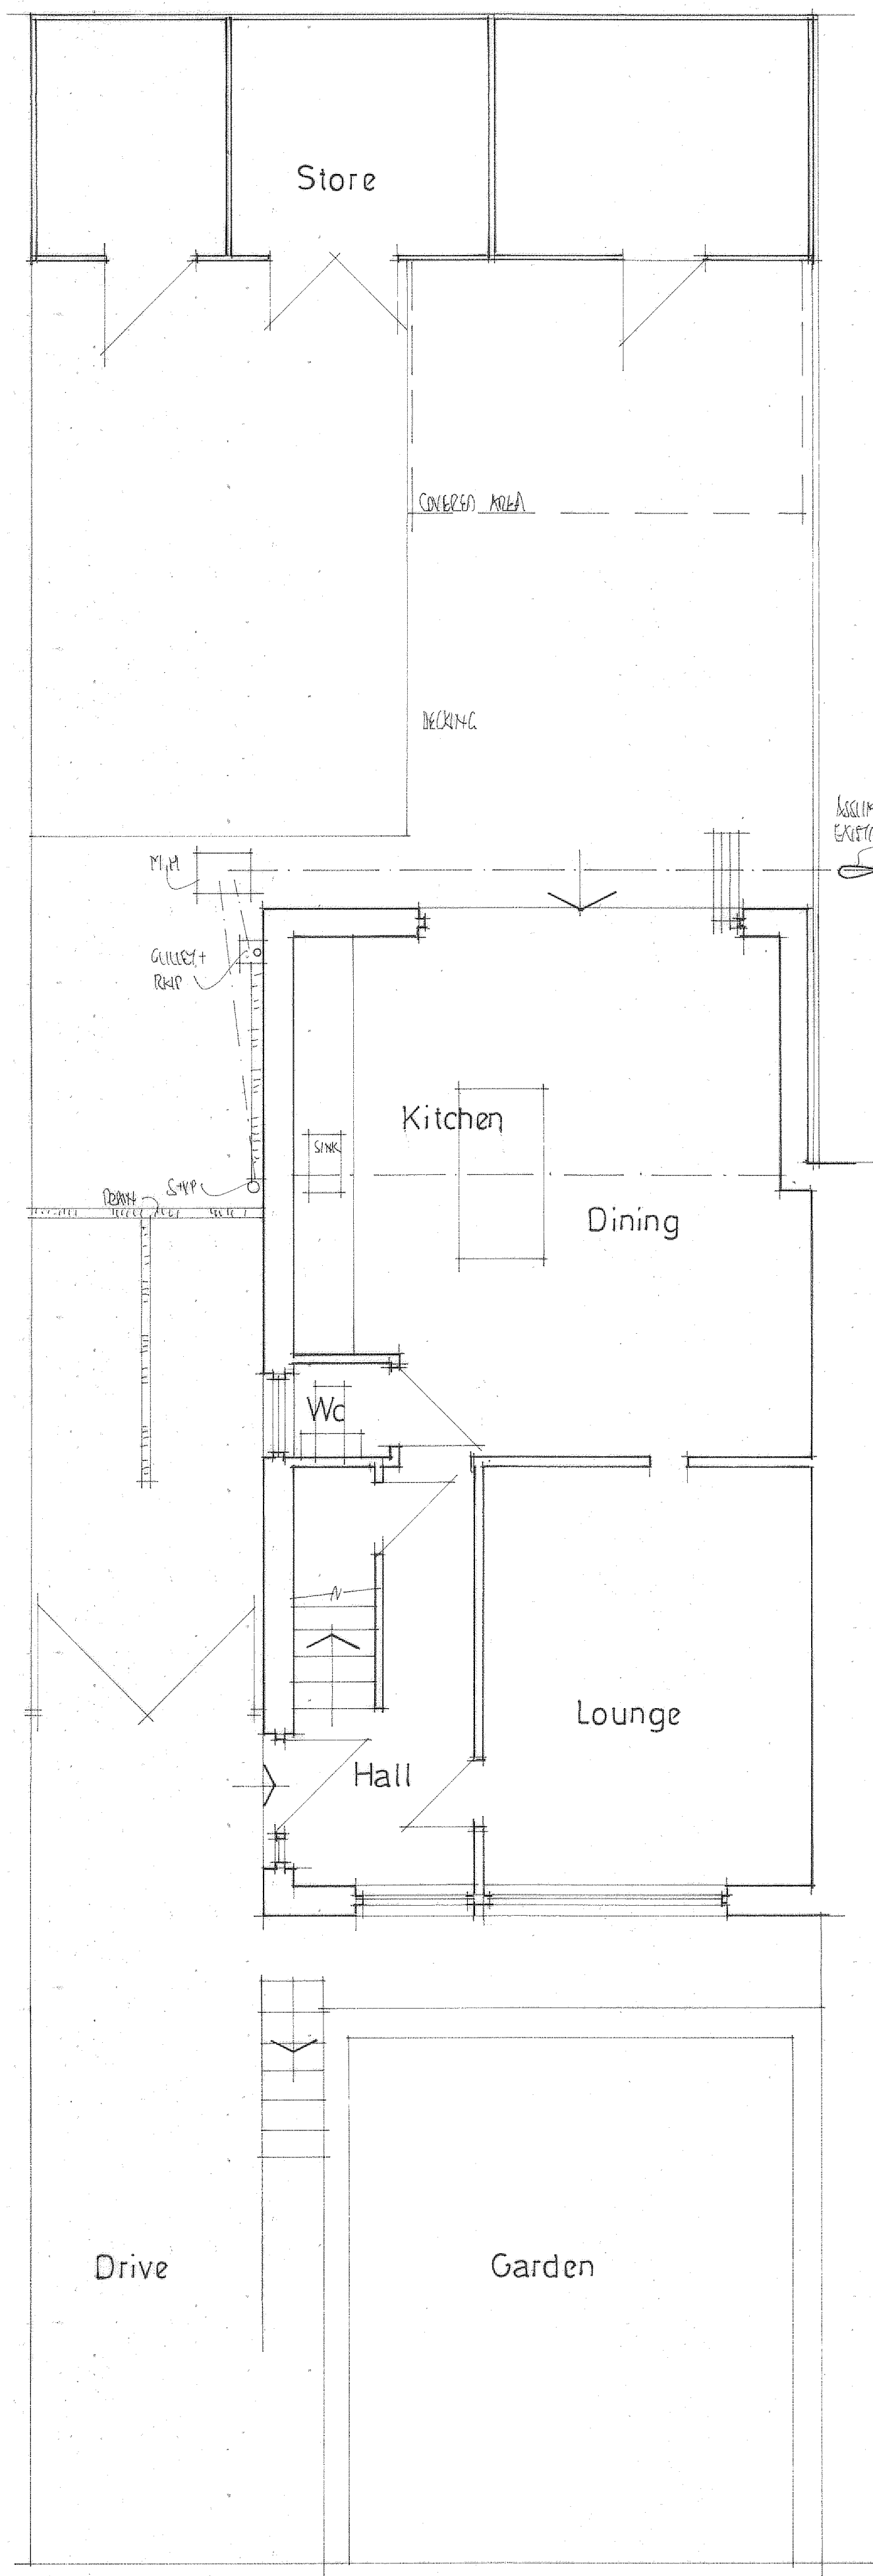


GROUND FLOOR PLAN

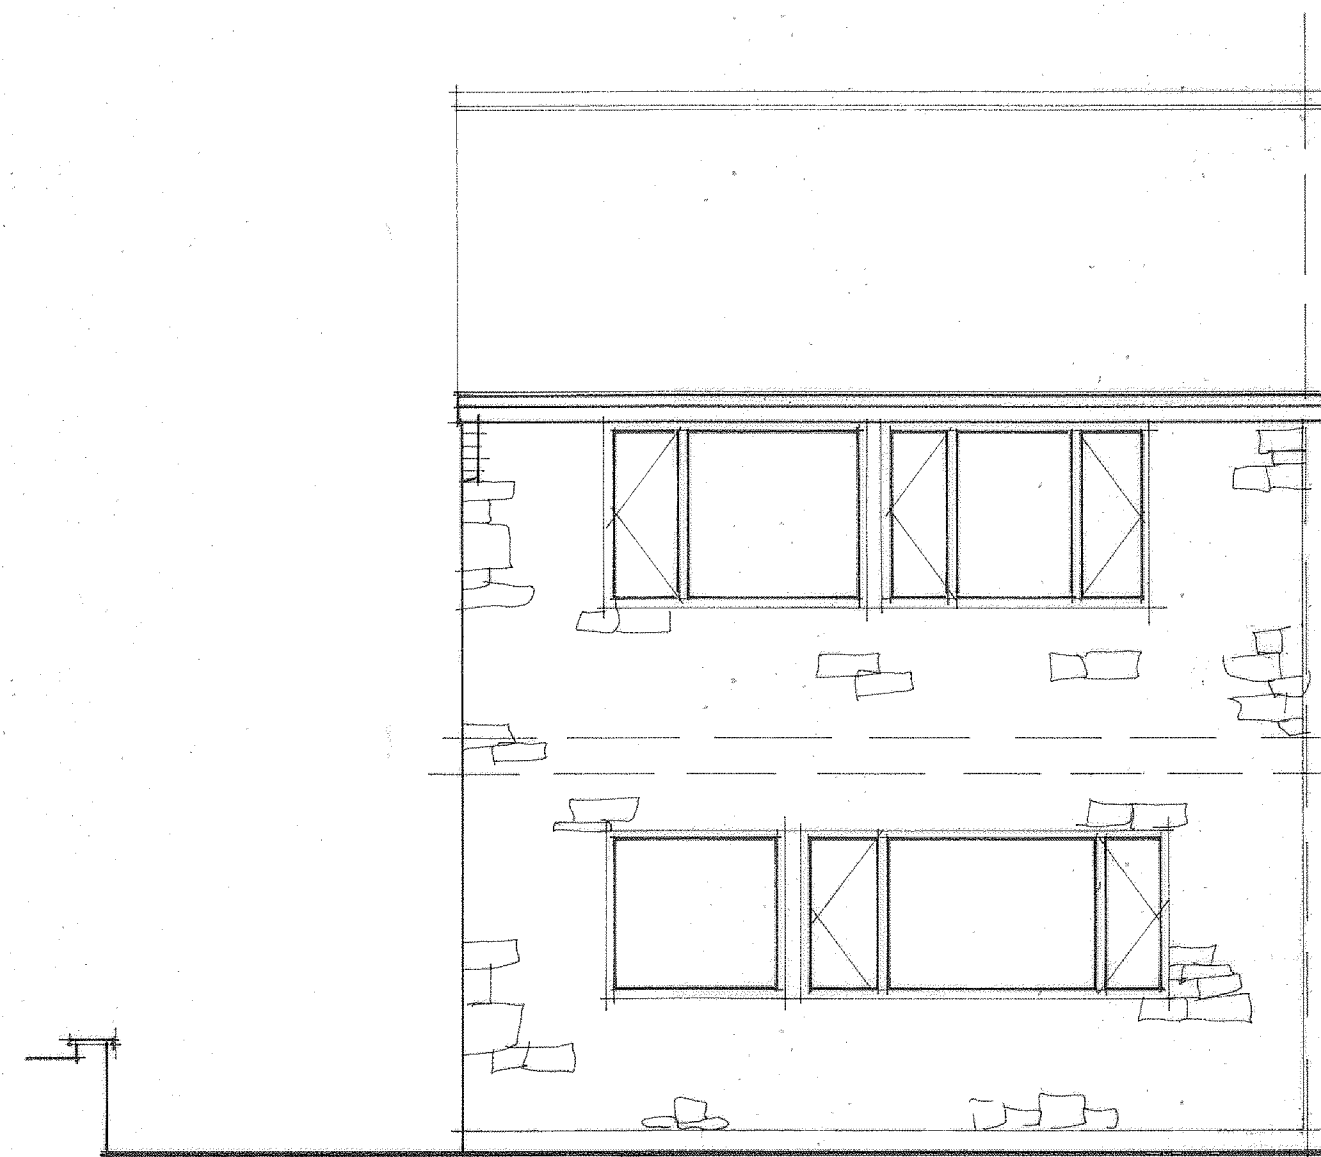


FRONT ELEVATION




GABLE ELEVATION

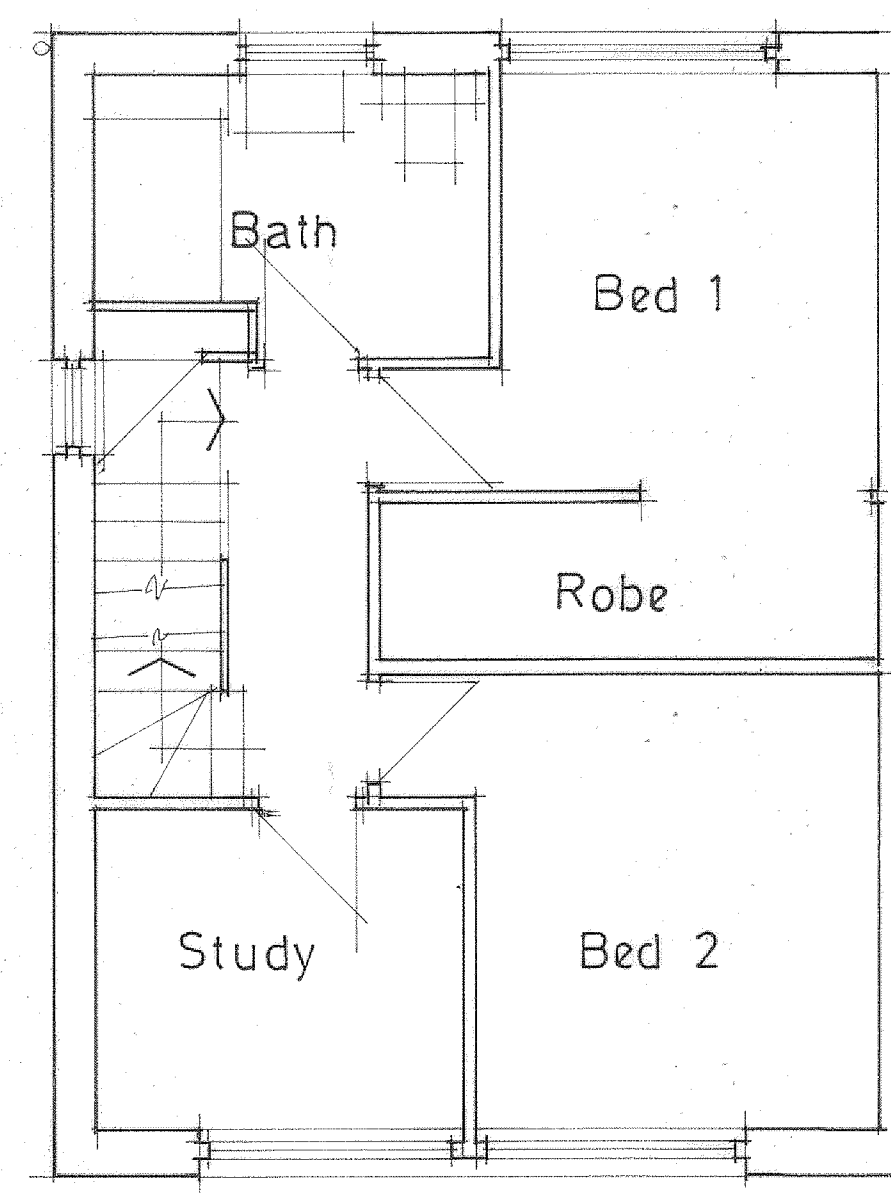


FIRST FLOOR PLAN

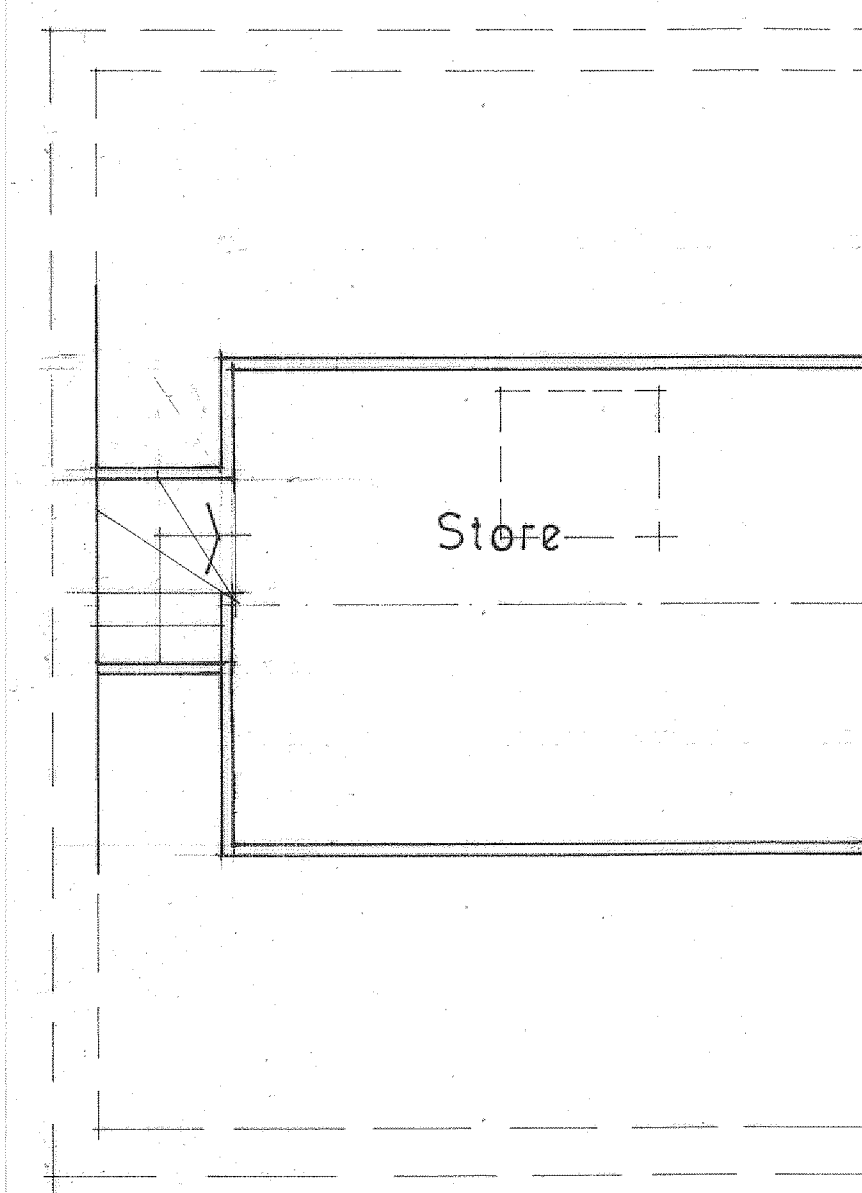

SECOND FLOOR PLAN

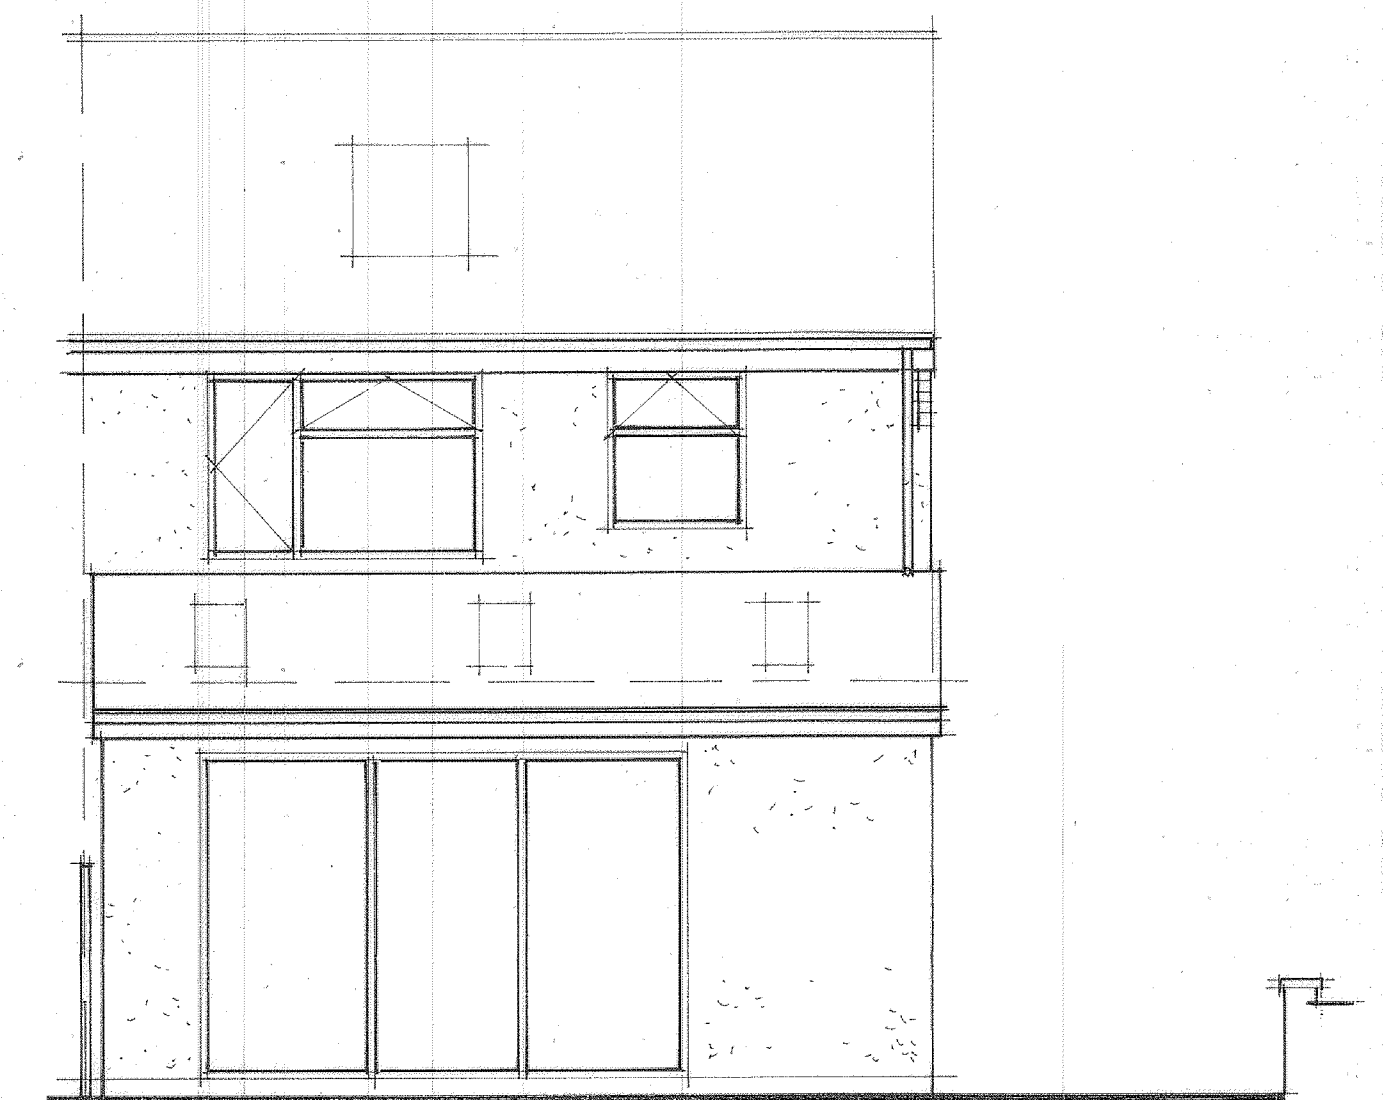

REAR ELEVATION

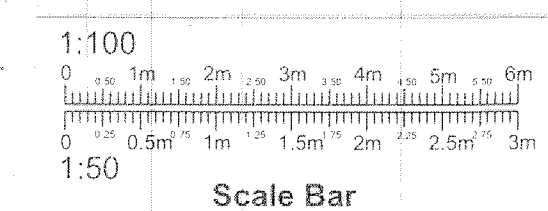

PROJECT
 PROPOSED TWO STOREY
 SIDE AND SINGLE STOREY
 REAR EXTENSION
 DRAWING TITLE
 EXISTING LAYOUTS
 AND ELEVATIONS
 CLIENT
 MISS B BRIERLEY
 ADDRESS
 20 LINCOLN DRIVE,
 SMITHYBRIDGE,
 ROCHDALE.
 SCALE
 SCALE 1:50@A1.
 DATE
 Jan 2023.
 DRAWING No
 FO 01235811/1.