

[illegible]

1. ALL DIMENSIONS IN MM UNLESS OTHERWISE NOTED.

A	Issued for Planning	JWO	RWB	11.09.22
REV	MODIFICATION	BY	CH	DATE

450 Longwater Avenue,
Green Park,
Reading,
RG30 3UR

Design Consultant & Principal Contractor:



Site Name:

HAMER LANE

3UK Nominal ID:

ROD21252

Address:

MILNROW
ROCHDALE
LANCASHIRE
OL16 2LU

Title:

001 DRAWING REGISTER

Project:

UNILATERAL SW

Purpose of Issue:	
-------------------	--

PLANNING

MBNL/TM/H3G Cell ID:

ROD179/88542/OL0419


Drawing No:

ROD21252 ROD179 88542 OL0419 GA REV A

ue:


y18

SITE LOCATION

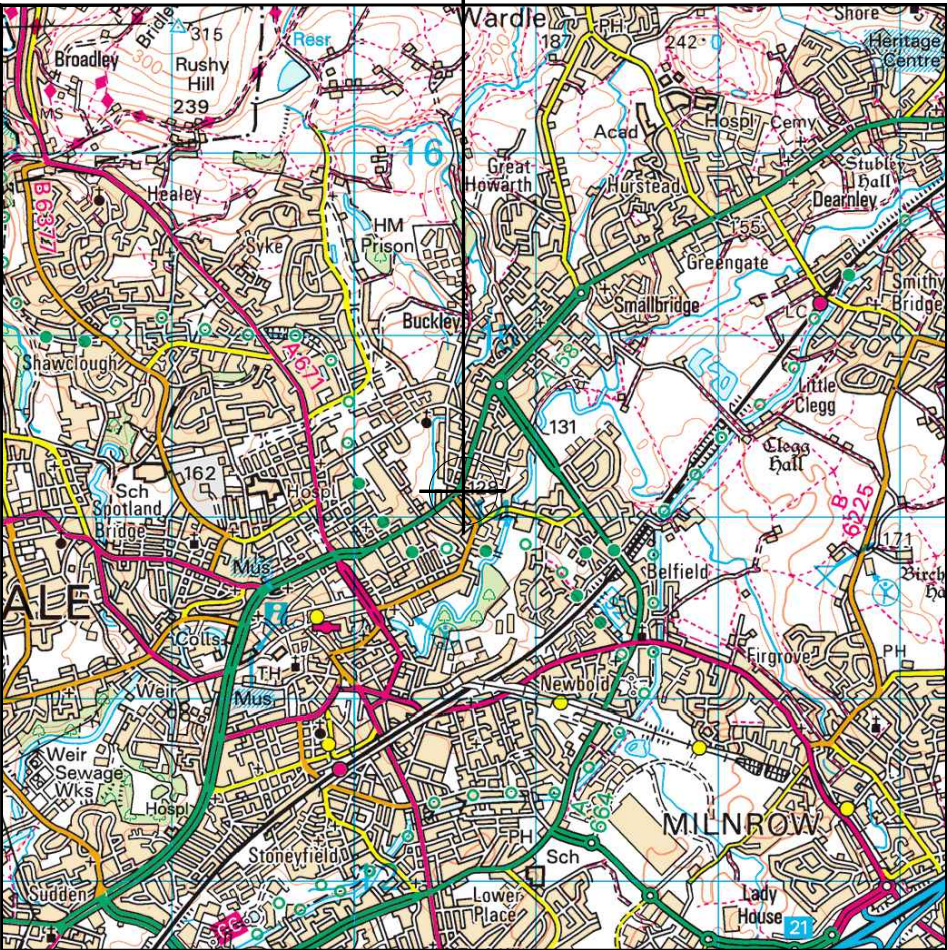

Reproduced by permission of Ordnance Survey on behalf of the Controller of Her Majesty's Stationary Office
All rights reserved. © Crown Copyright licence no. 100022432


SITE AREA PLAN

 

SITE PHOTOGRAPH




SITE LOCATION

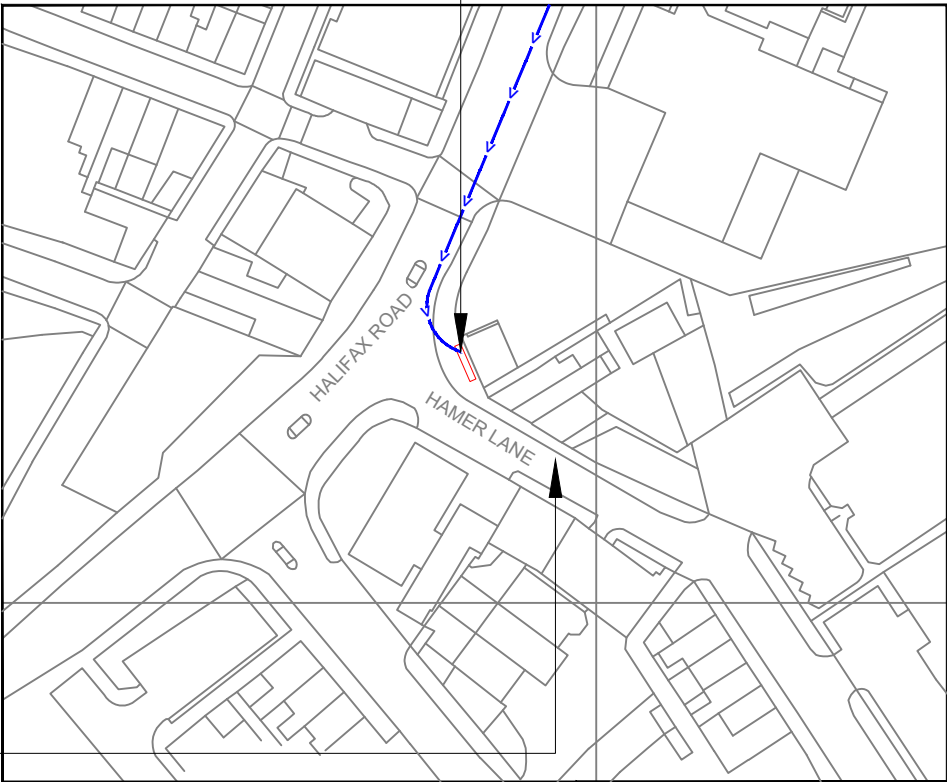

Reproduced by permission of Ordnance Survey on behalf of the Controller of Her Majesty's Stationary Office
All rights reserved. © Crown Copyright licence no. 100022432

NGR E: 390578 N: 414142

SITE LOCATION PLAN

 

GOOGLE MAPS QR CODE

GOOGLE MAPS - <https://tinyurl.com/2p846ca7>

STREETVIEW - <https://tinyurl.com/bde6xpkd>

NOTES:

1. ALL DIMENSIONS IN MM UNLESS OTHERWISE NOTED.

Access Route To Site:

Directions To Site: - Head south-west on M62 11.6 mi. At junction 21, Use the left 2 lanes to exit towards Milnrow/Shaw/A640 0.7 mi. At the roundabout, take the 2nd exit onto Sir Isaac Newton Way/A6193 0.3 mi. At the roundabout, take the 1st exit onto Elizabethan Way/A640. Continue to follow A640 1.3 mi. Turn right onto Albert Royds St/Rochdale Bypass/A664 1.0 mi. At the roundabout, take the 1st exit onto Halifax Rd/A58. Destination will be on the left 0.4 mi.

A	Issued for Planning	JWO	RWB	11.09.22
REV	MODIFICATION	BY	CH	DATE

CK Hutchison
Networks (UK)
Limited

450 Longwater Avenue,
Green Park,
Reading,
RG30 3UR

Design Consultant & Principal Contractor:



Great British Communications
Lapwing House, Block 3 Forward Point,
Tan House Lane, Widnes, Cheshire, WAB 0SL
t. 44 (0)151 420 4128
www.gbcservices.co.uk

Site Name: HAMER LANE

3UK Nominal ID: ROD21252

Address:

MILNROW
ROCHDALE
LANCASHIRE
OL16 2LU

Title: 002 SITE LOCATION PLAN


Project: UNILATERAL SW

Purpose of Issue: PLANNING

MBNL/TM/H3G Cell ID:
ROD179/88542/OL0419

Drawing No: ROD21252_ROD179_88542_OL0419_GA_REV A

Issue: A

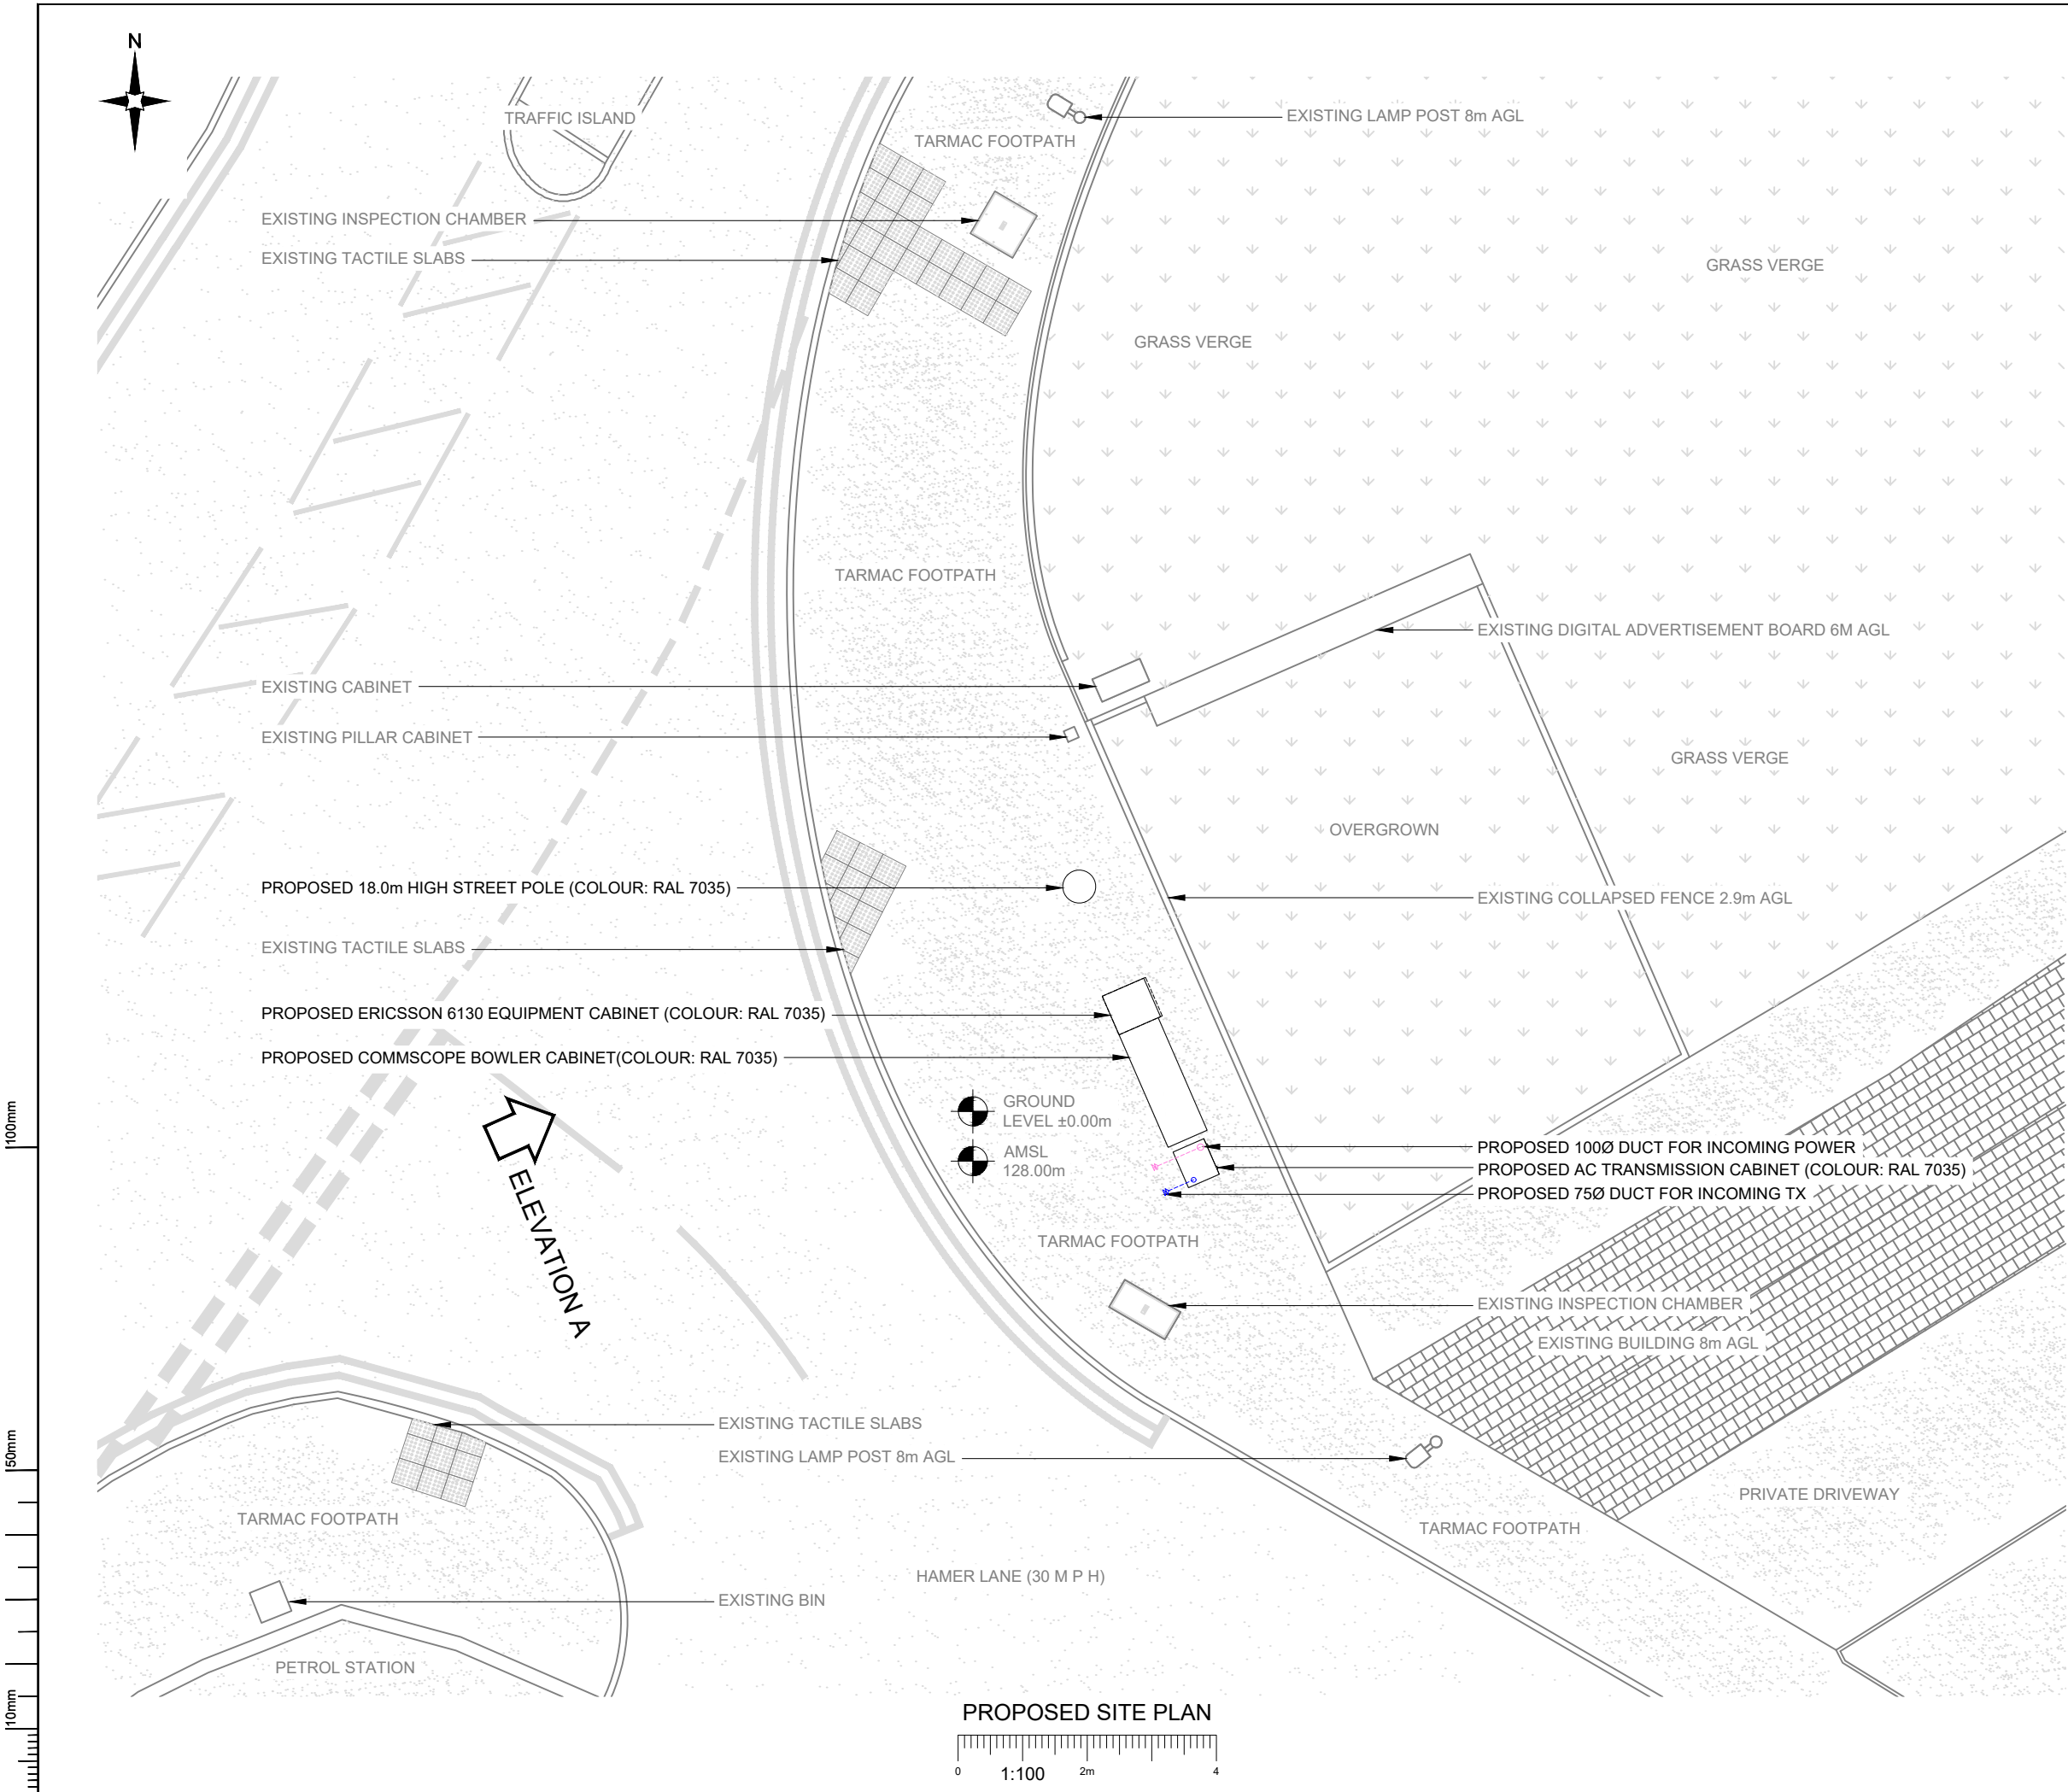

NOTES:

1. ALL DIMENSIONS IN MM UNLESS OTHERWISE NOTED.

A	Issued for Planning	JWO	RWB	11.09.22
REV	MODIFICATION	BY	CH	DATE

CK Hutchison Networks (UK) Limited

450 Longwater Avenue,
Green Park,
Reading,
RG30 3UR

Design Consultant & Principal Contractor:

GBC

Great British Communications
Lapwing House, Block 3 Forward Point,
Tan House Lane, Widnes, Cheshire, WAB 0SL
t. 44 (0)151 420 4128
www.gbcservices.co.uk

Site Name:

HAMER LANE

3UK Nominal ID:

ROD21252

Address:

**MILNROW
ROCHDALE
LANCASHIRE
OL16 2LU**

Title:

215 PROPOSED SITE PLAN

Project:

UNILATERAL SW

Purpose of Issue:

PLANNING

MBNL/TM/H3G Cell ID:

ROD179/88542/OL0419

Drawing No:


ROD21252_ROD179_88542_OL0419_GA_REV A

Issue:

A

Antenna Aperture ID	Proposed 4G/5G Bearing
A1	20°
A2	20°
B1	140°
B2	140°
C1	260°
C2	260°

- NOTES:
- ALL DIMENSIONS IN MM UNLESS OTHERWISE NOTED.

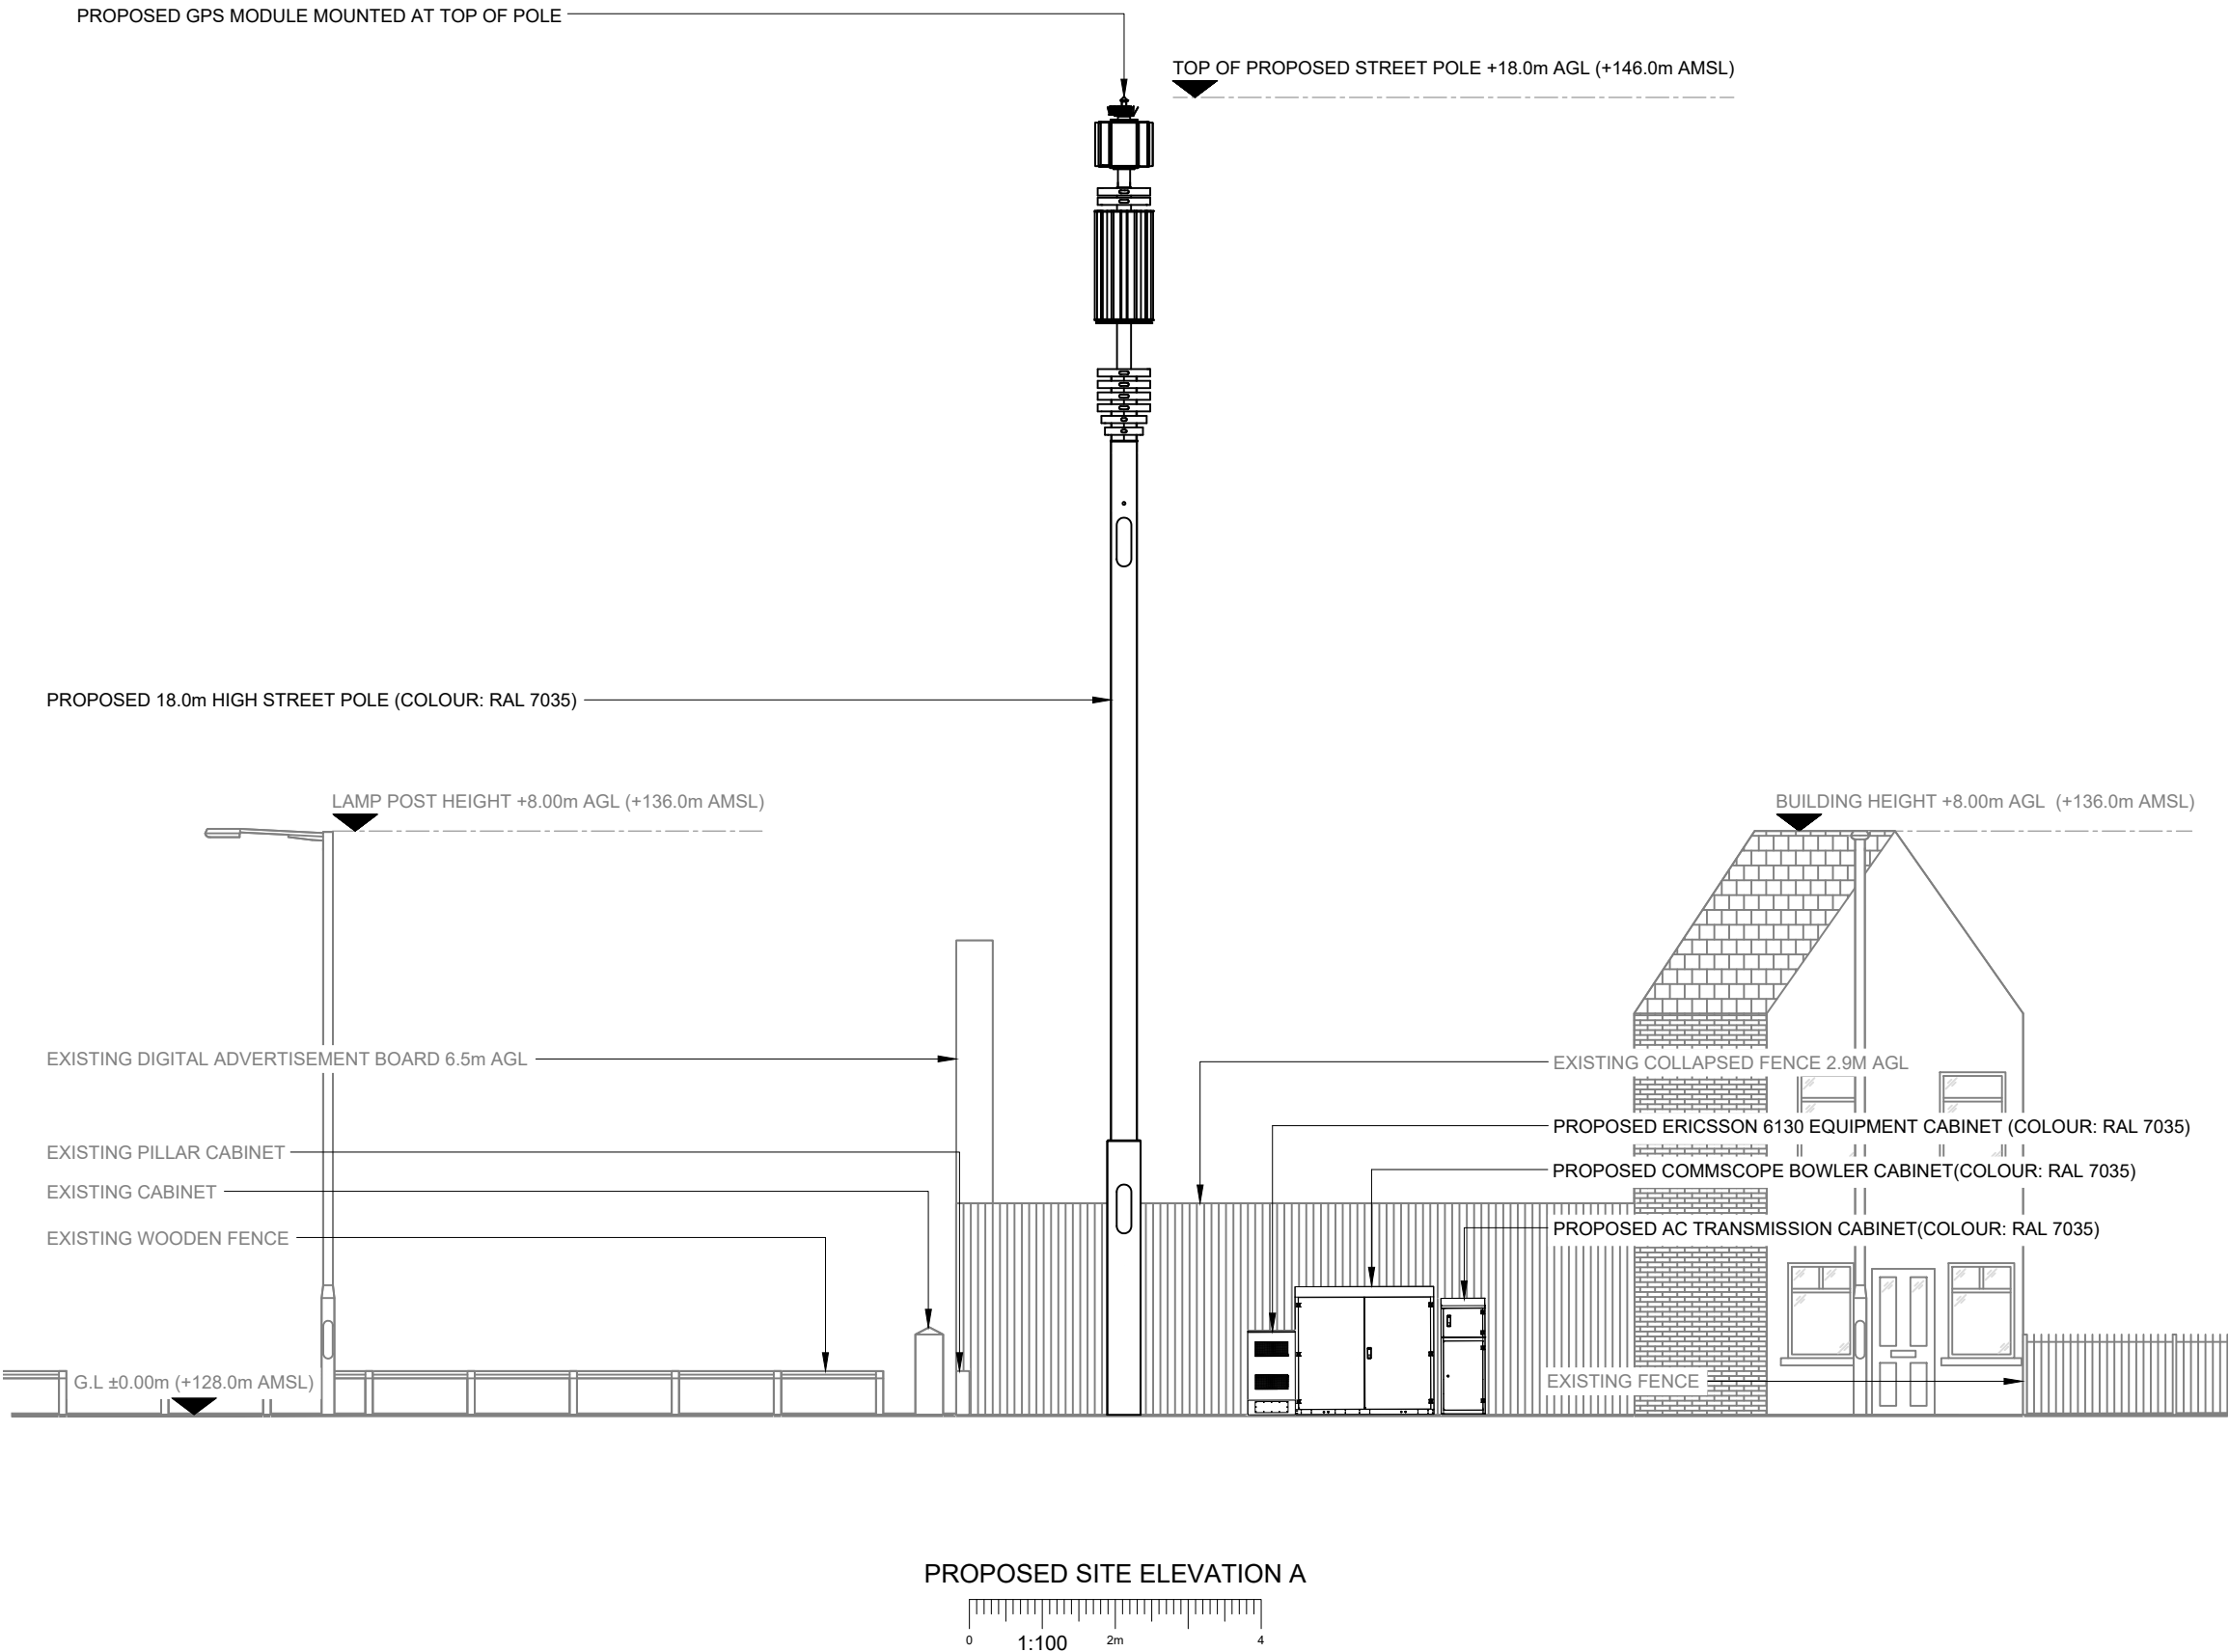

**CK Hutchison
Networks (UK)
Limited**

450 Longwater Avenue,
Green Park,
Reading,
RG30 3UR

Design Consultant & Principal Contractor:



Great British Communications
Lapwing House, Block 3 Forward Point,
Ton House Lane, Widnes, Cheshire, WAB 0SL
t. 44 (0)151 420 4128
www.gbcservices.co.uk

Site Name: **HAMER LANE**

3UK Nominal ID: **ROD21252**

Address: **MILNROW
ROCHDALE
LANCASHIRE
OL16 2LU**

Title: **265 PROPOSED SITE ELEVATION**

Project: **UNILATERAL SW**

Purpose of Issue: **PLANNING**

MBNL/TM/H3G Cell ID:
ROD179/88542/OL0419

Drawing No: **ROD21252_ROD179_88542_OL0419_GA_REV A**

Issue: **A**