


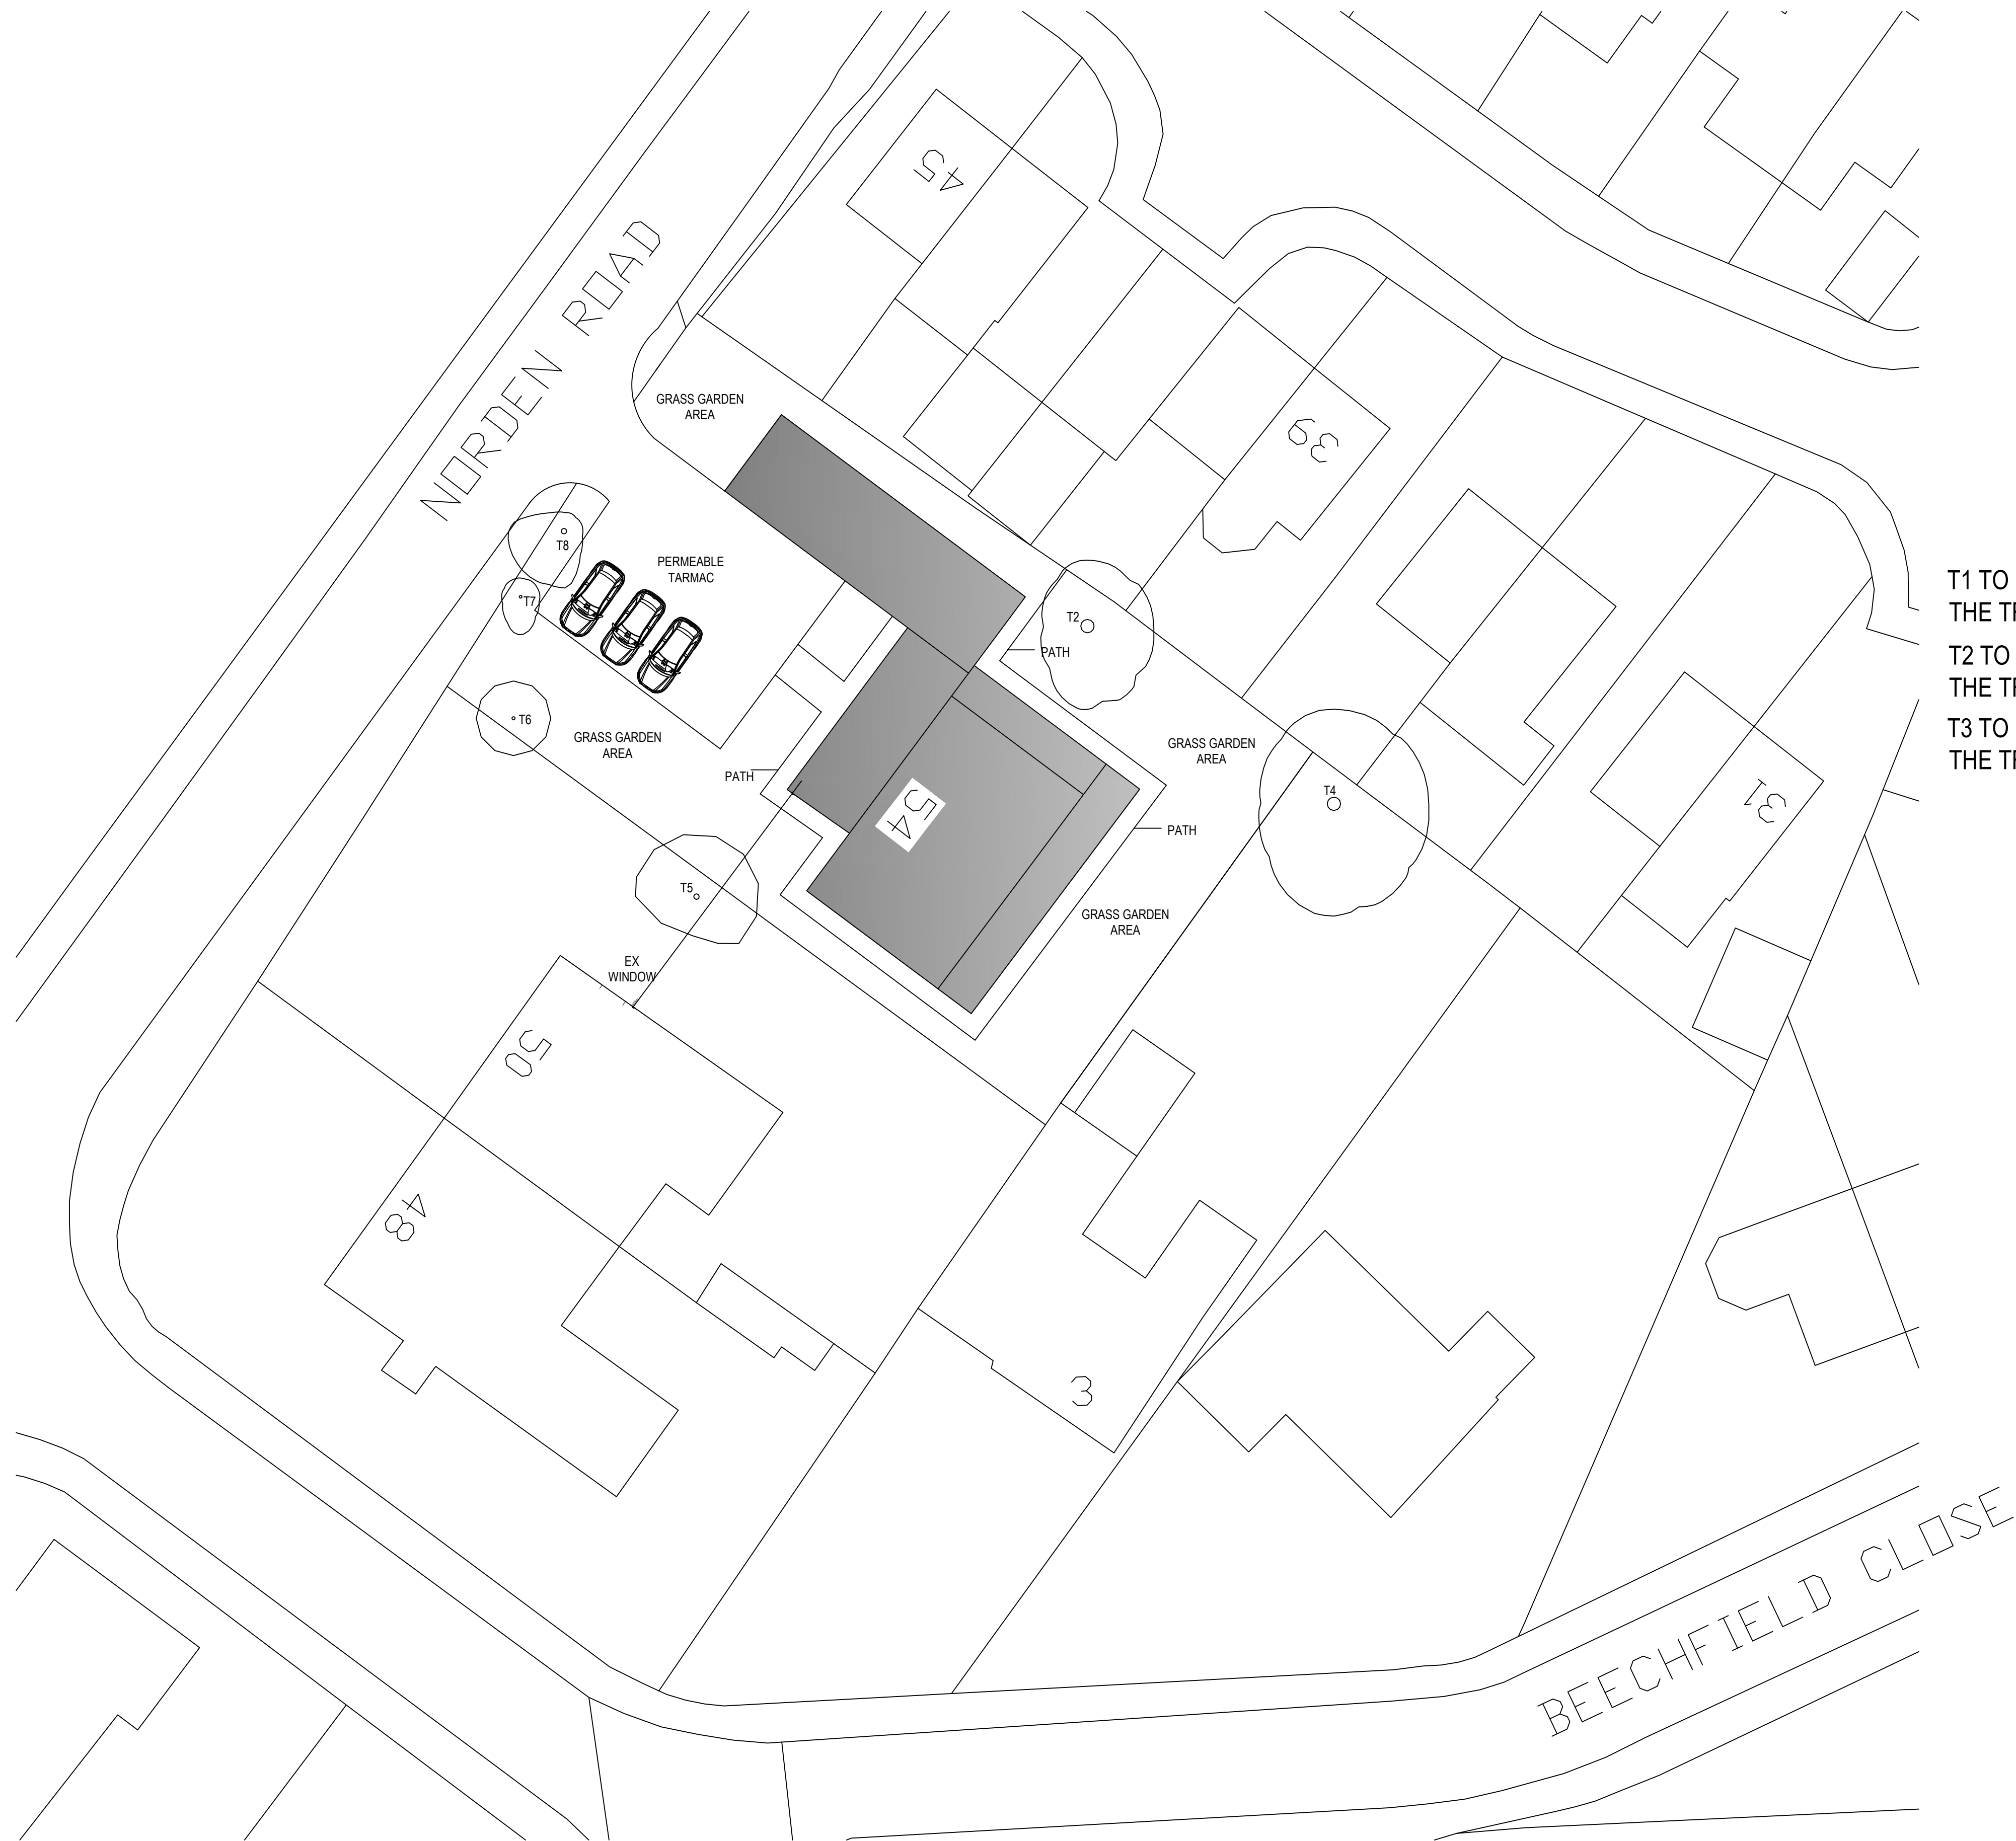


IF IN ANY DOUBT PLEASE ASK THE ARCHITECT FOR CLARIFICATION.

DO NOT SCALE FROM DRAWING. ALL DIMENSIONS TO BE CHECKED ON SITE

THE COPYRIGHT FOR THESE DRAWINGS REMAINS THE PROPERTY OF THE ARCHITECT, THEY MUST NOT BE REPRODUCED IN ANY WAY WITHOUT THE ARCHITECT'S PRIOR WRITTEN CONSENT.

- T1 TO BE REMOVED AS PART OF THE TREE WORKS APPLICATION
- T2 TO BE REDUCED AS PART OF THE TREE WORKS APPLICATION
- T3 TO BE REMOVED AS PART OF THE TREE WORKS APPLICATION

PROPOSED SITE PLAN

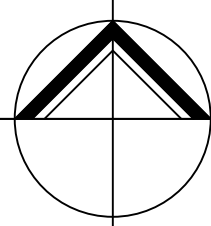

**NORTHERN
DESIGN**
(OLDHAM)
CHARTED ARCHITECTS

NORTHERN DESIGN
17 STATION LANE
GROTTON
OLDHAM
OL4 5GY
TELEPHONE : 07753 859616

CLIENT

MR & MRS F CHAUHDRY

PROJECT

PROPOSED EXTENSIONS AND ALTERATIONS
54 NORDEN ROAD BAMFORTH

DRAWING TITLE

PROPOSED SITE PLAN

Rev.	Notes	Date	Drawn
A	PLANNING	05.23	AD
B	PLANNING	06.23	AD

SCALE1:200 AT A105.22AD

PROJECT No.	DRAWING No.	Rev.
2239	12	B