


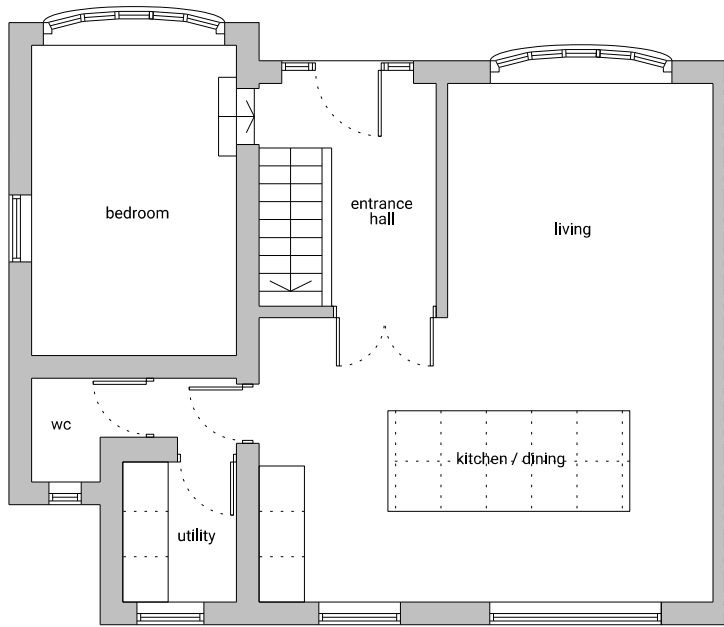
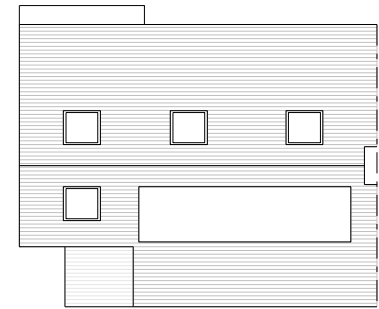


 


GROUND FLOOR PLAN
scale 1:100

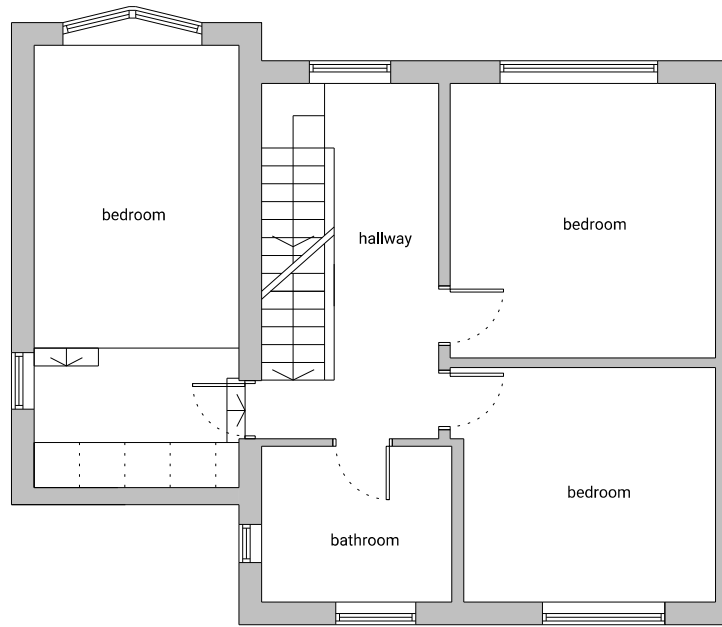

ROOF PLAN
scale 1:200

 

FIRST FLOOR PLAN
scale 1:100

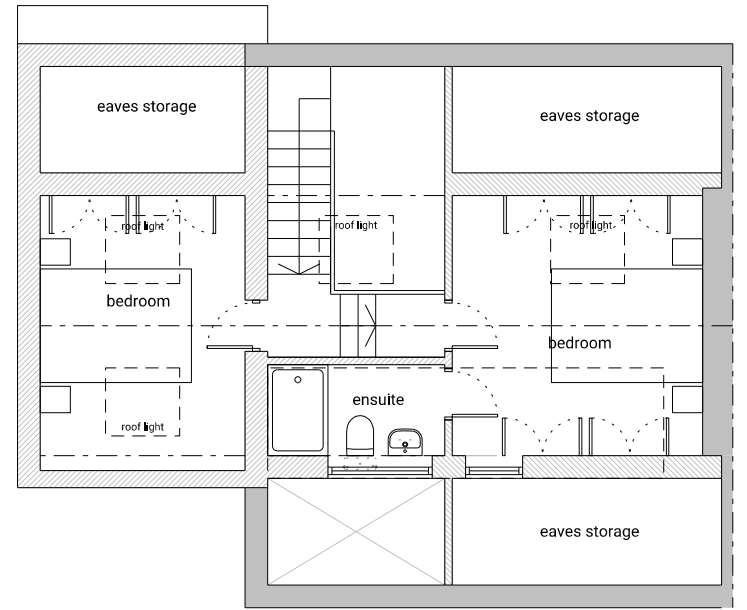

SECOND FLOOR PLAN
scale 1:100



revision: PD-01
date: 20240315
note: planning



project
roof extension to house at 18 lake drive, middleton
job no.
150
title
proposed floor plans
scale
as noted @ A3
drawing no.
al(05)0011

LIND Studio Ltd
www.lindstudio.co.uk
hello@lindstudio.co.uk