



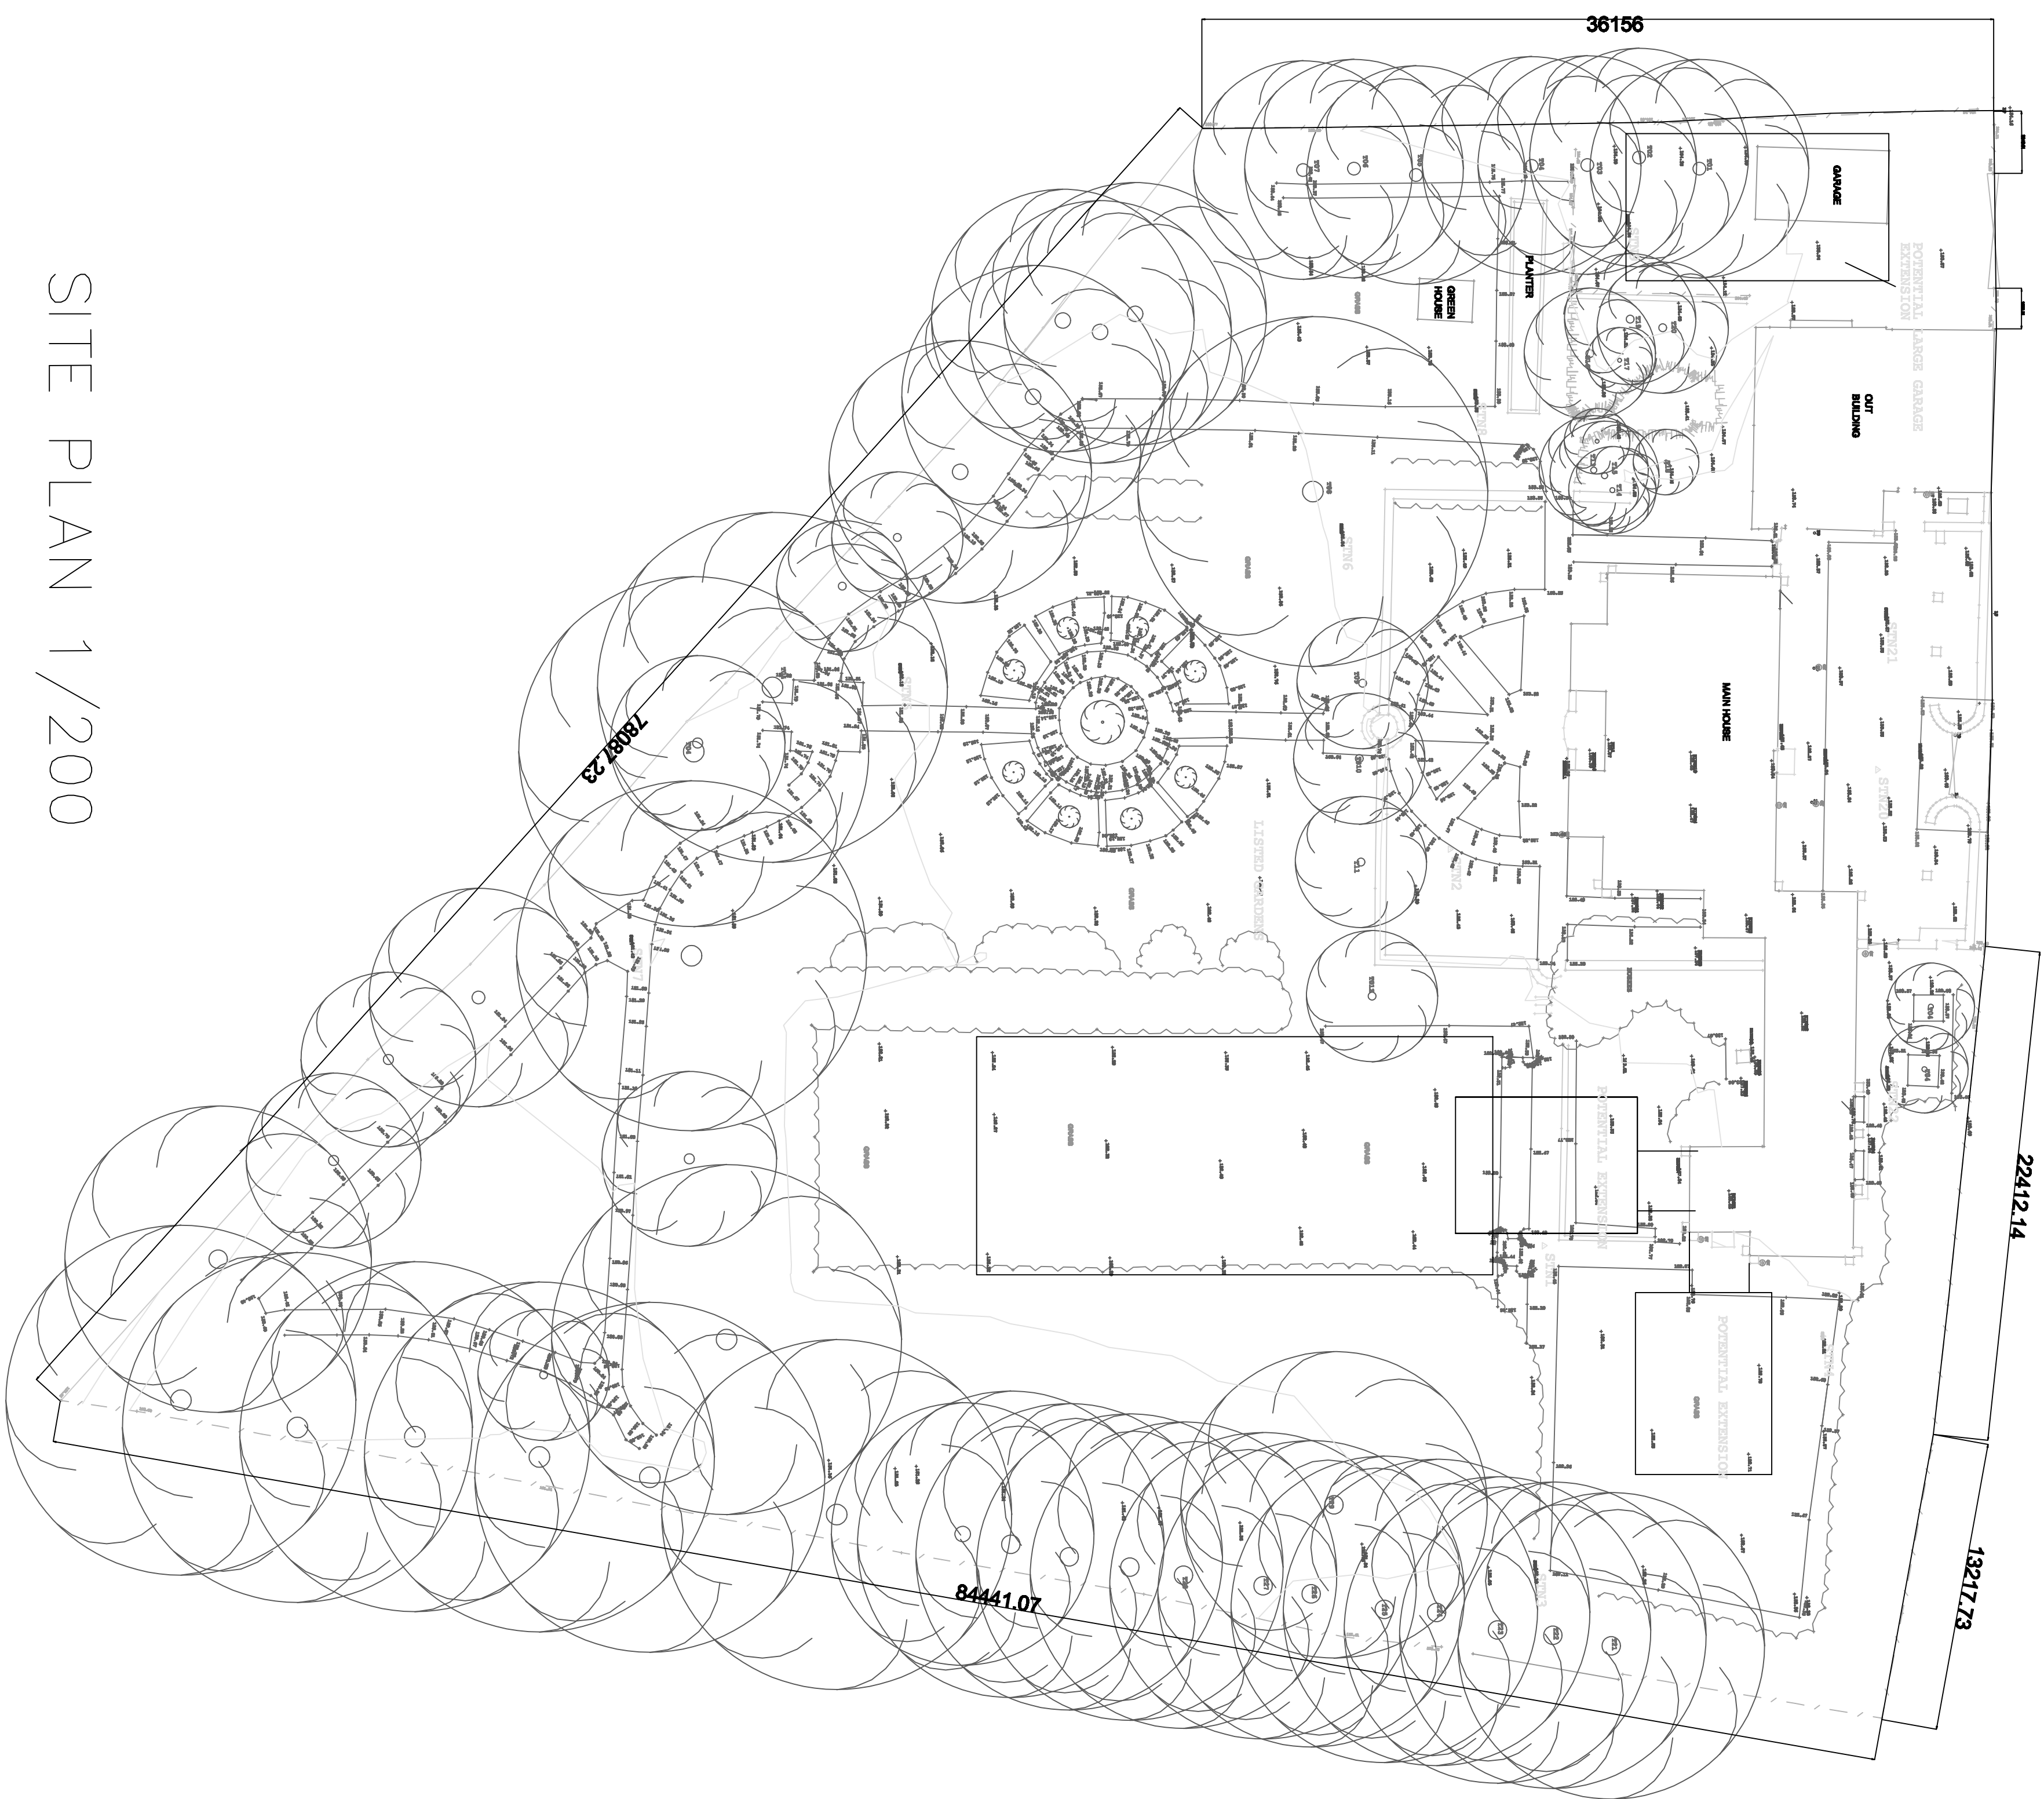


SITE PLAN 1/200

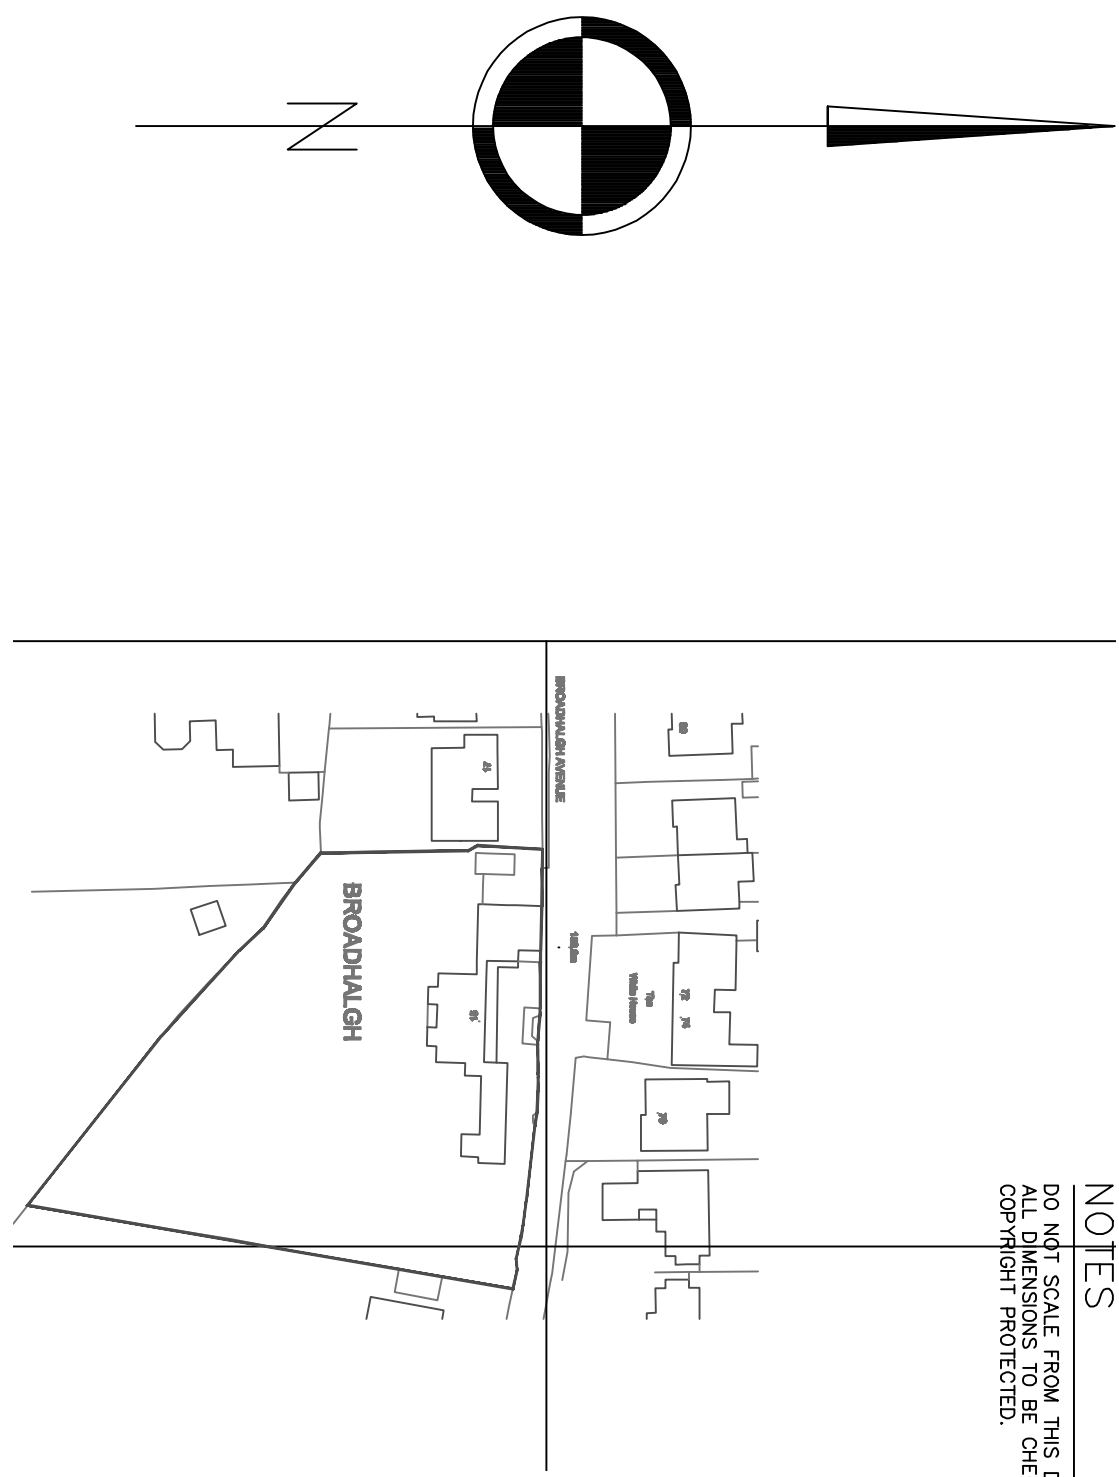


EXISTING DWELLING 1/200

LOCATION PLAN 1/1250

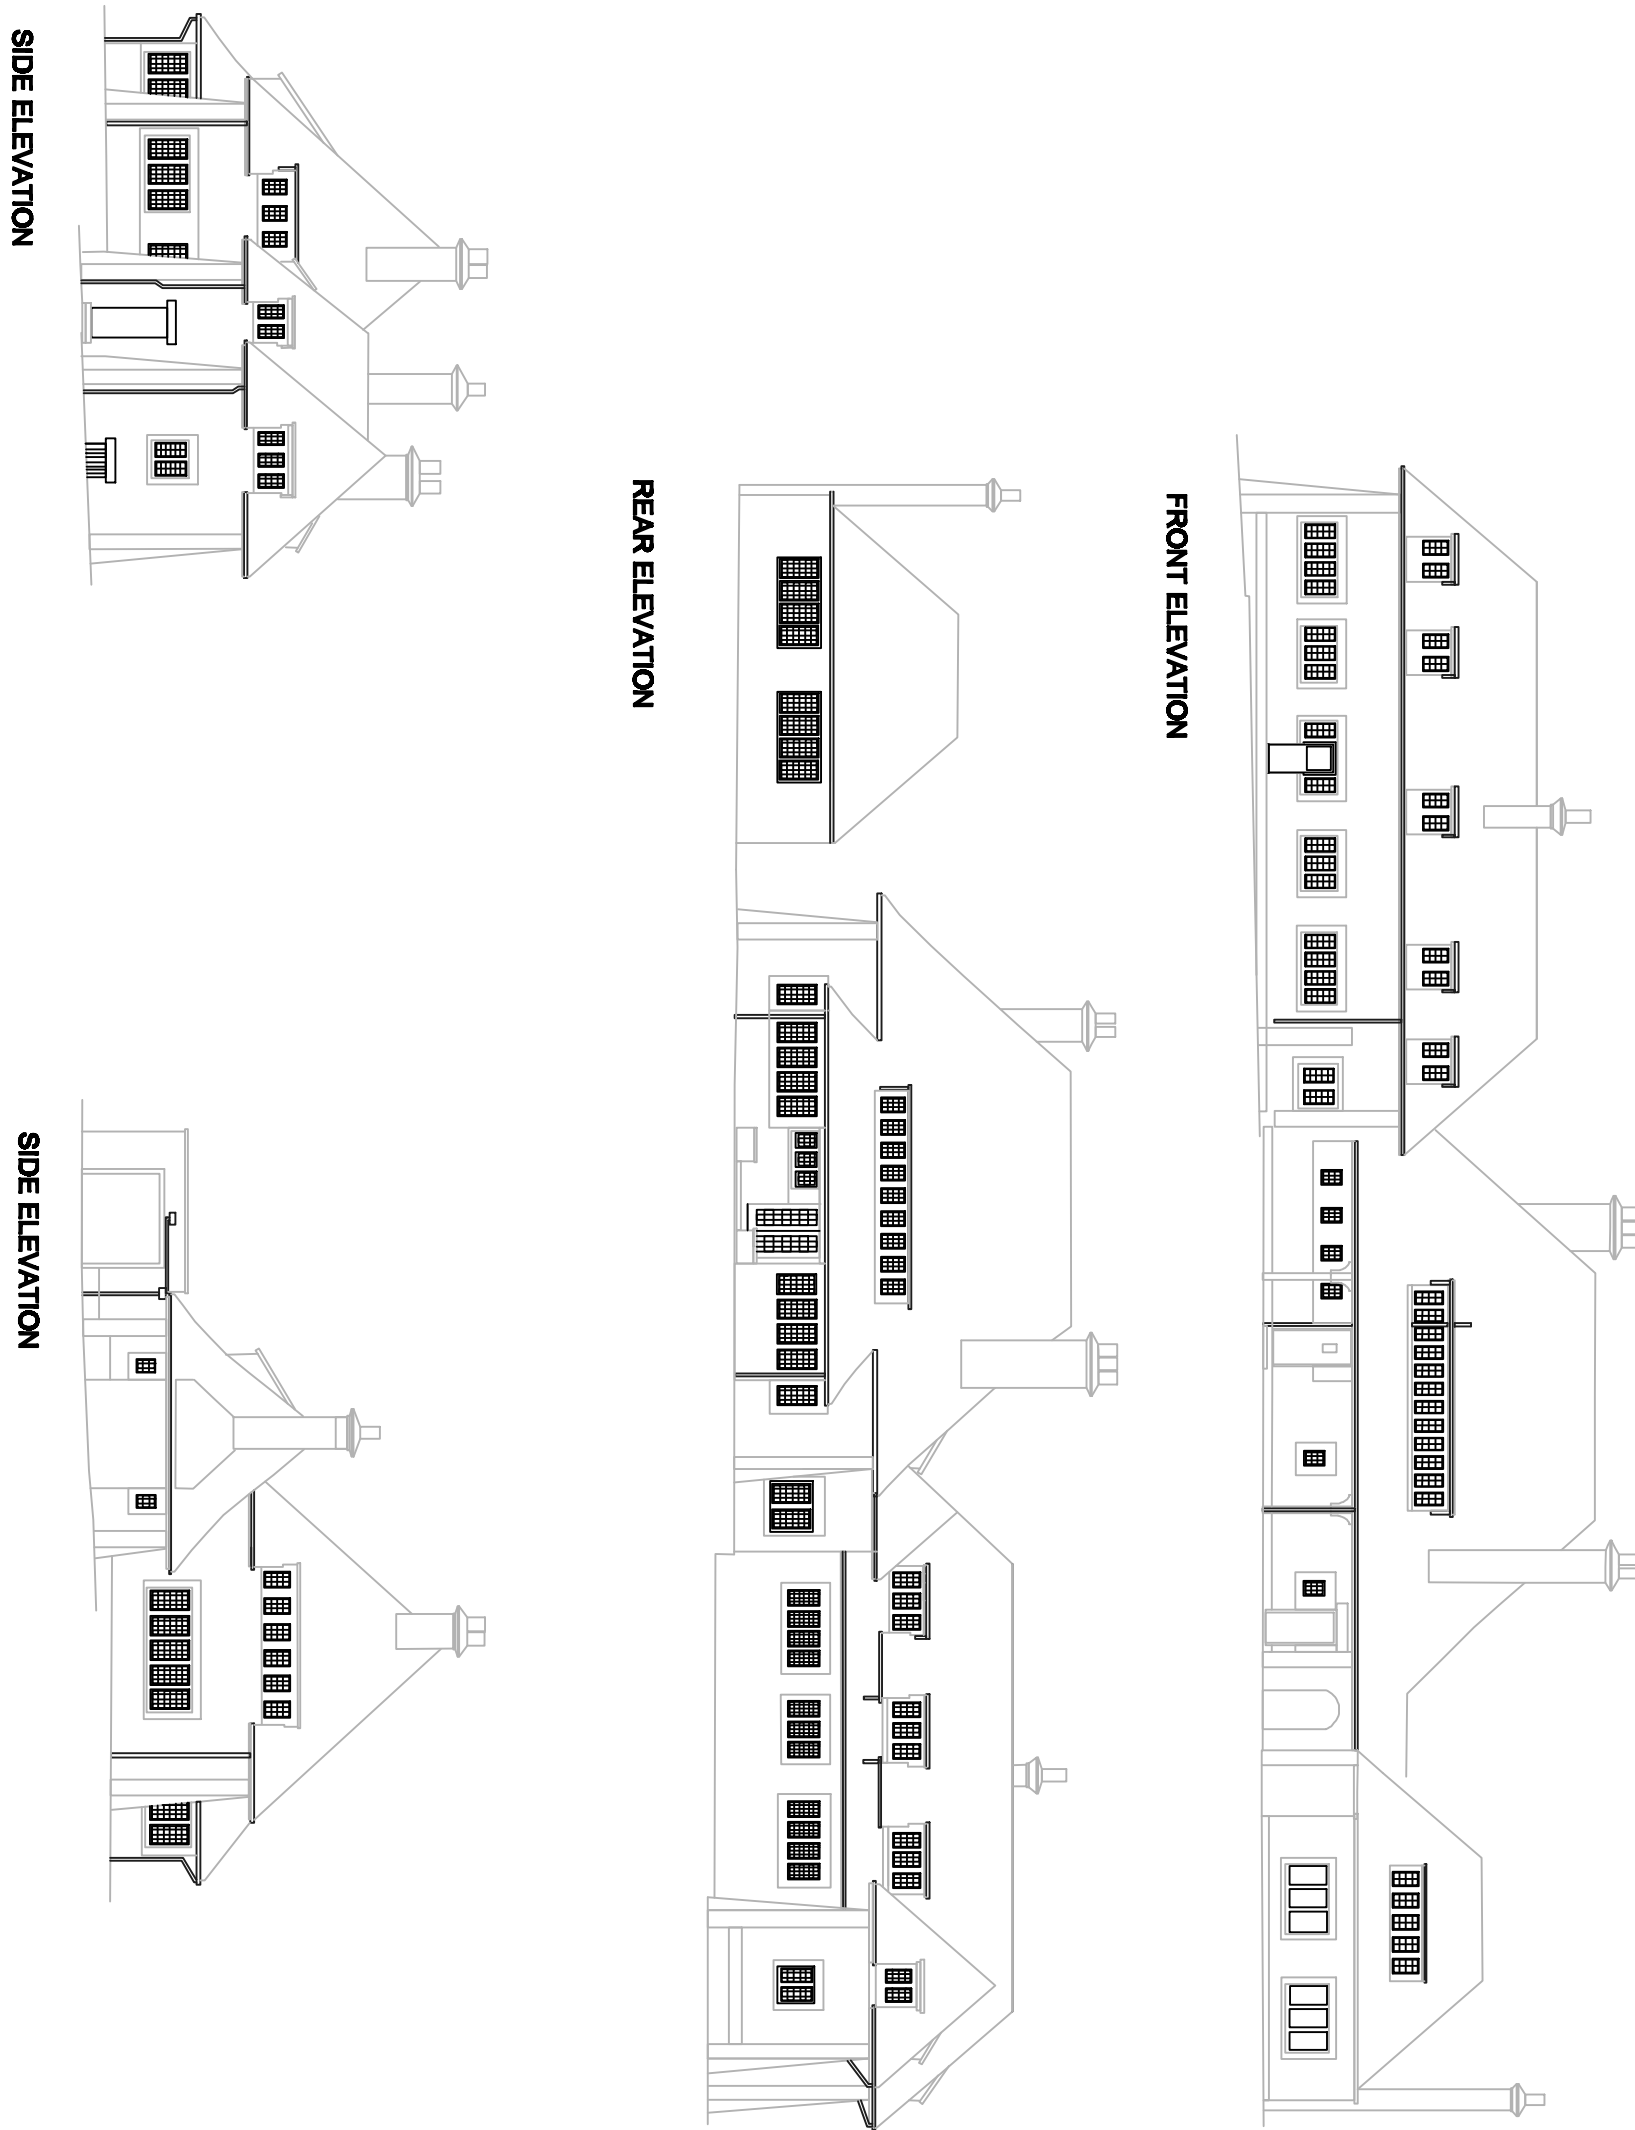

EXISTING GARAGE PLANS 1/100

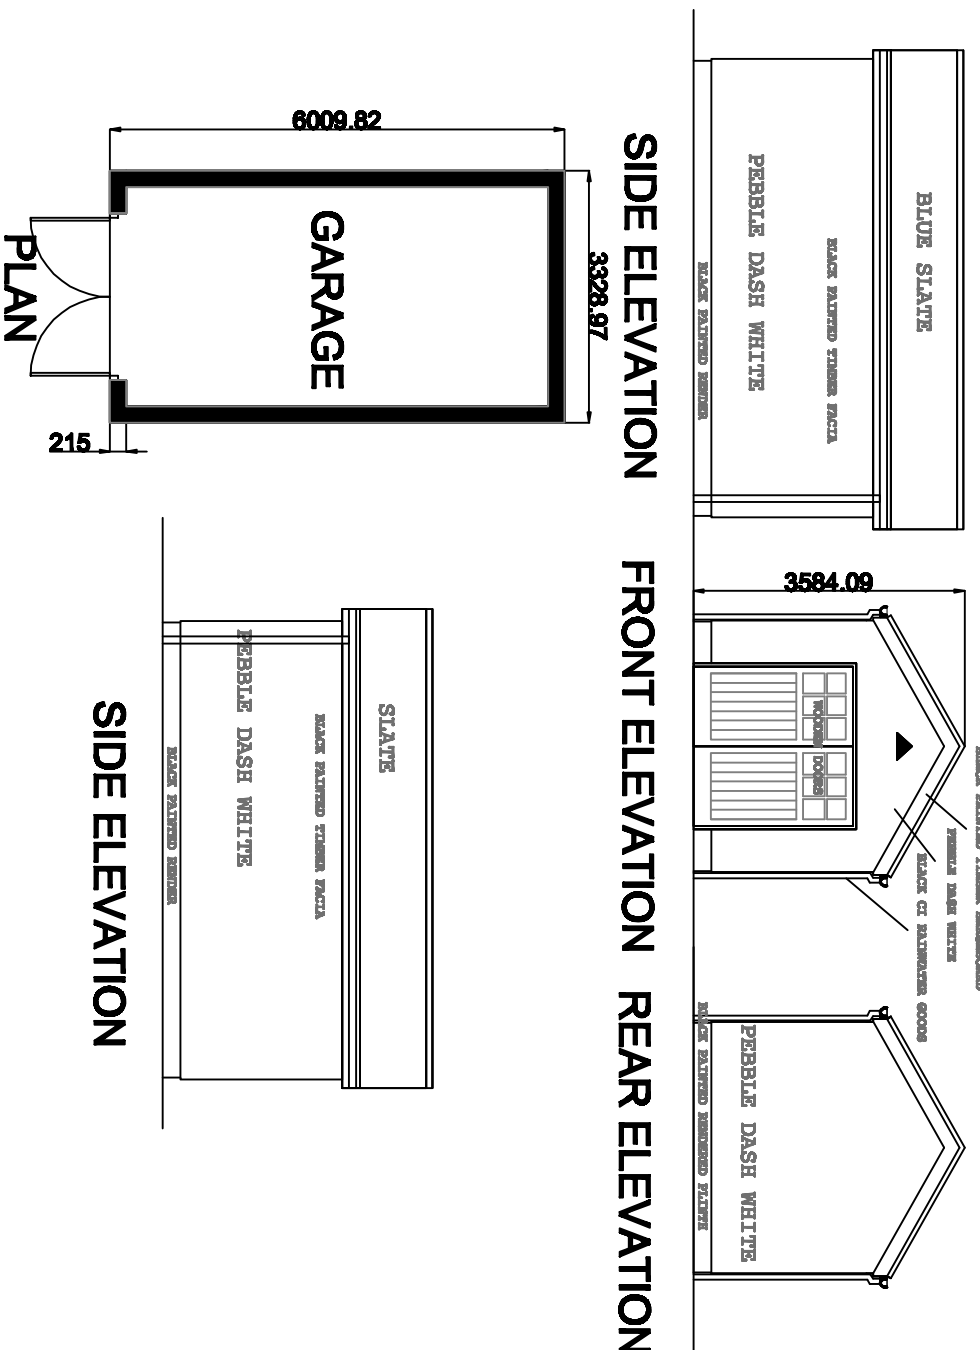

REVISION A 21/02/2024 ADD EXIST GARAGE TO DRWG			
REVISIONS			
SCALE	DATE	DRAWN	CHECKED
1/200	APRIL 2022		
1/100			
CLIENT MR A MARSH			

TITLE
15 BROADHALGH ROAD NORDEN ROCHDALE
OL1 1SLW
PROPOSED GROUND FLOOR EXTENSION
TO THE KITCHEN TOGETHER WITH NEW GARAGE
HOUSE AND SITE AS EXISTING

DRAWING NO. 001A