




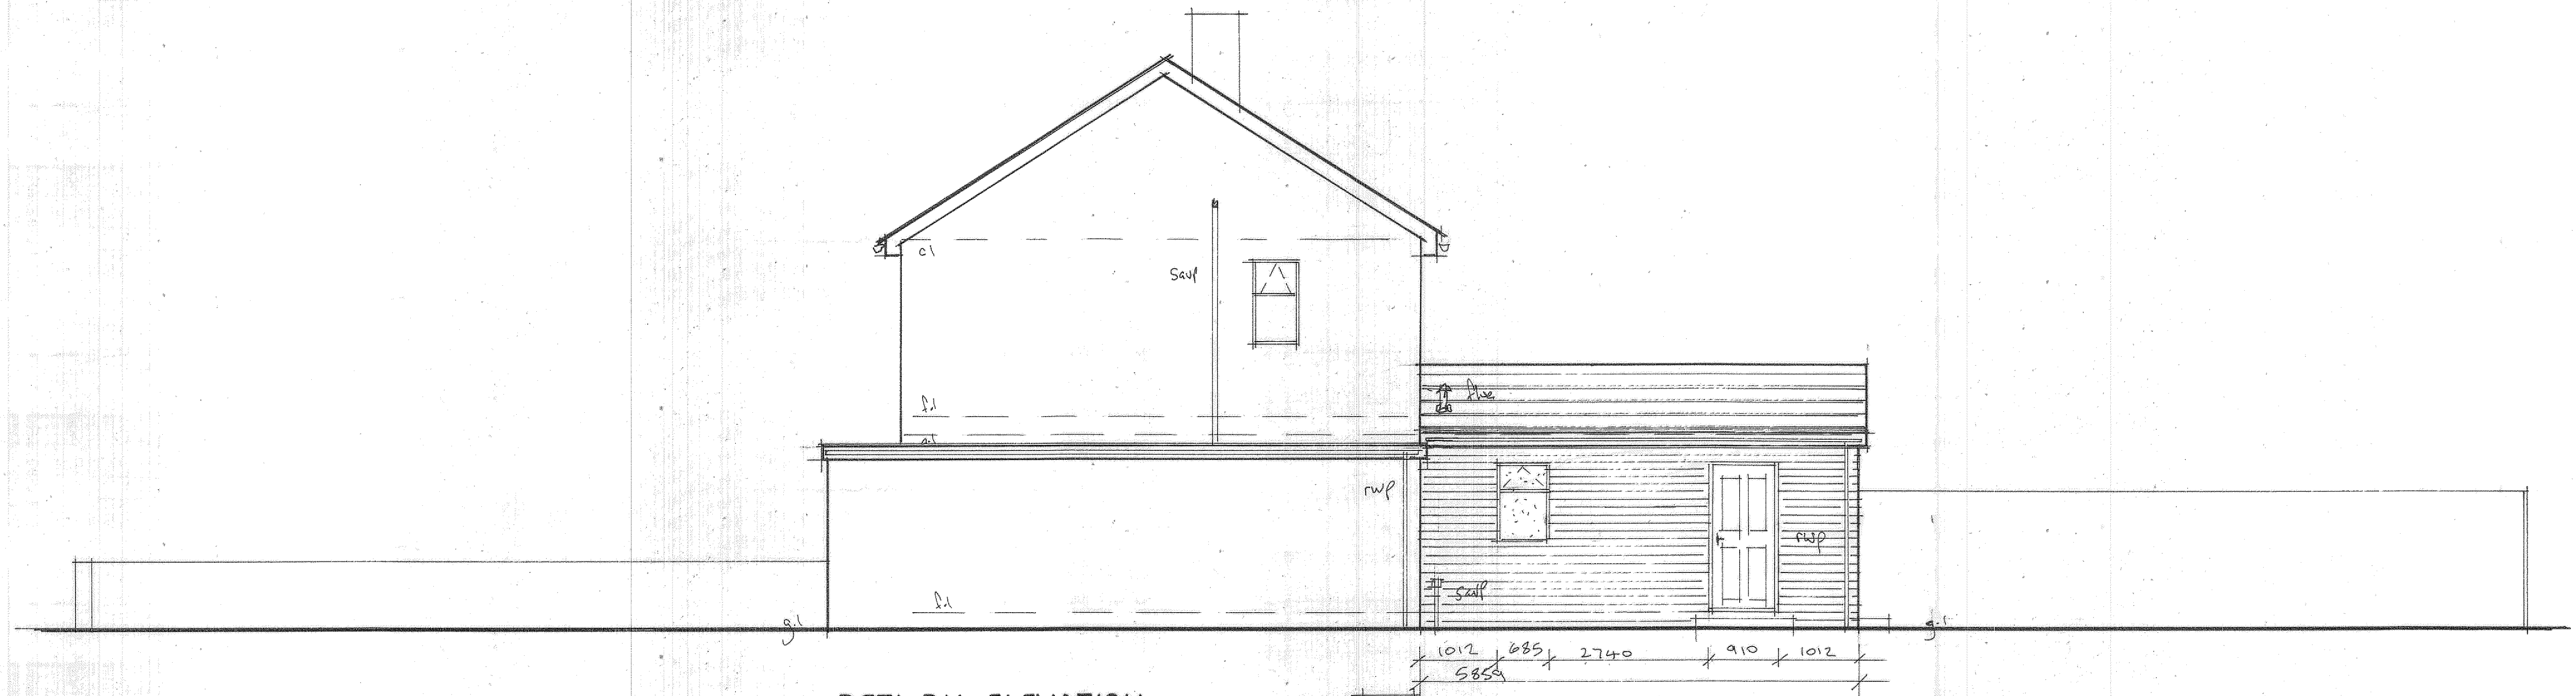

RETURN ELEVATION

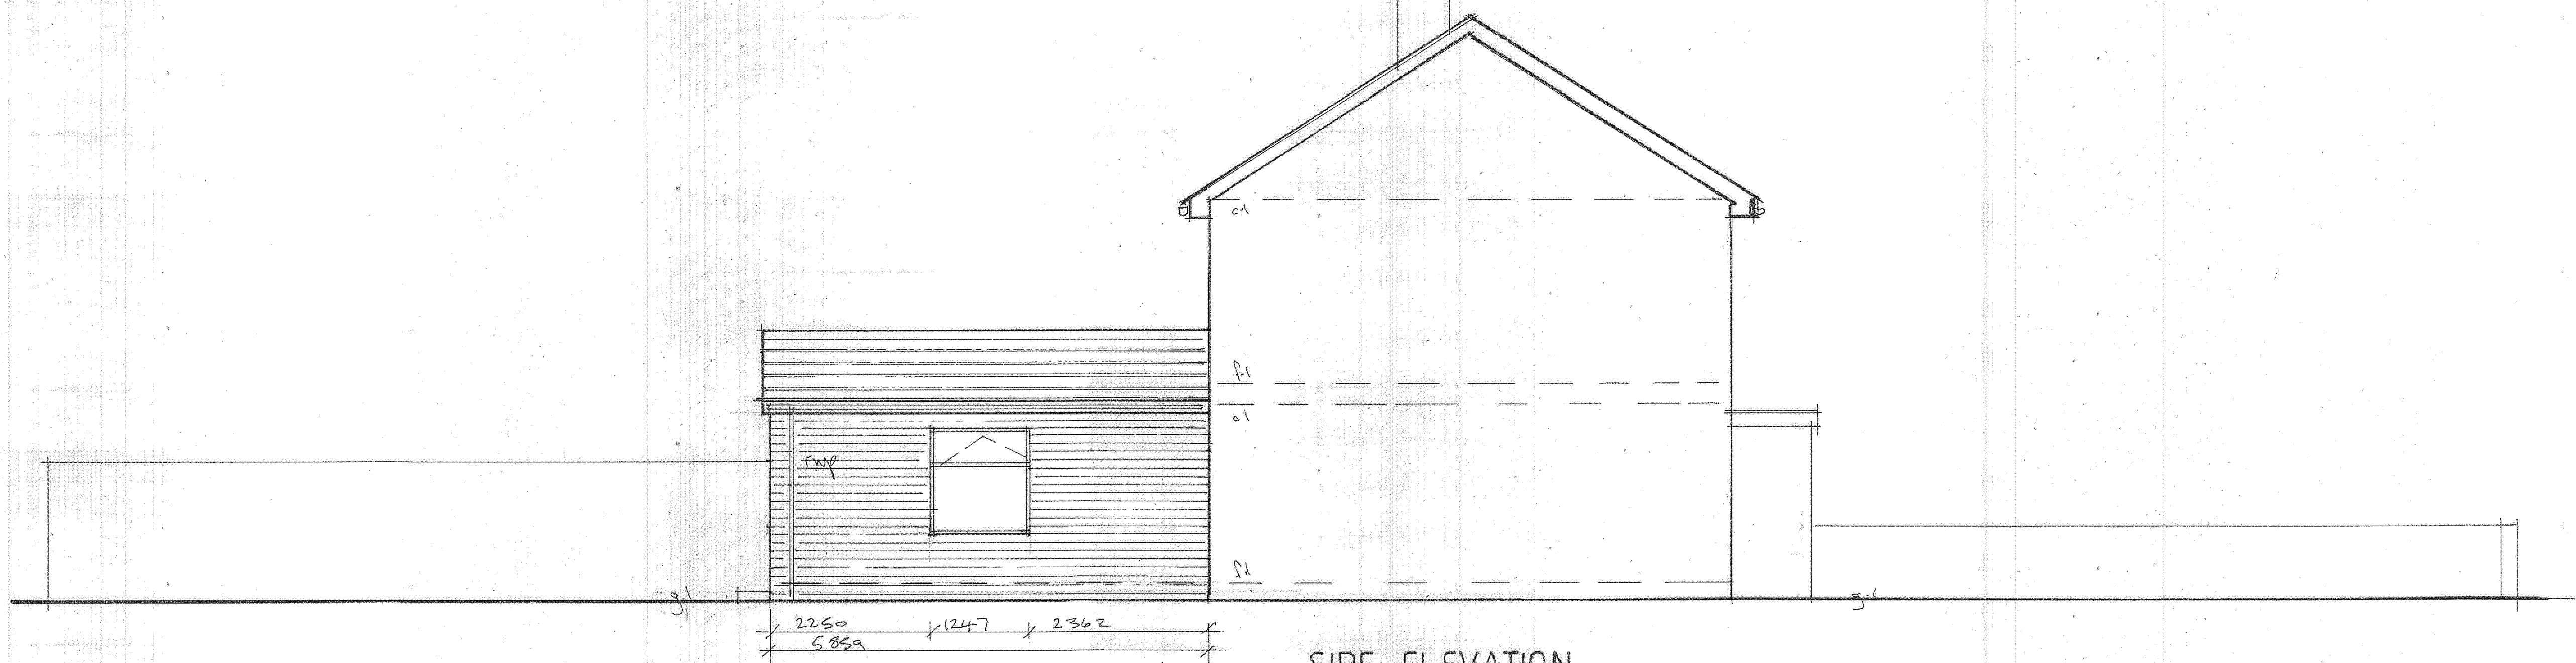

SIDE ELEVATION

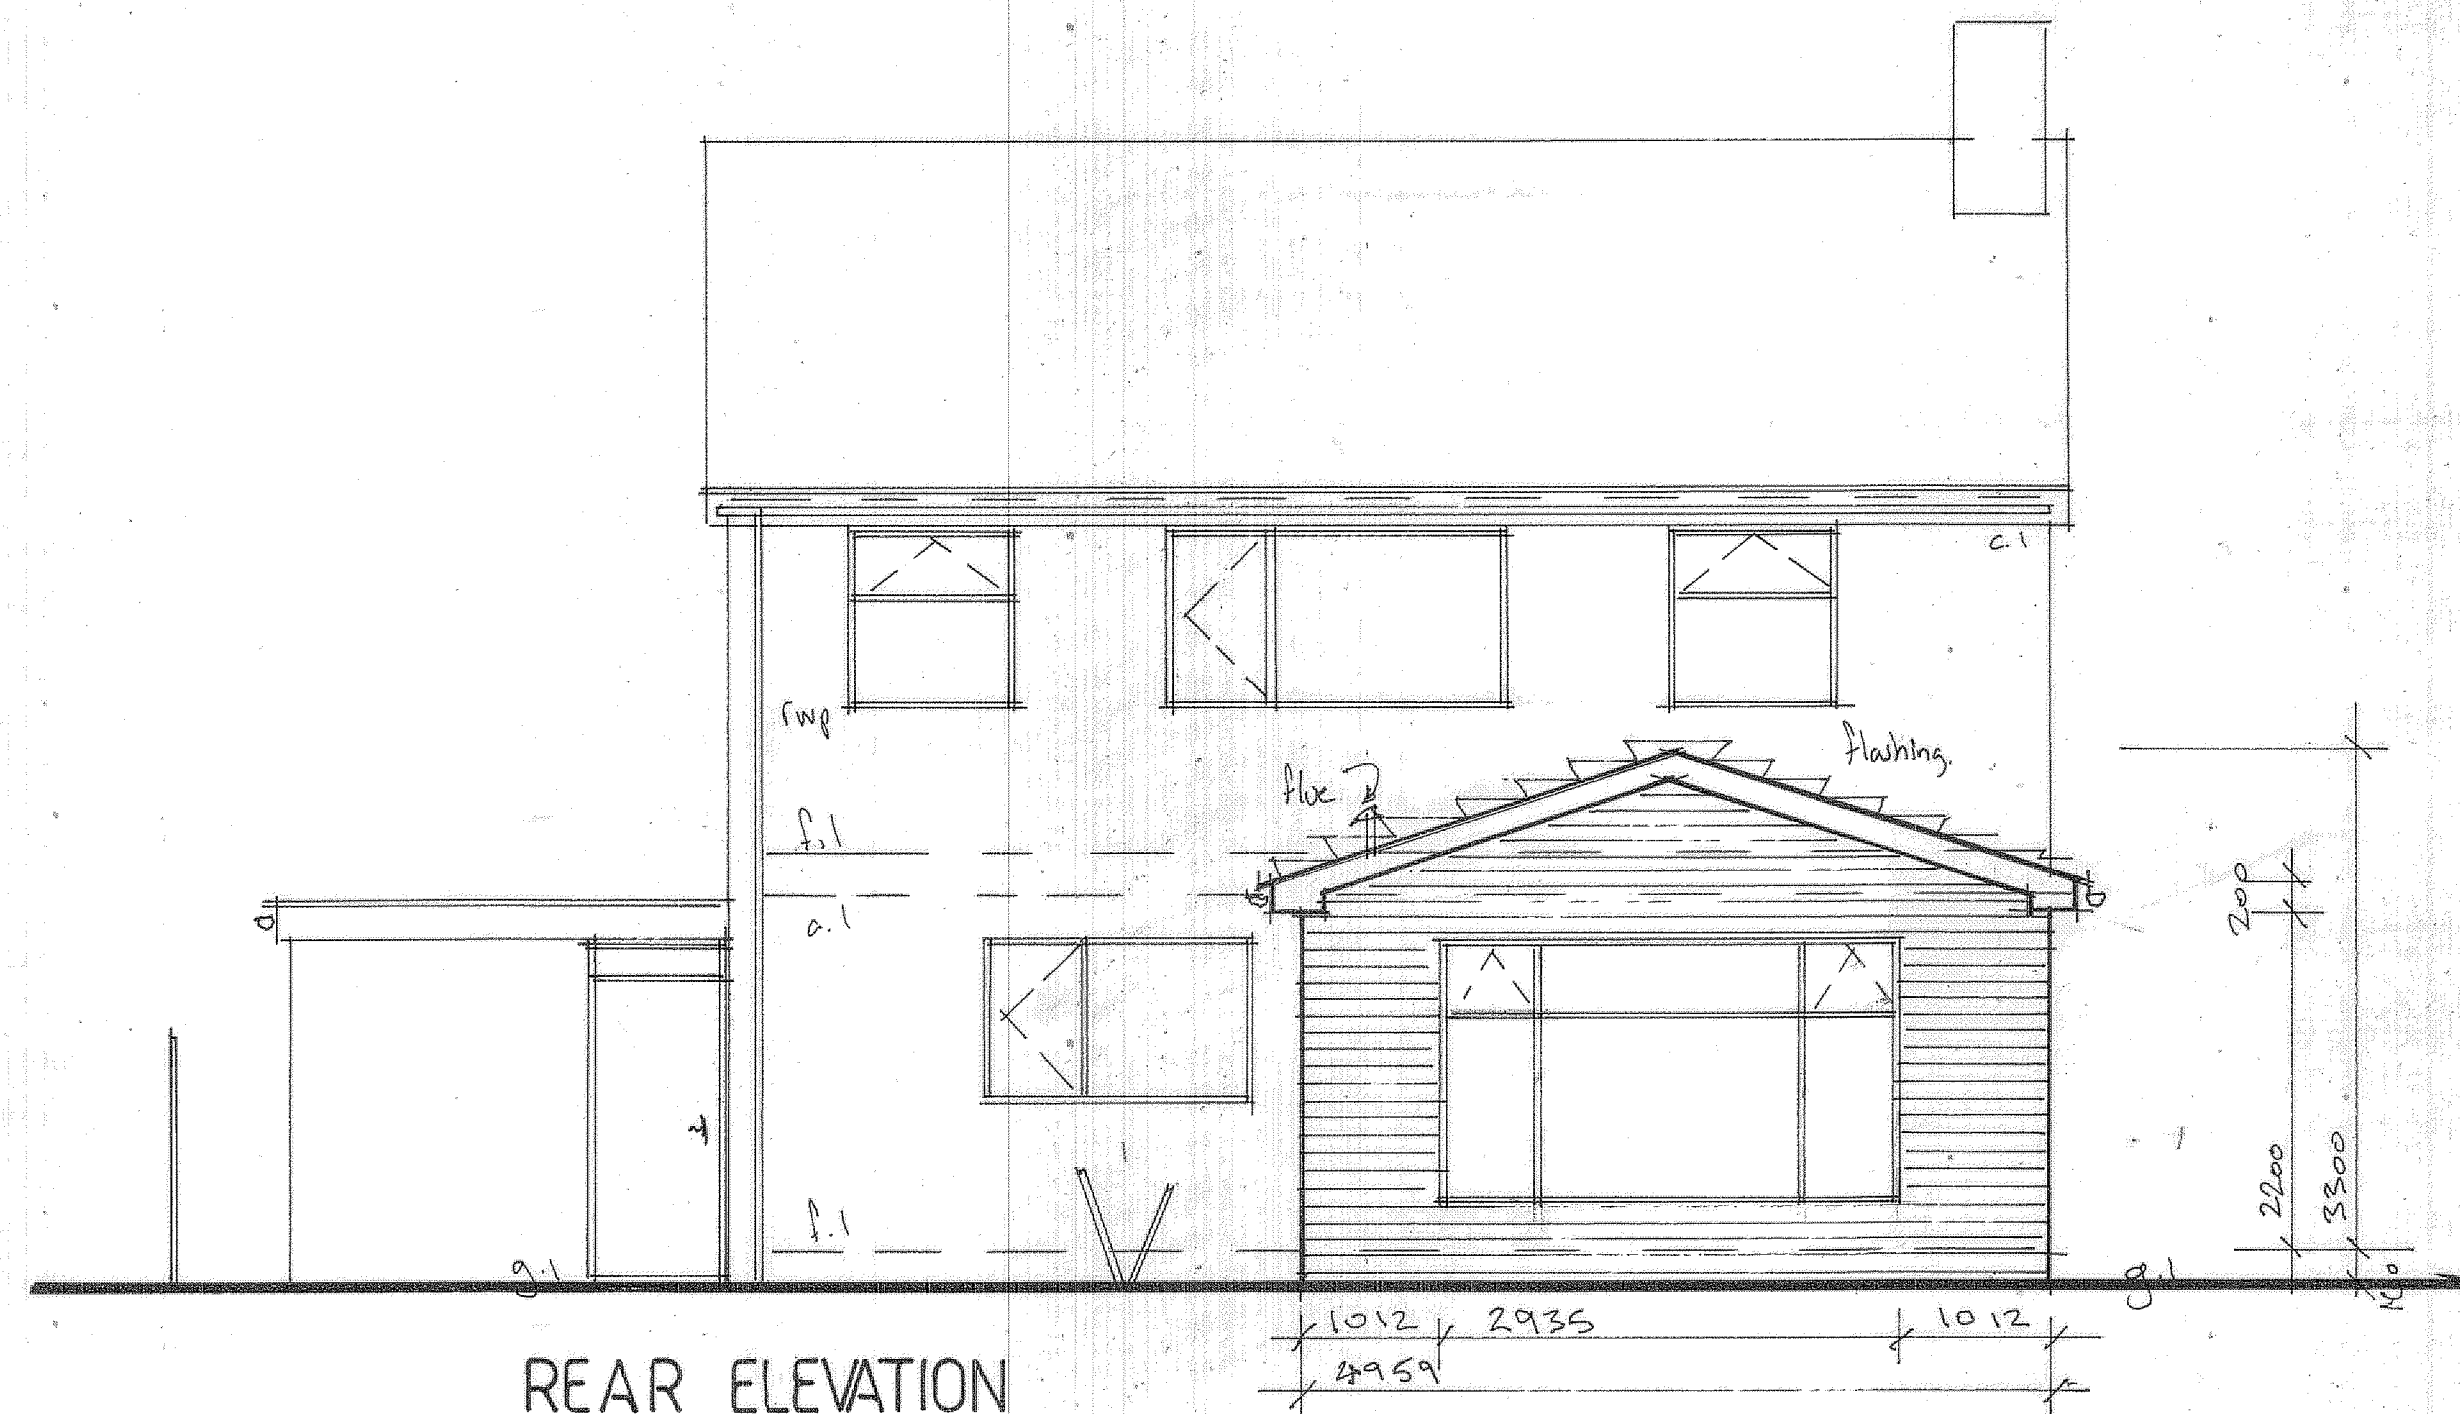

REAR ELEVATION

| Revision |                                |        |
|----------|--------------------------------|--------|
| Ref      | Details                        | Date   |
| A        | FLUE OUTLET SHOWN ON ELEVATION | JUN 24 |
|          |                                |        |
|          |                                |        |

PROJECT  
PROPOSED SINGLE STOREY  
REAR EXTENSION.  
DRAWING TITLE  
PROPOSED ELEVATIONS.  
CLIENT  
MR. J. KELLY.  
ADDRESS  
13, EVESHAM CLOSE,  
ALKRINGTON,  
MIDDLETON. M24 1PU.  
SCALE  
SCALE 1:50@A1  
DRAWING No  
CL 05245893/4. A

