


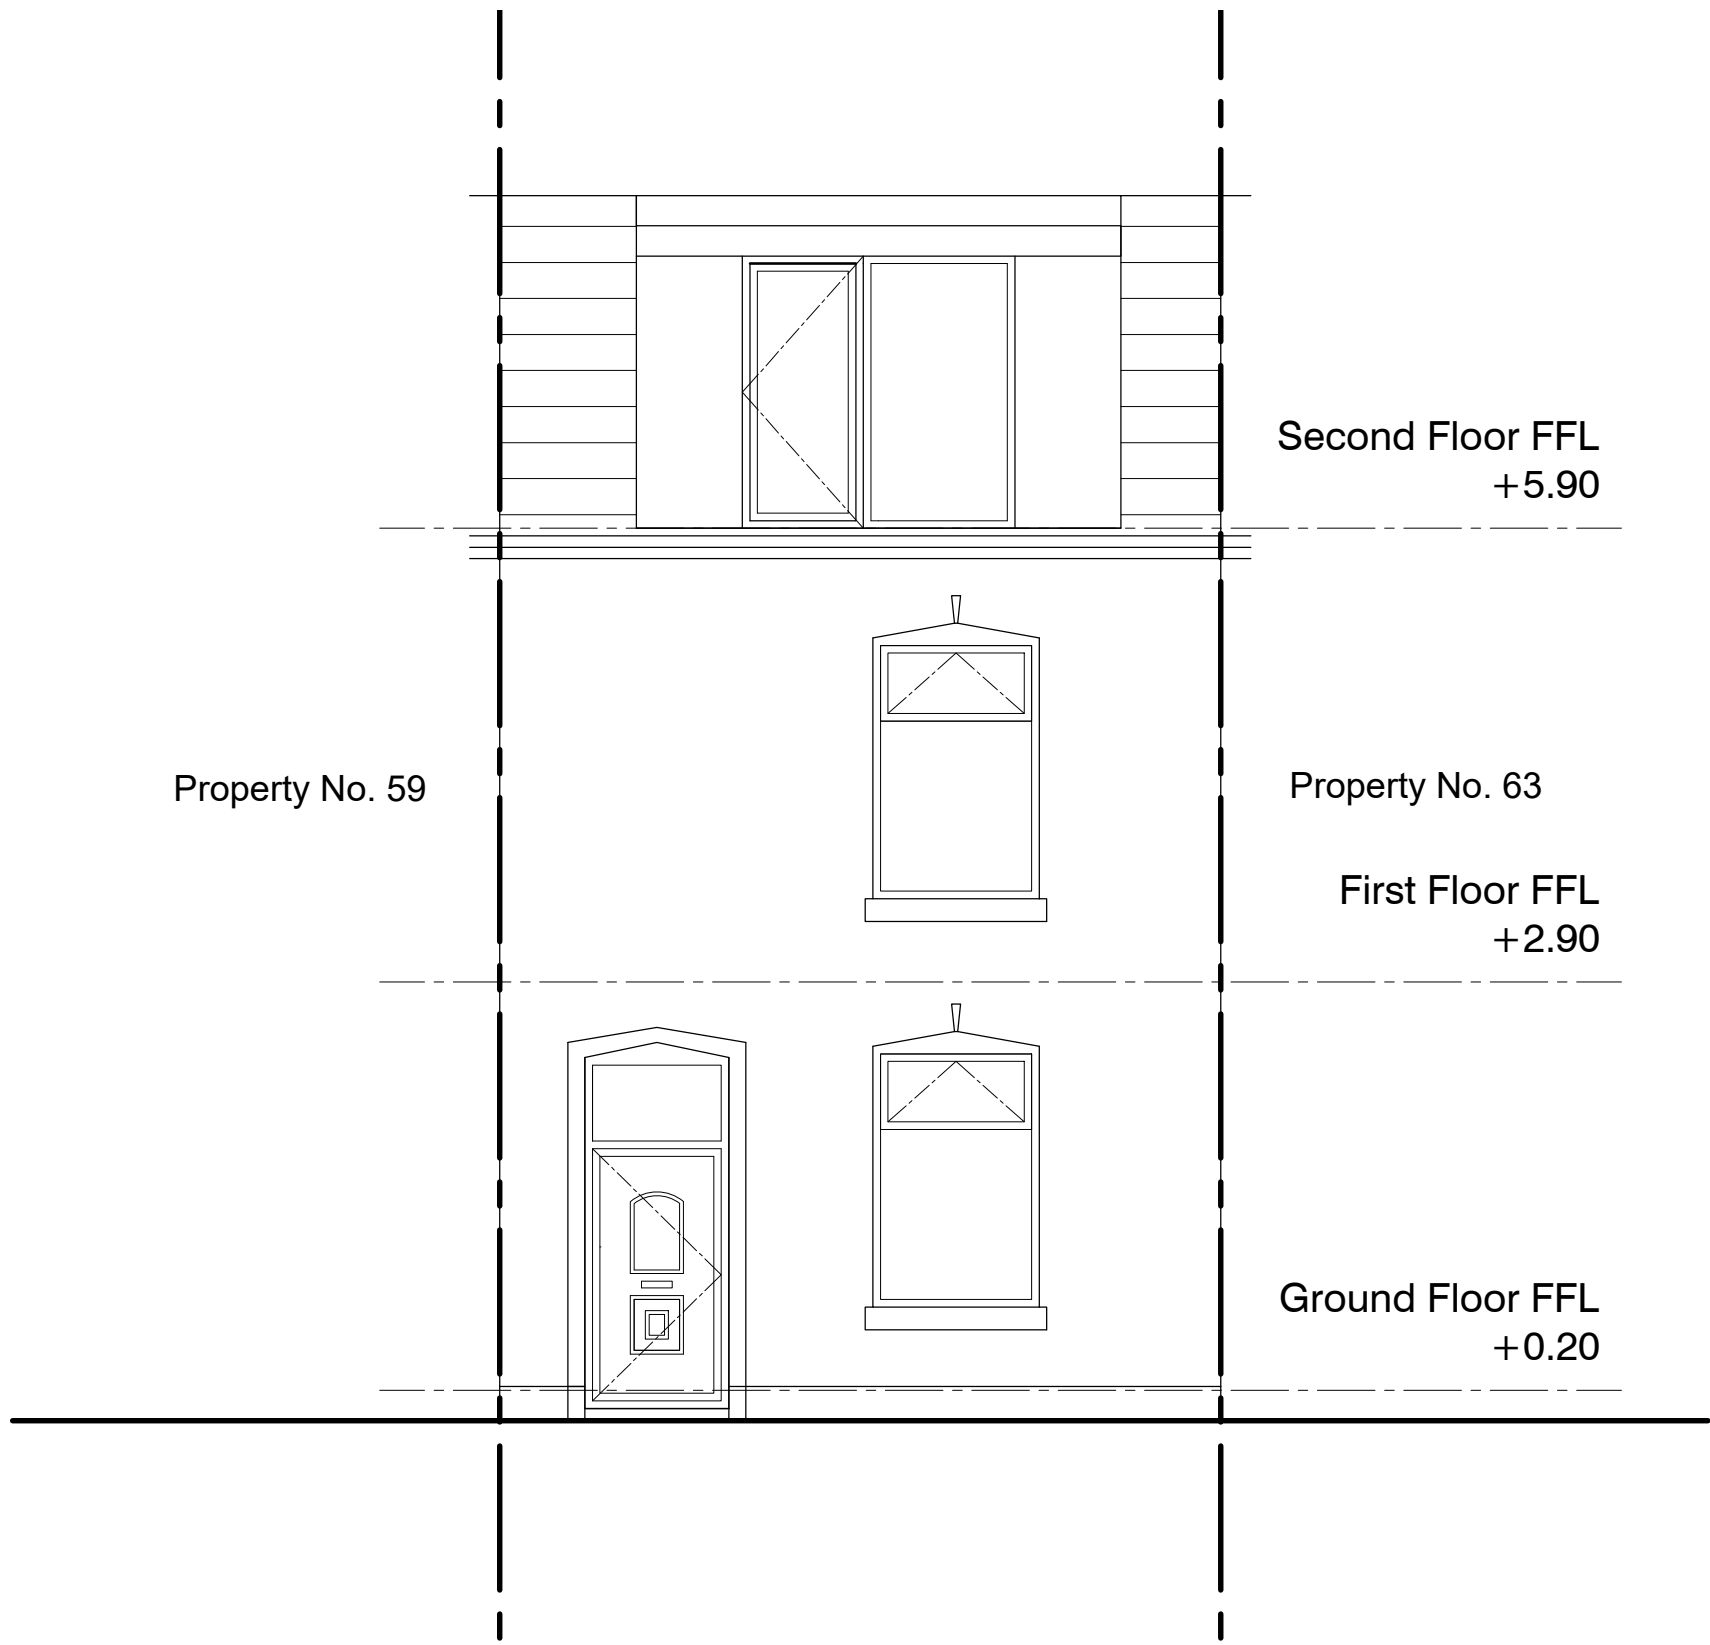


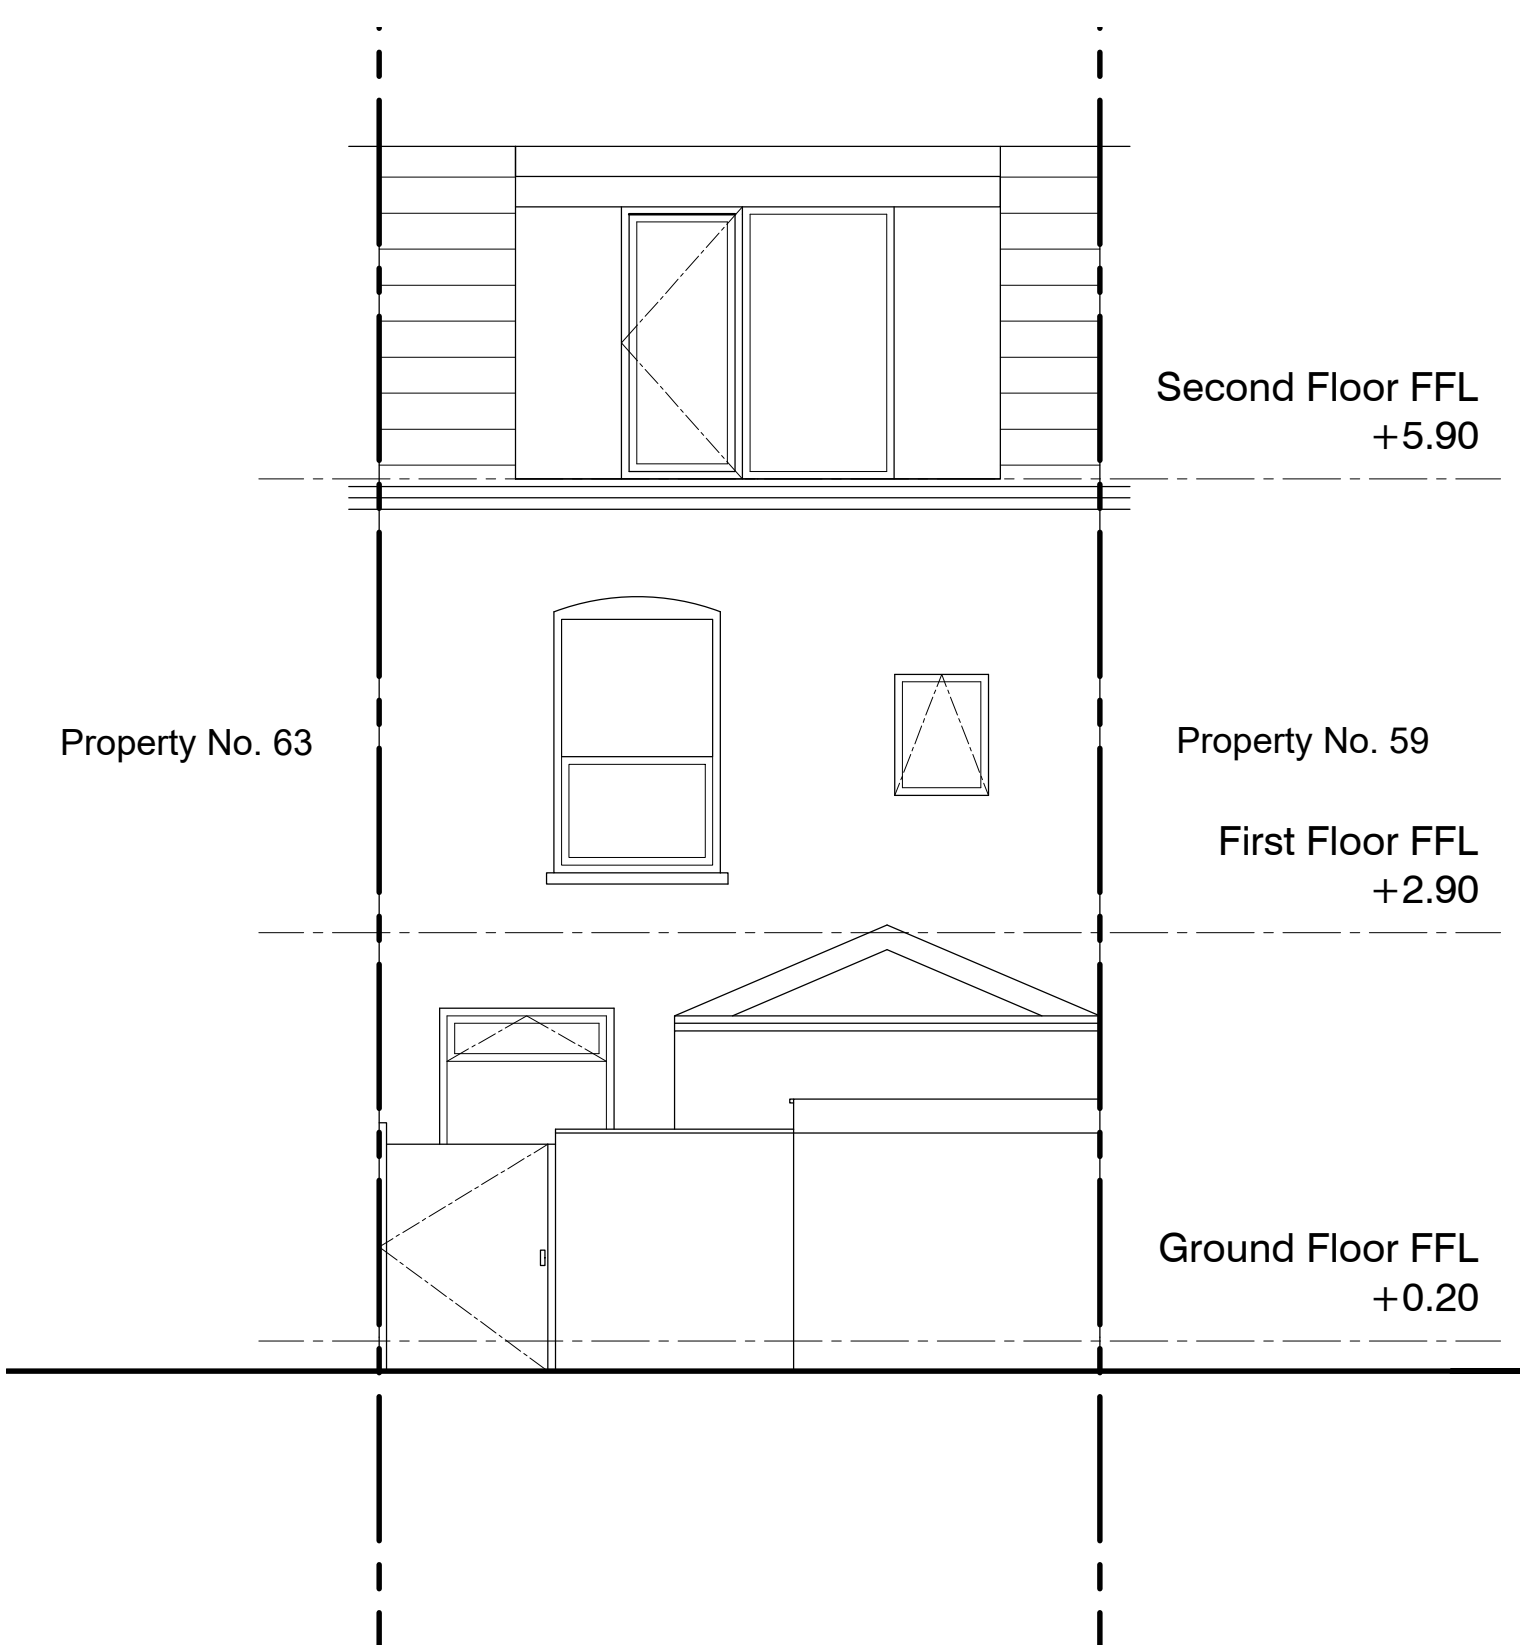


Existing Front Elevation - A  
scale 1:50

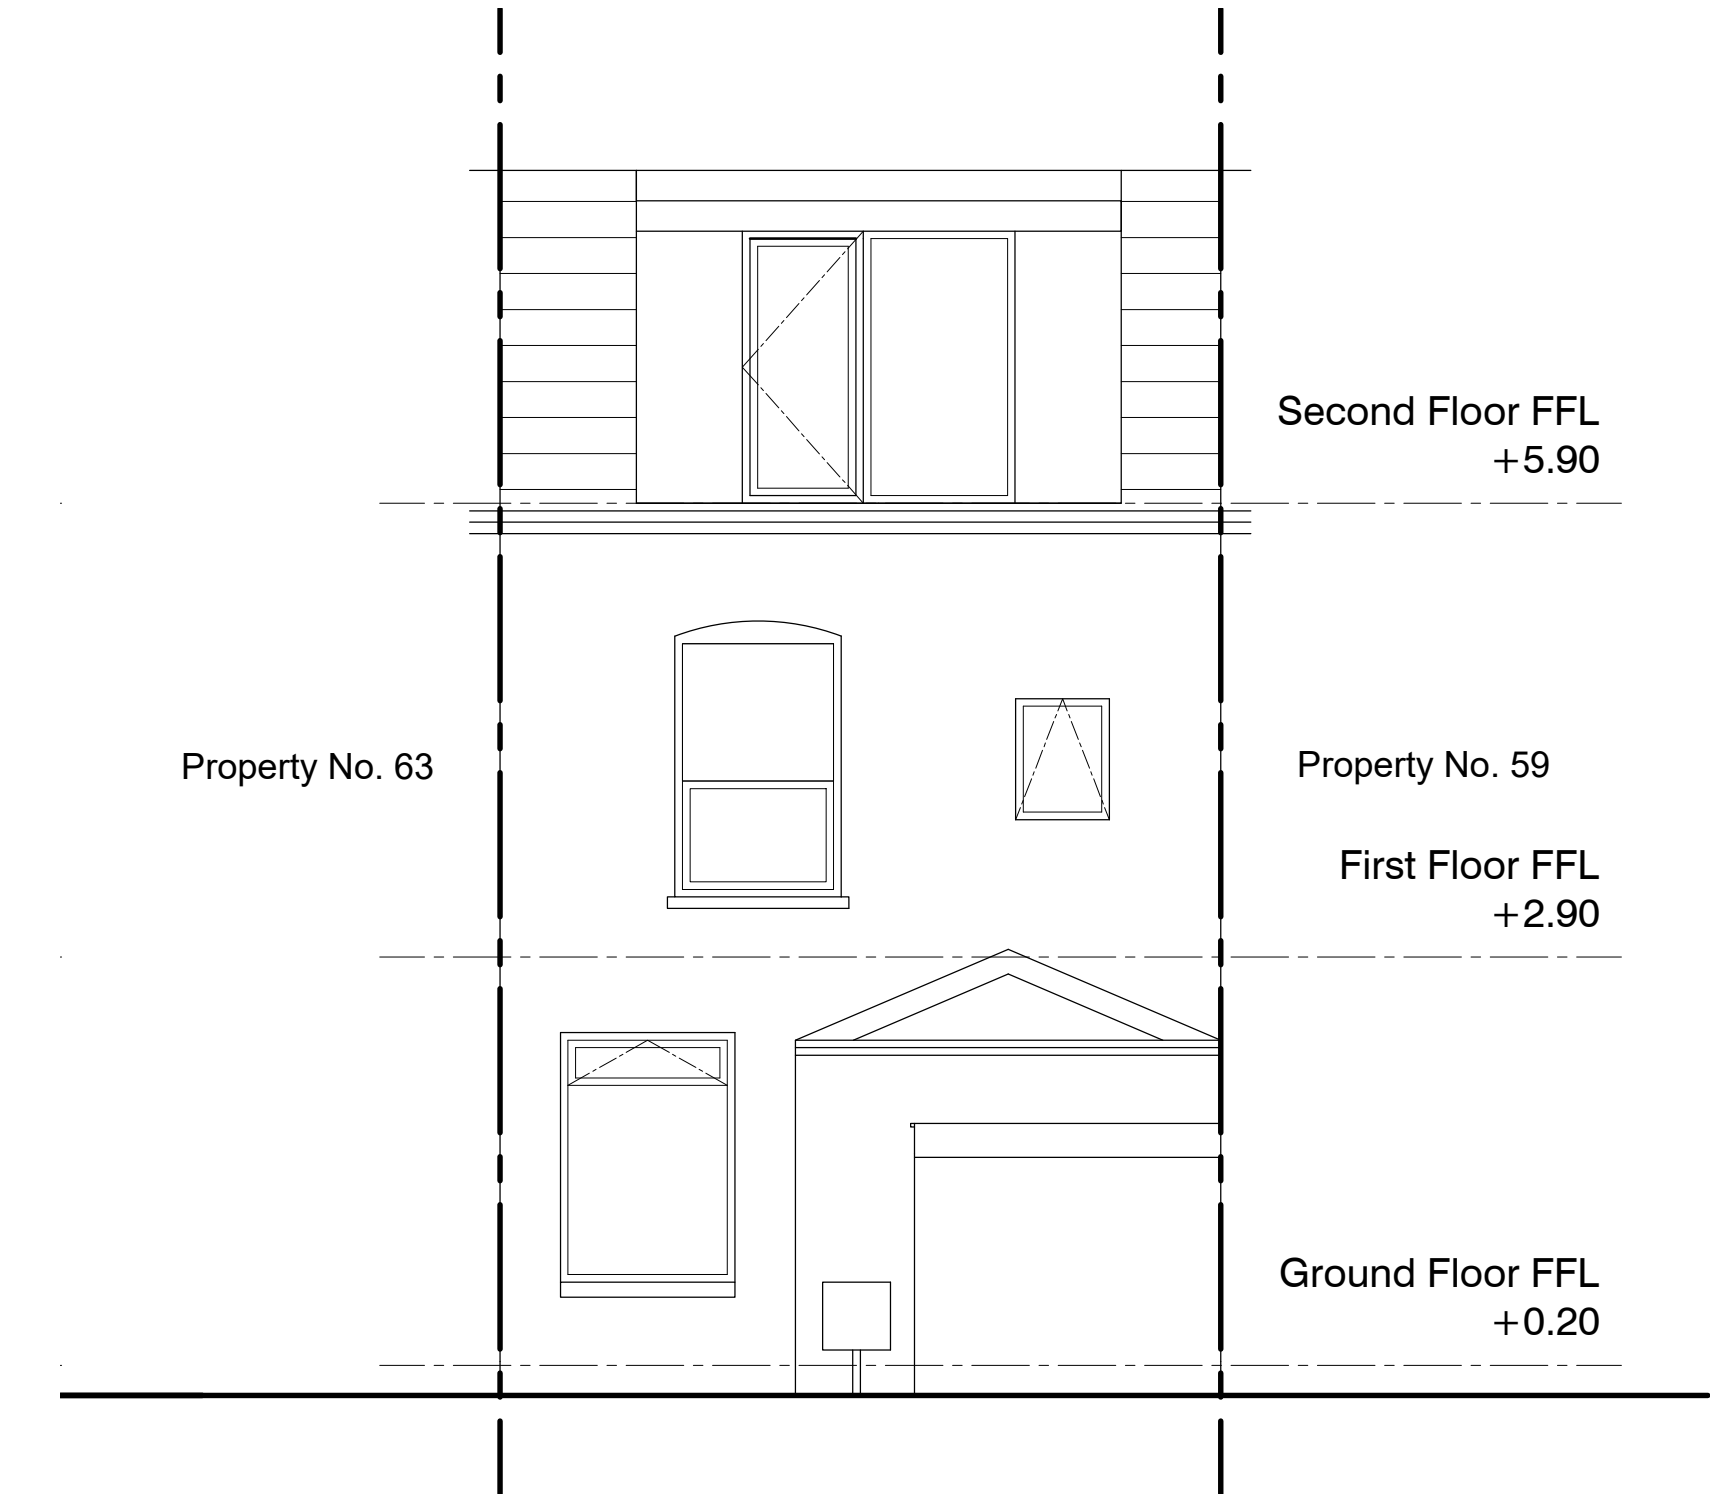


Existing Back Elevation - B  
scale 1:50

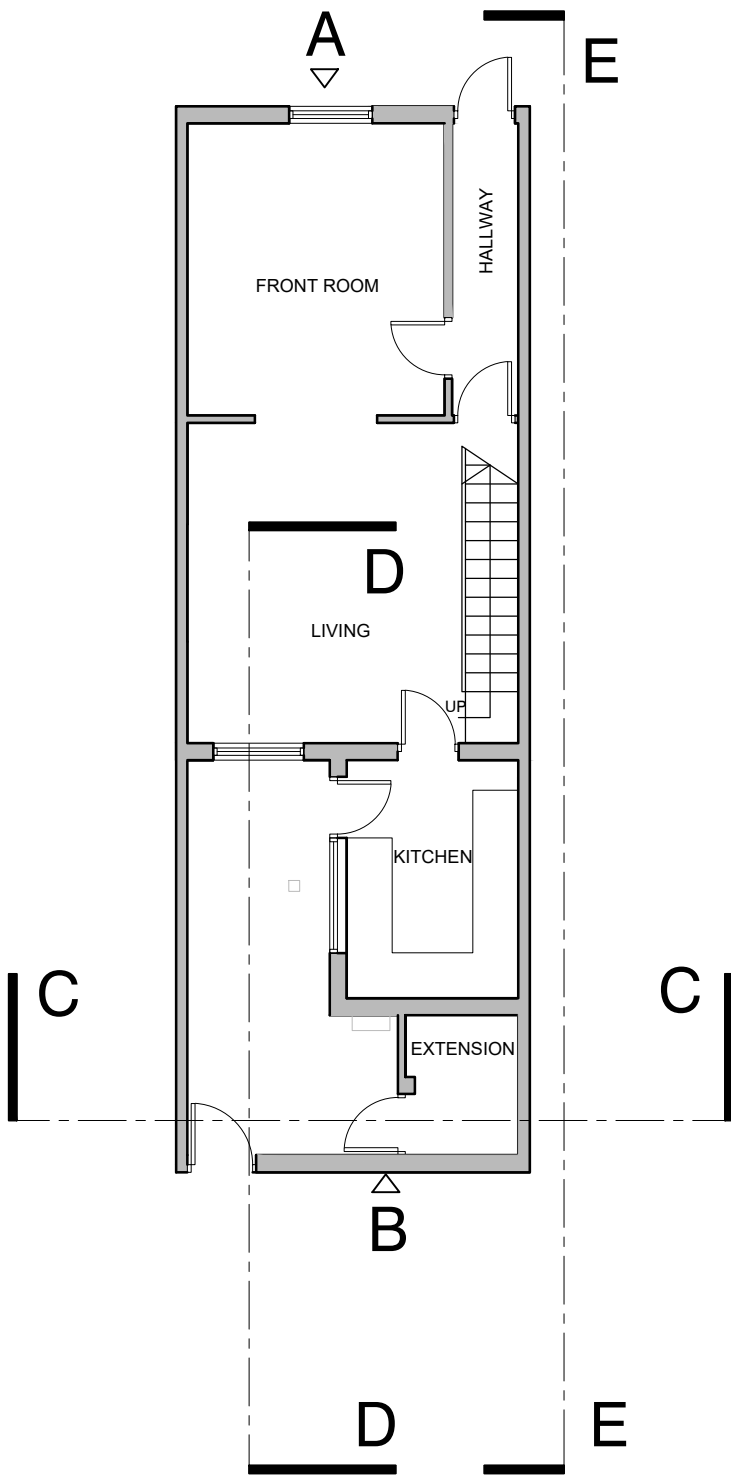

Existing Back Elevation Without Garden Wall - C  
scale 1:50

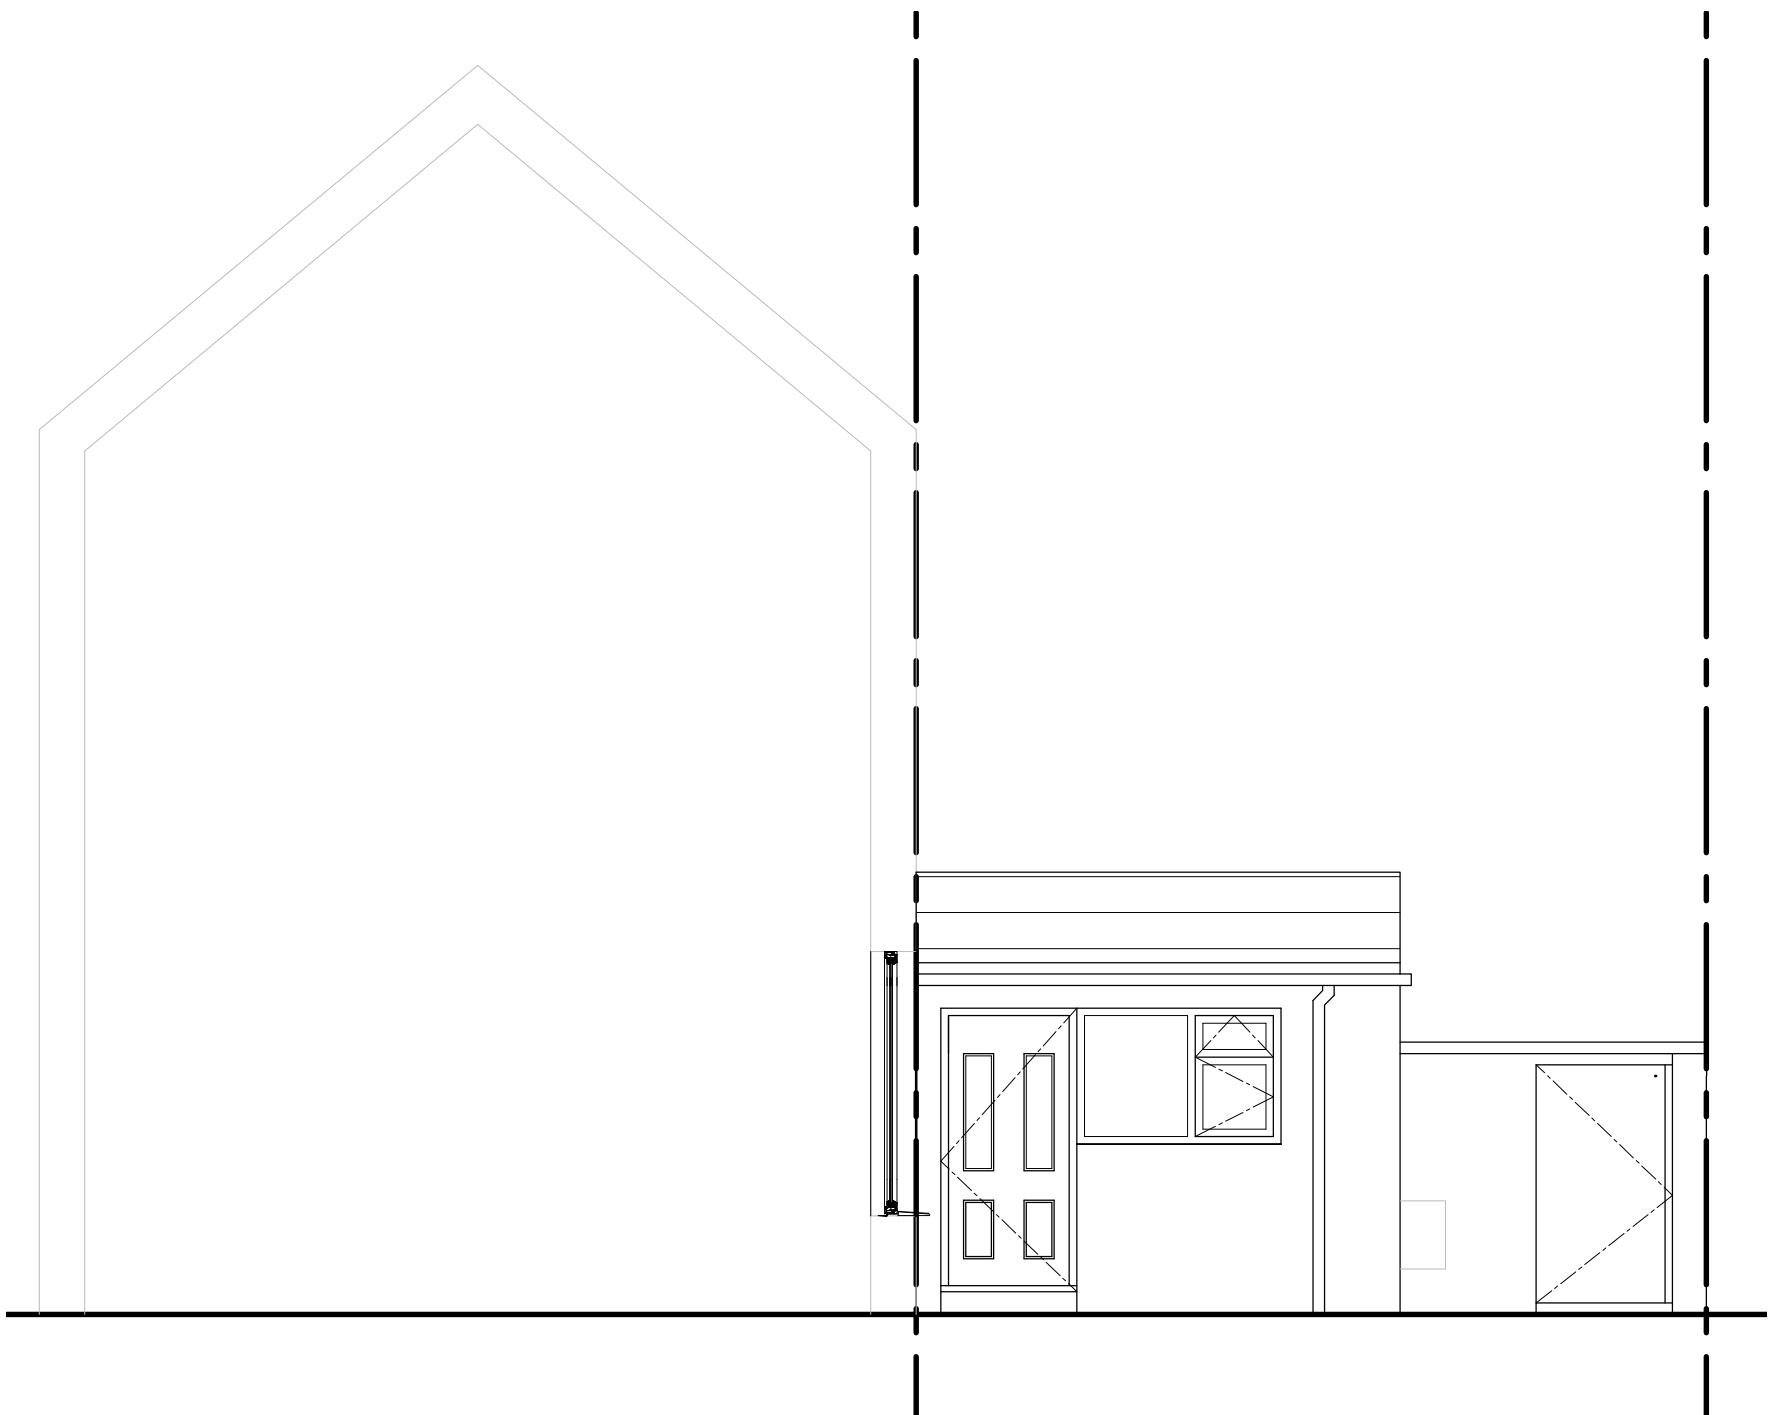

Existing Kitchen Extension - D  
scale 1:50

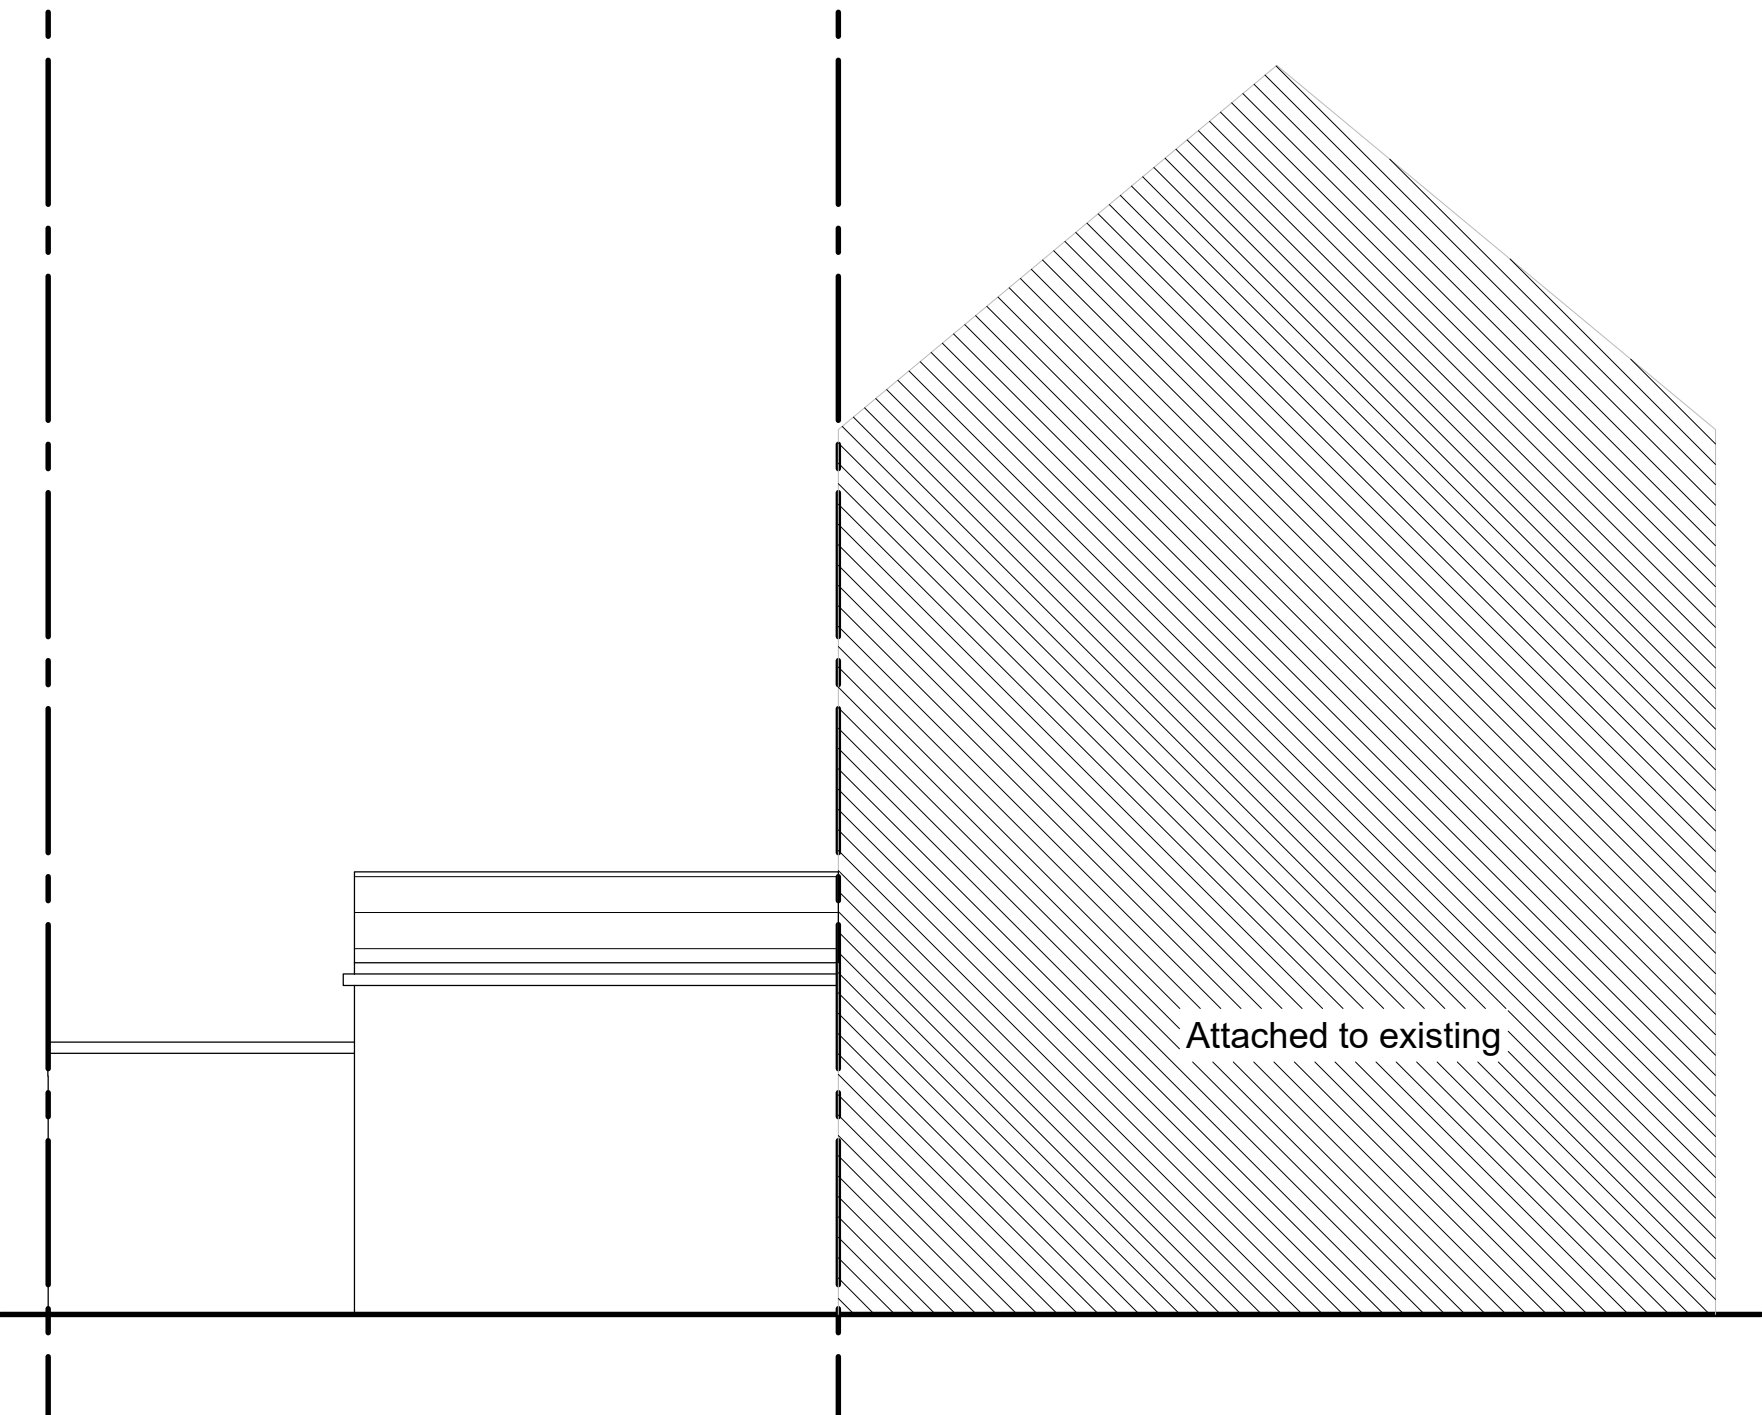

Existing Elevation E  
scale 1:50

| DRAWING STATUS: |          |                            | INFORMATION                         |  | FOOTPRINT DESIGN                   |                           | E: info@footprintdesign.net<br>W: www.footprintdesign.net |  |
|-----------------|----------|----------------------------|-------------------------------------|--|------------------------------------|---------------------------|-----------------------------------------------------------|--|
| REVISION        | DATE     | DESCRIPTION                | CLIENT: AMIR MUSHTAQ                |  | SCALE: 1:50@A1                     | DATE: 09.04.24            |                                                           |  |
| A               | 24.04.24 | Amended key and elevations | PROJECT: 61 EXETER STREET, ROCHDALE |  | DRAWING TITLE: EXISTING ELEVATIONS | DRAWING NO: A118_L(61)002 |                                                           |  |
| B               | 12.06.24 | Elevation E update         |                                     |  |                                    |                           |                                                           |  |