



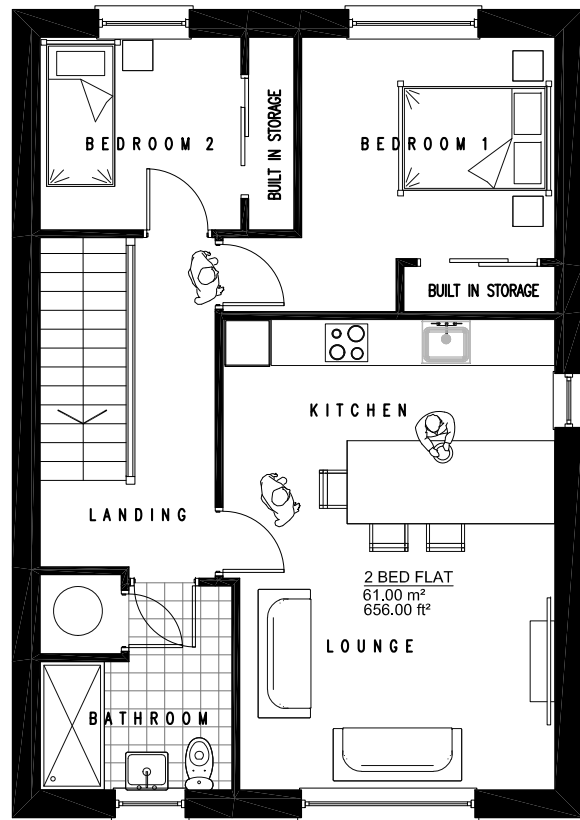


FIRST FLOOR PLAN scale 1:100

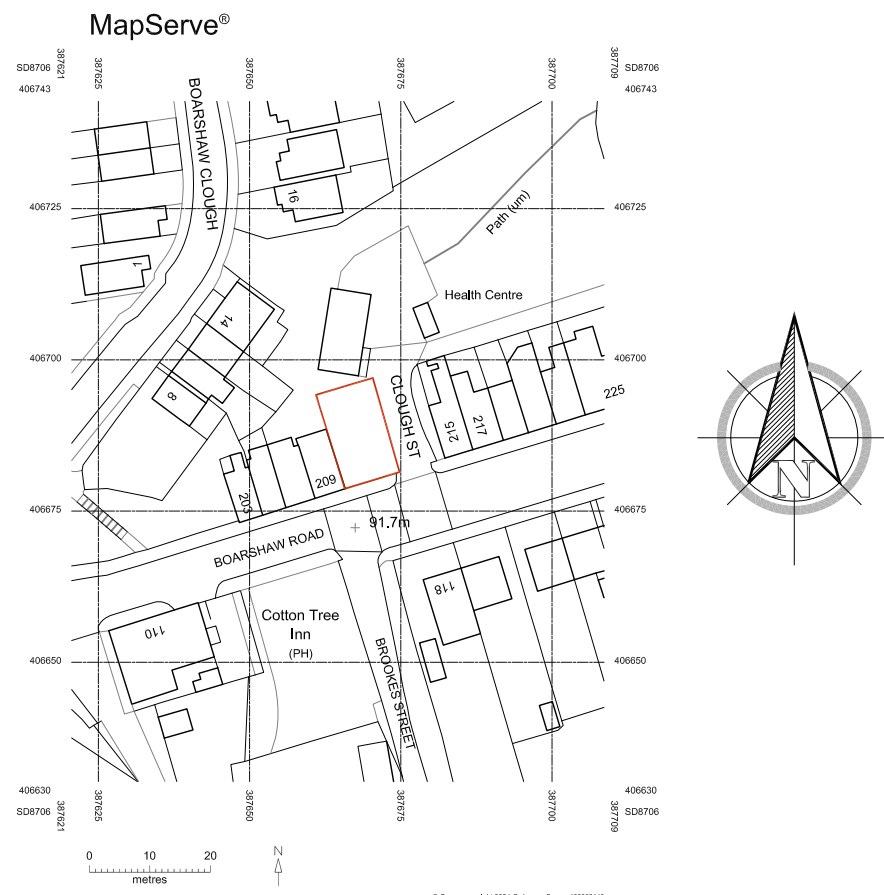

LOCATION PLAN scale 1:1250




Denotes: Site Boundary

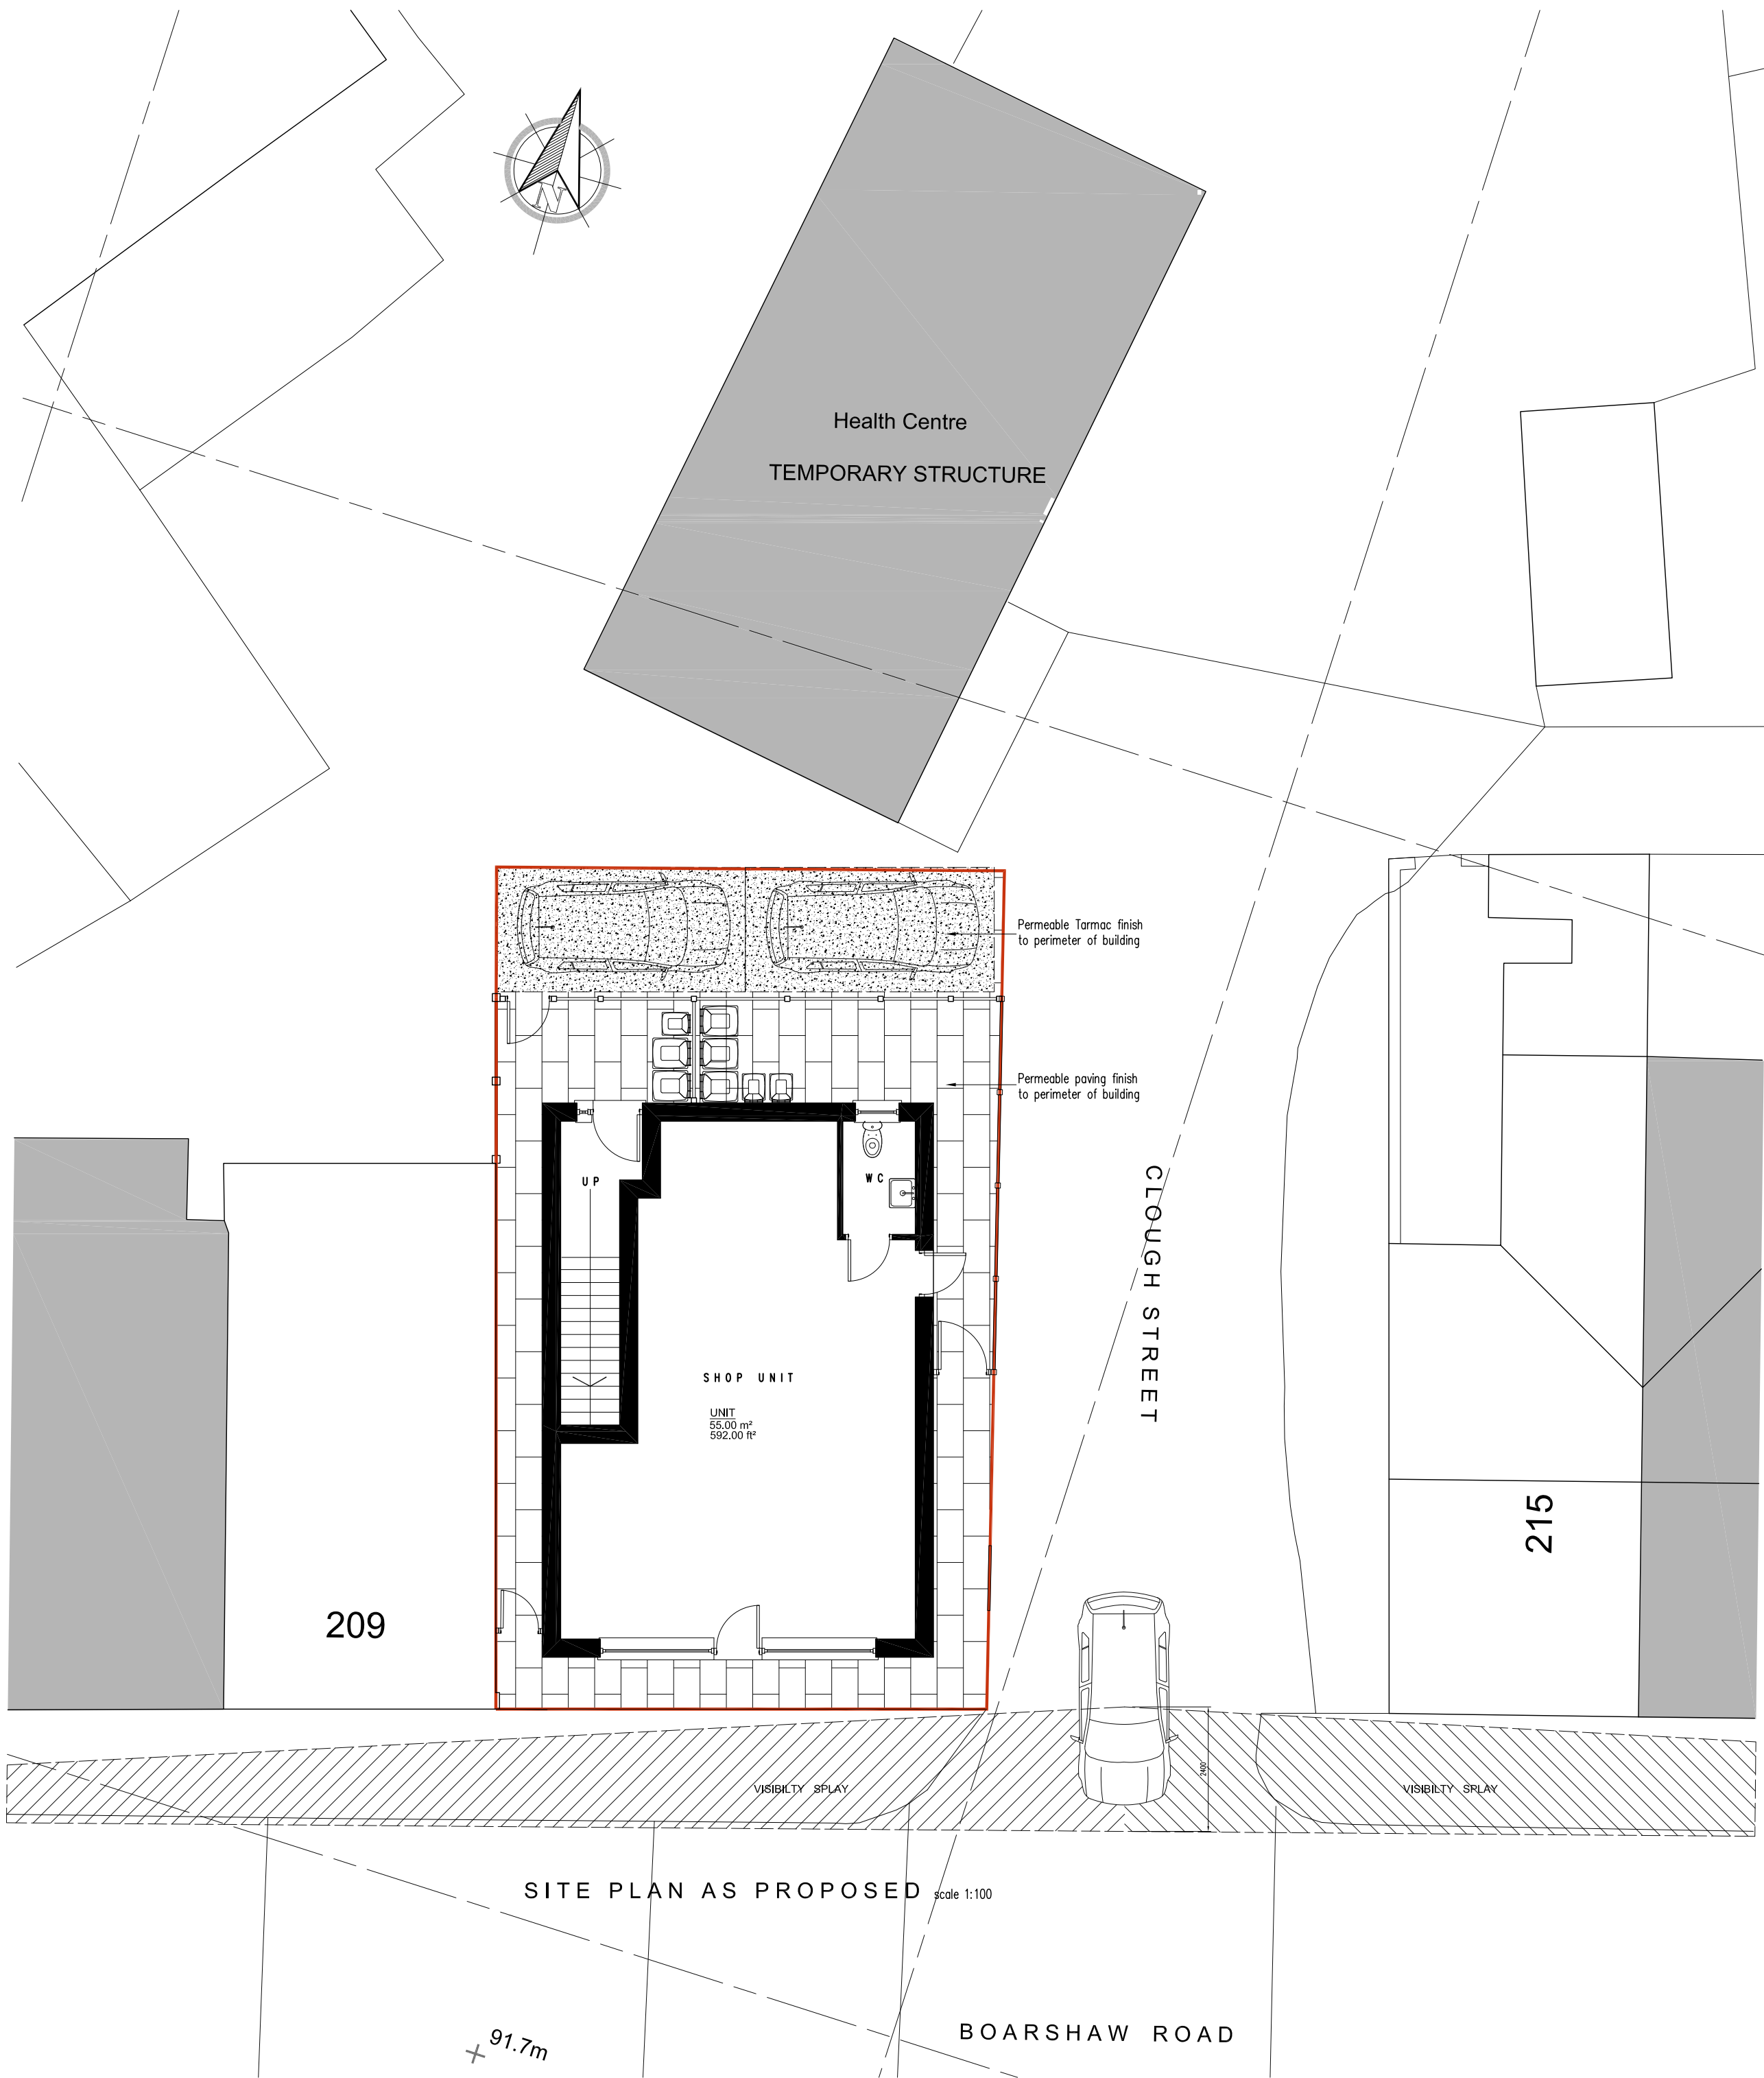

SITE PLAN AS PROPOSED scale 1:100




PROPOSED STREET SCENE TO BOARSHAW ROAD scale 1:100

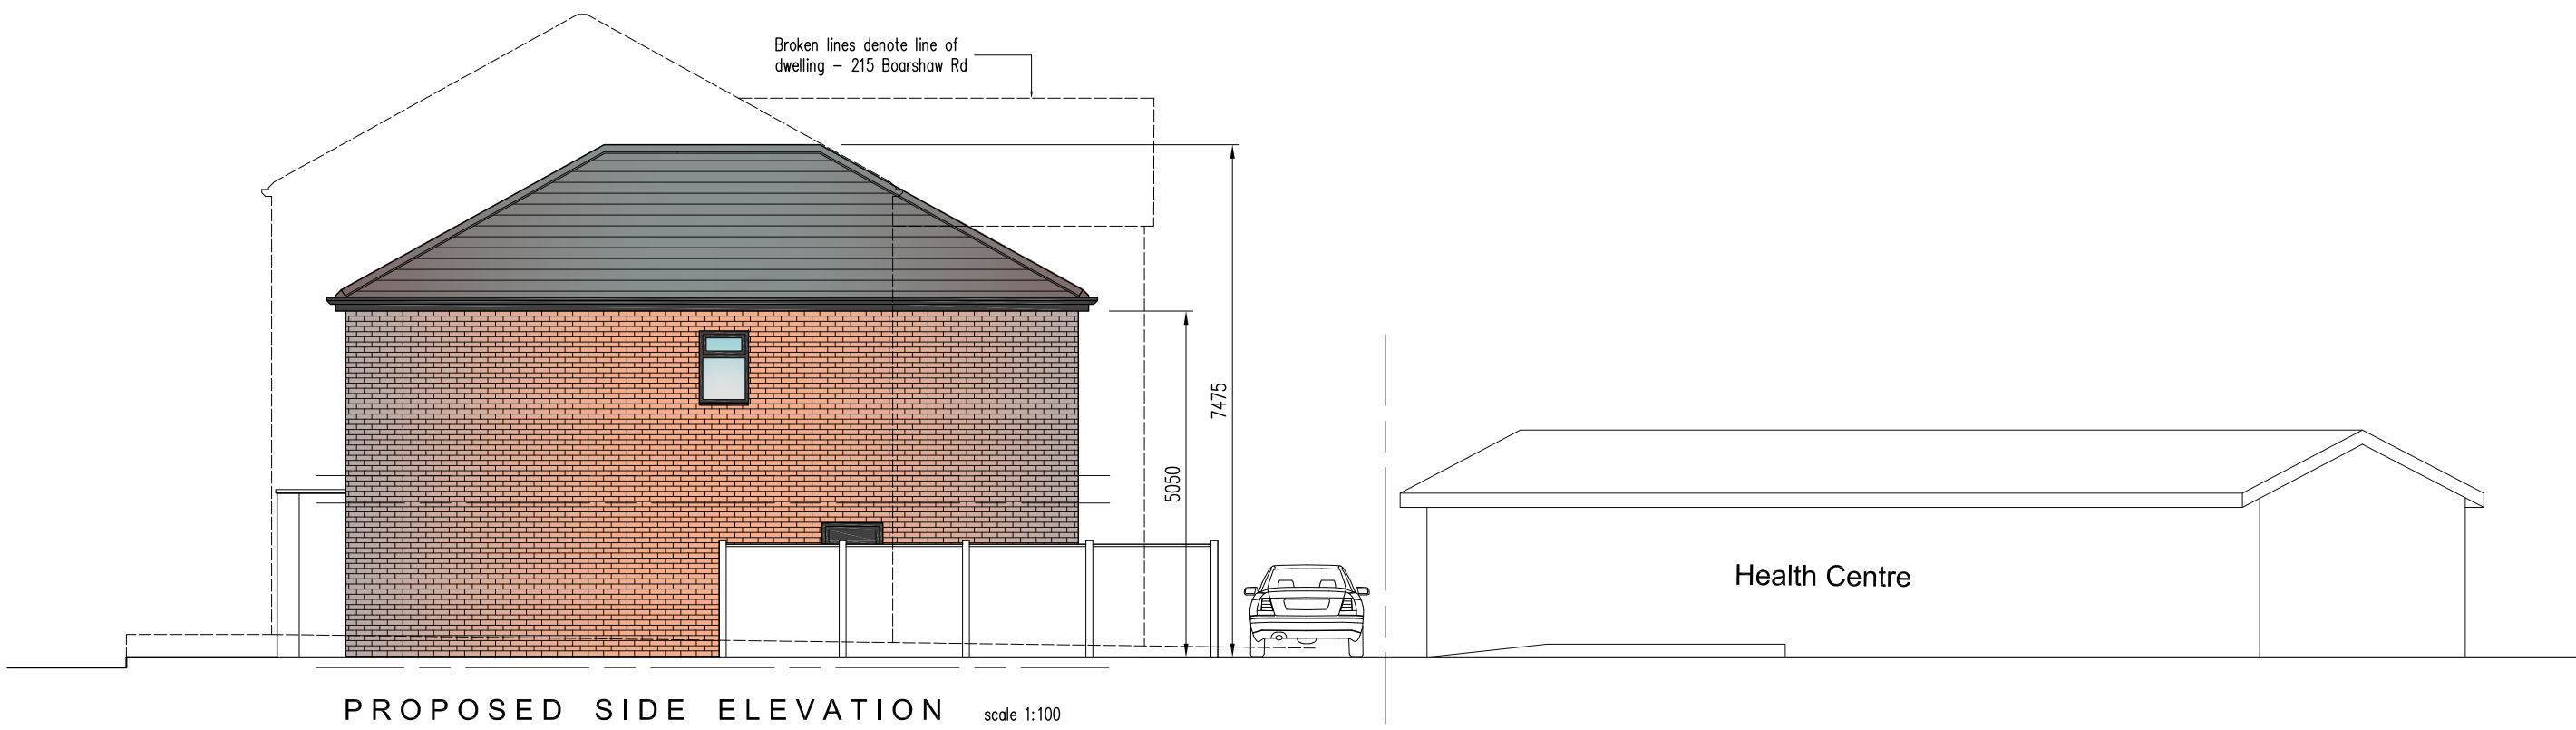

PROPOSED SIDE ELEVATION scale 1:100



PROPOSED REAR ELEVATION scale 1:100

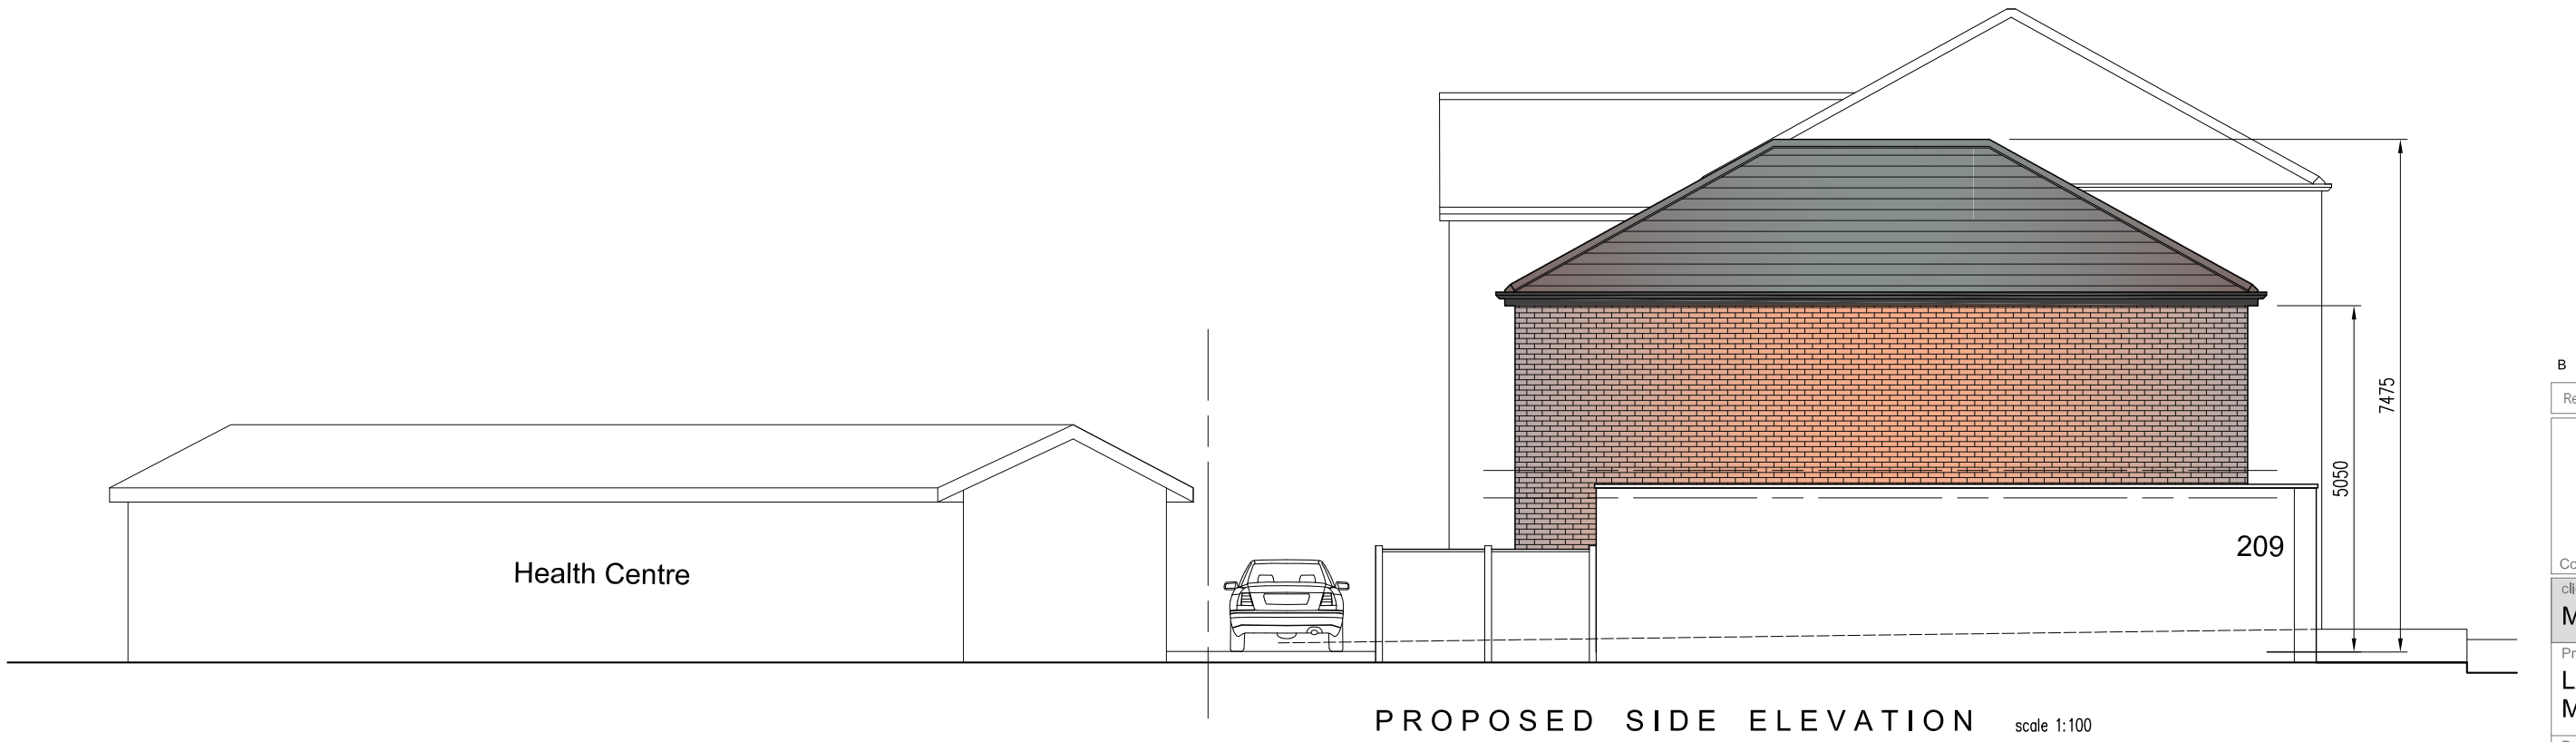

PROPOSED SIDE ELEVATION scale 1:100

SCALE 1:100
m 0 1 2 3 4 5

THIS DRAWING HAS BEEN PRODUCED FOR OUTLINE PLANNING PERMISSION ONLY AND IS NOT INTENDED TO BE USED FOR FULL PLANNING OR BUILDING REGULATIONS APPROVAL .

B Drawing updated to show Appearance, Layout & access 18.02.2025

Rev	Description	Drawn	Chk	App	Date
1	As Shown	07.06.2024	PLANNING		

Scale @ A1
As Shown

Drawing no.
972-24-02

Revision
B

Project Title
LAND AT BOARSHAW ROAD
MIDDLETON M24 2WQ

Drawing Title
PROPOSED PLANS

Contact : Stuart Broadhurst
Tel : 07783693374

MR NICK LOWE

Project Title
LAND AT BOARSHAW ROAD
MIDDLETON M24 2WQ

Drawing Title
PROPOSED PLANS

Scale @ A1
As Shown

Date drawn
07.06.2024

Status
PLANNING

Drawing no.
972-24-02

Revision
B