



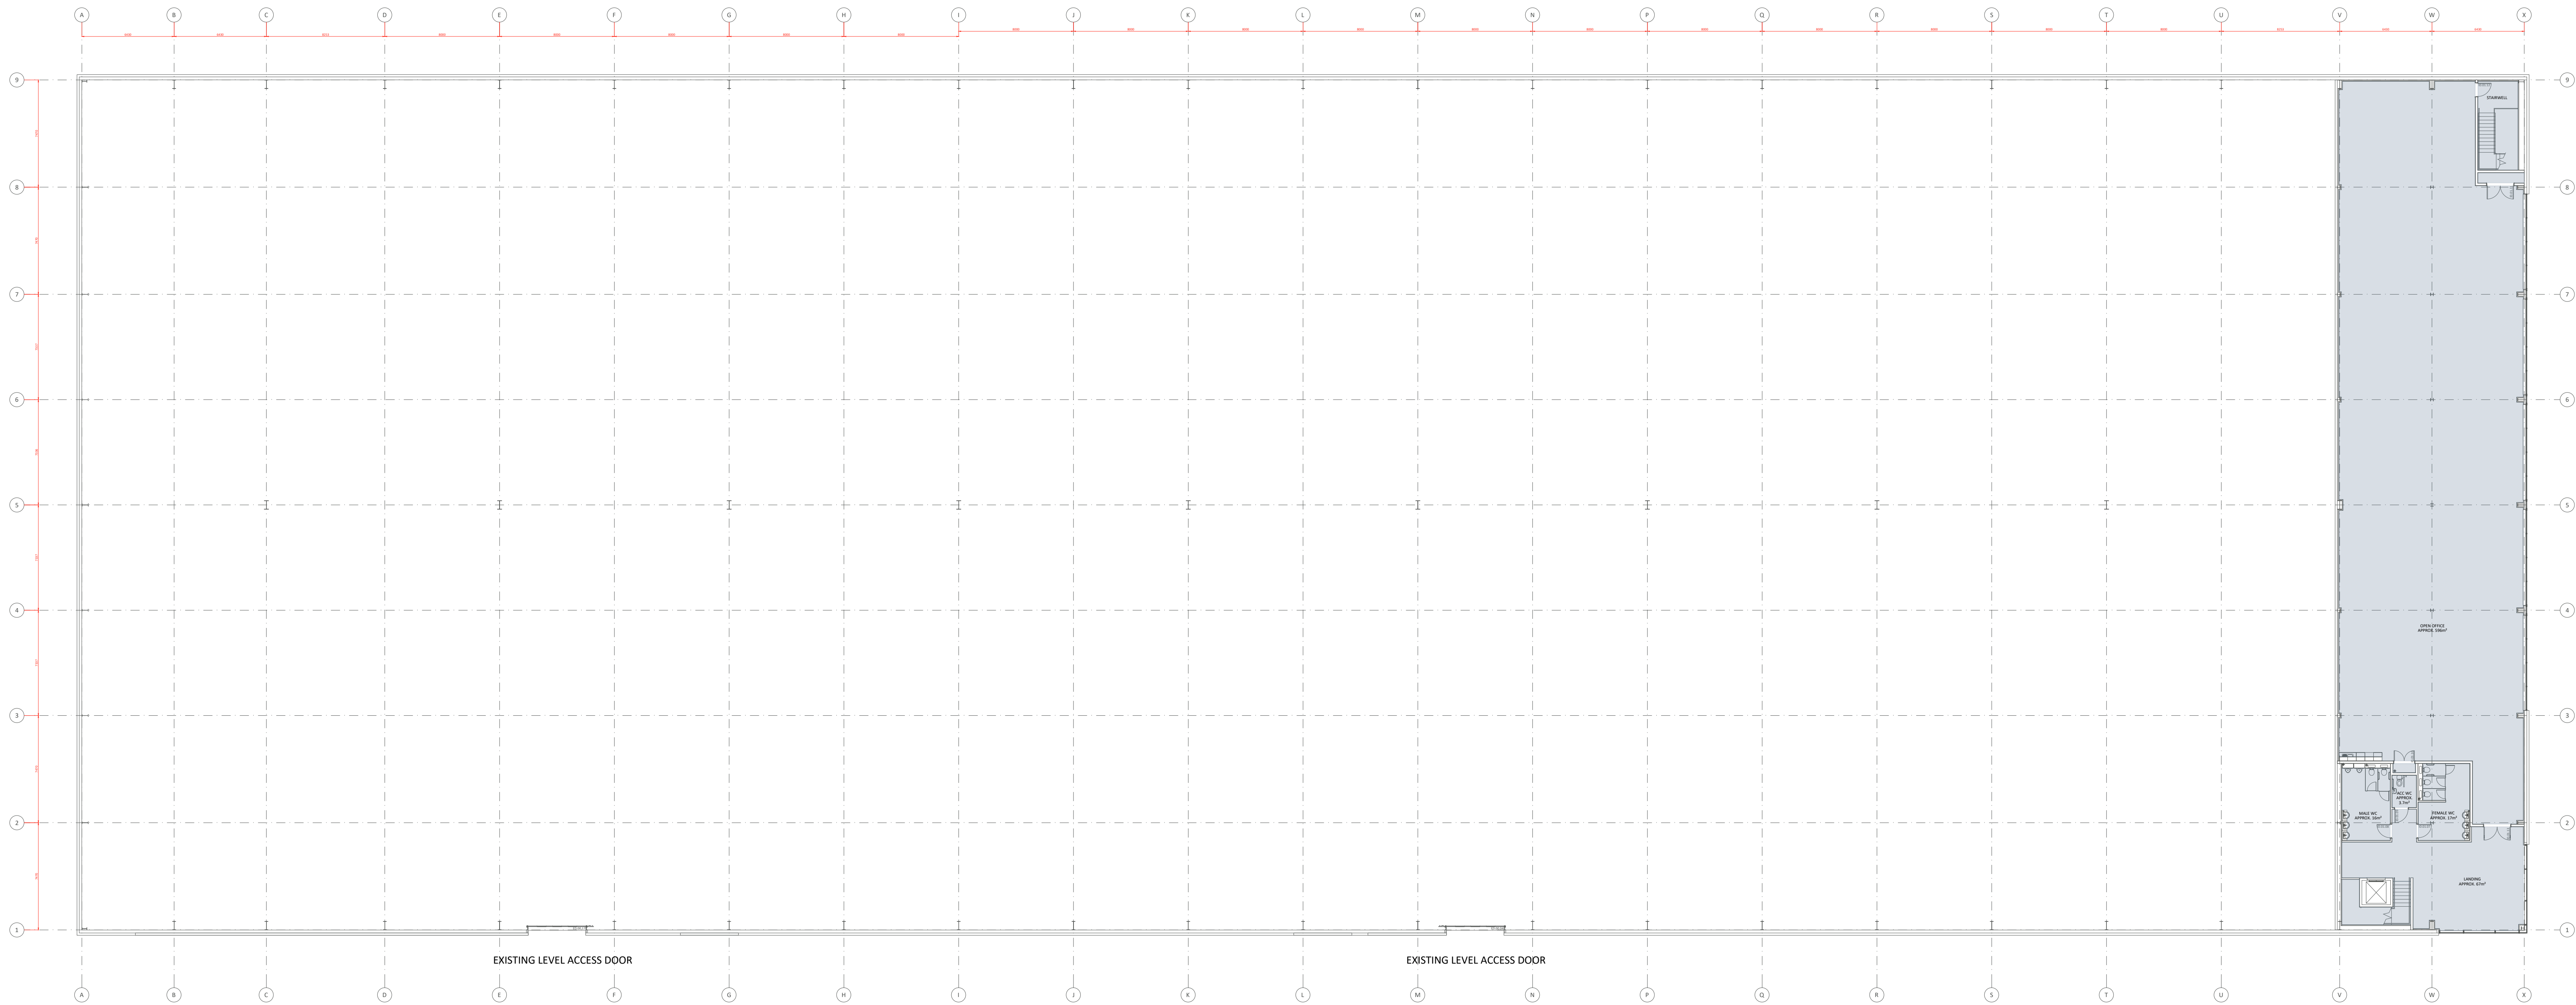

EXISTING FIRST FLOOR PLAN
1:200

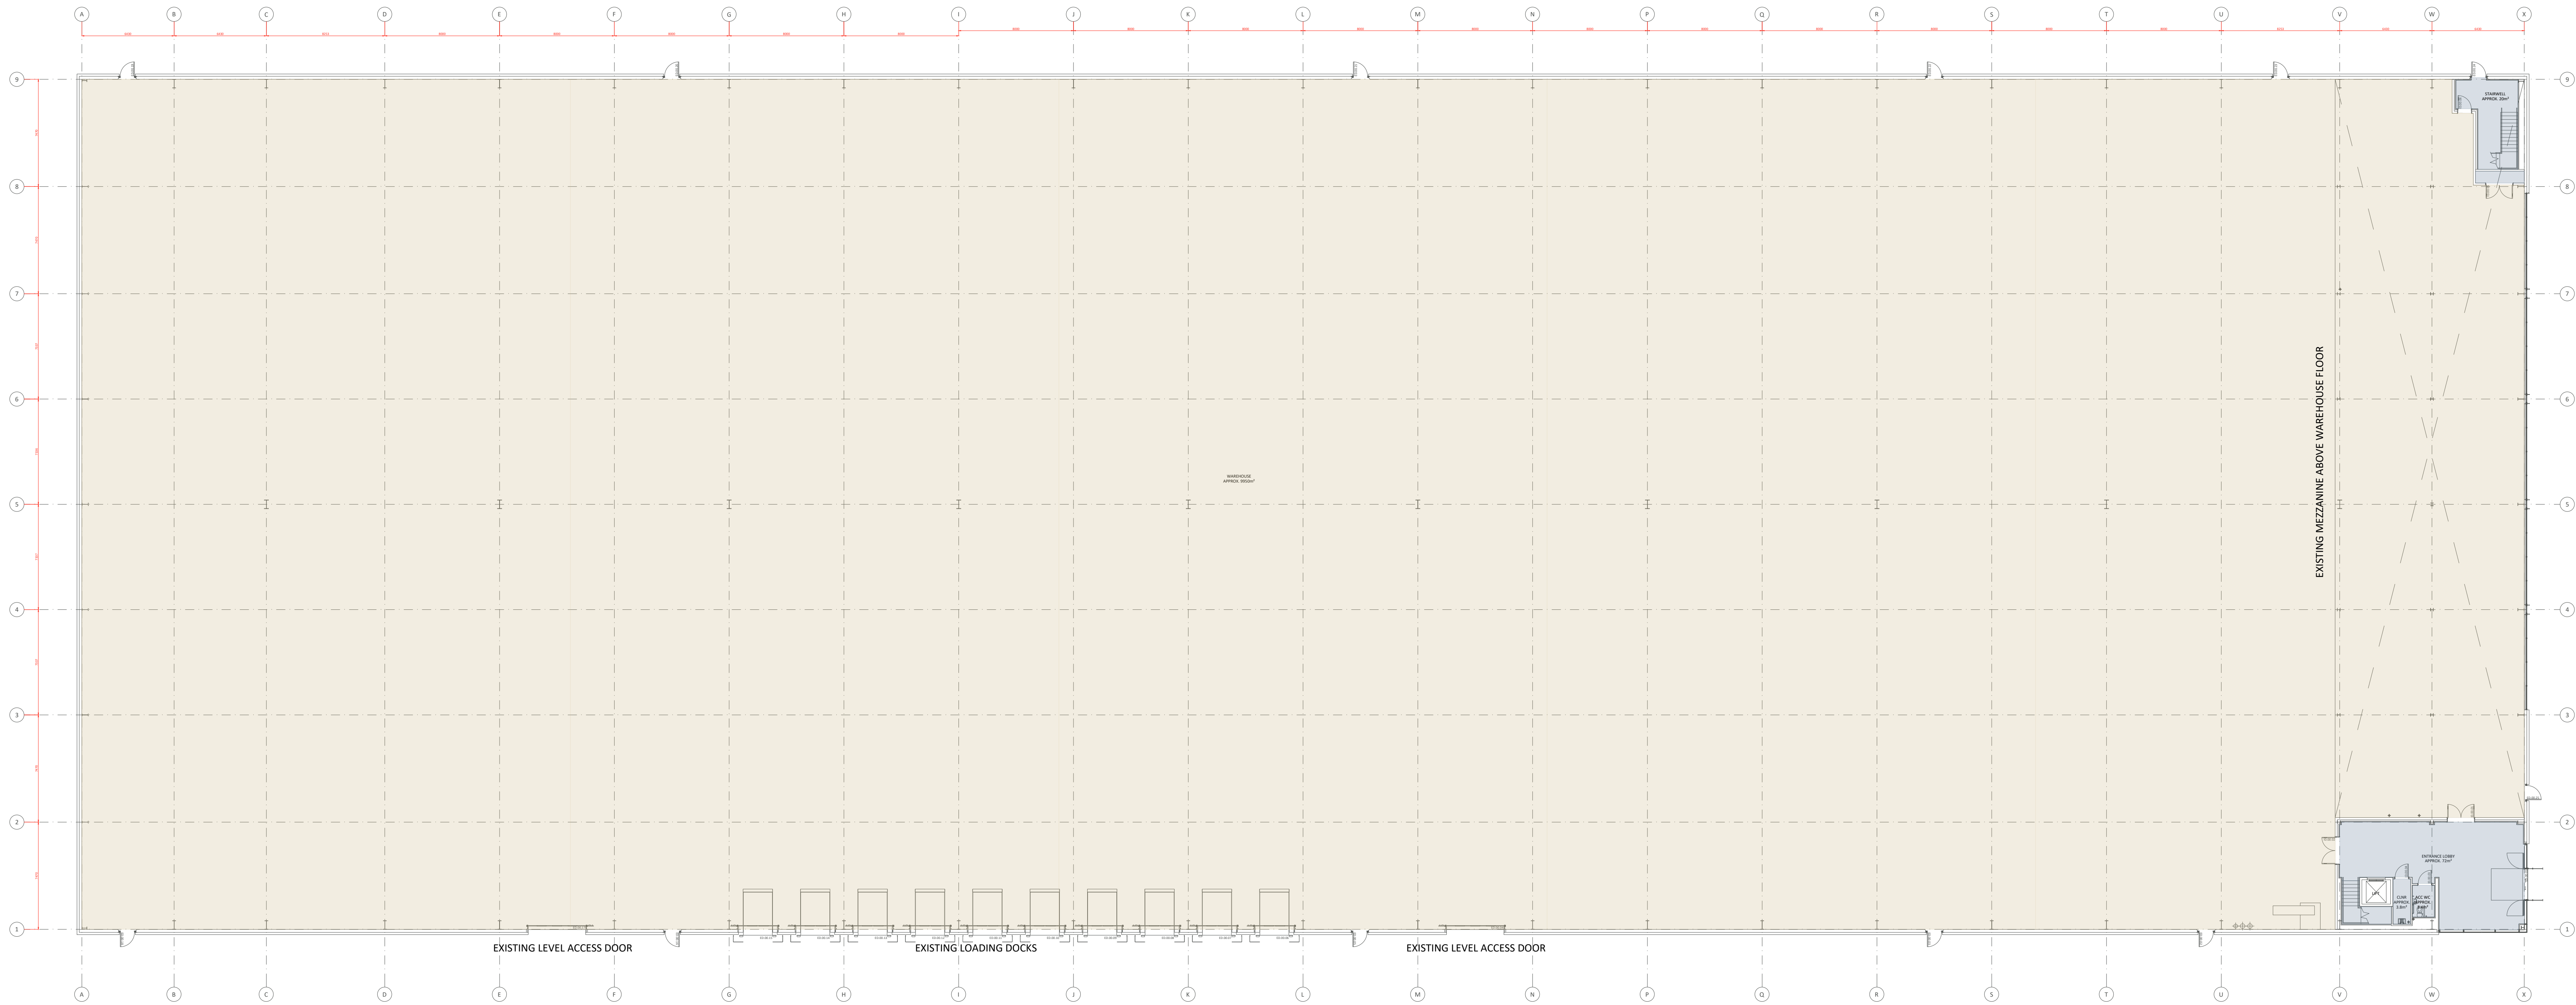

EXISTING GROUND FLOOR PLAN
1:200

SCHEDULE OF AREAS:

NOTES:

- WAREHOUSE AREA
- OFFICE / WELFARE AREA

PROJECT TITLE			
VAN STORAGE FACILITY			
JAMES KEARNS AVENUE			
ROCHDALE, OL16 4NW			
EXISTING BUILDING PLANS			
AREA	STATUS	DRAWN BY	CHECKED BY
N/A	PLANNING	KN	RR
SHEET	SCALE	DATE	REVISION
A0	1:200	15/11/2024	S4
DRAWING NO.	24086 - ASA - 00 - ZZ-ZZ - D - A - P009 _ (S4 - P1)		

CLIENT	
LYSANDER	
AshtonSmith Beyond Design	
Ashton Smith, Belvedere House, 3 Victoria Avenue, North Tranterham, Notts NG2 5AL Tel: 01430 52882 Fax: 01430 56558 www.ashtonsmith.co.uk	

REV	DATE	DESCRIPTION	KN	RR
P1	15/11/2024	INITIAL ISSUE FOR PLANNING PURPOSES		
REVISIONS				
DRAWN BY: KN				
CHECKED BY: RR				

