


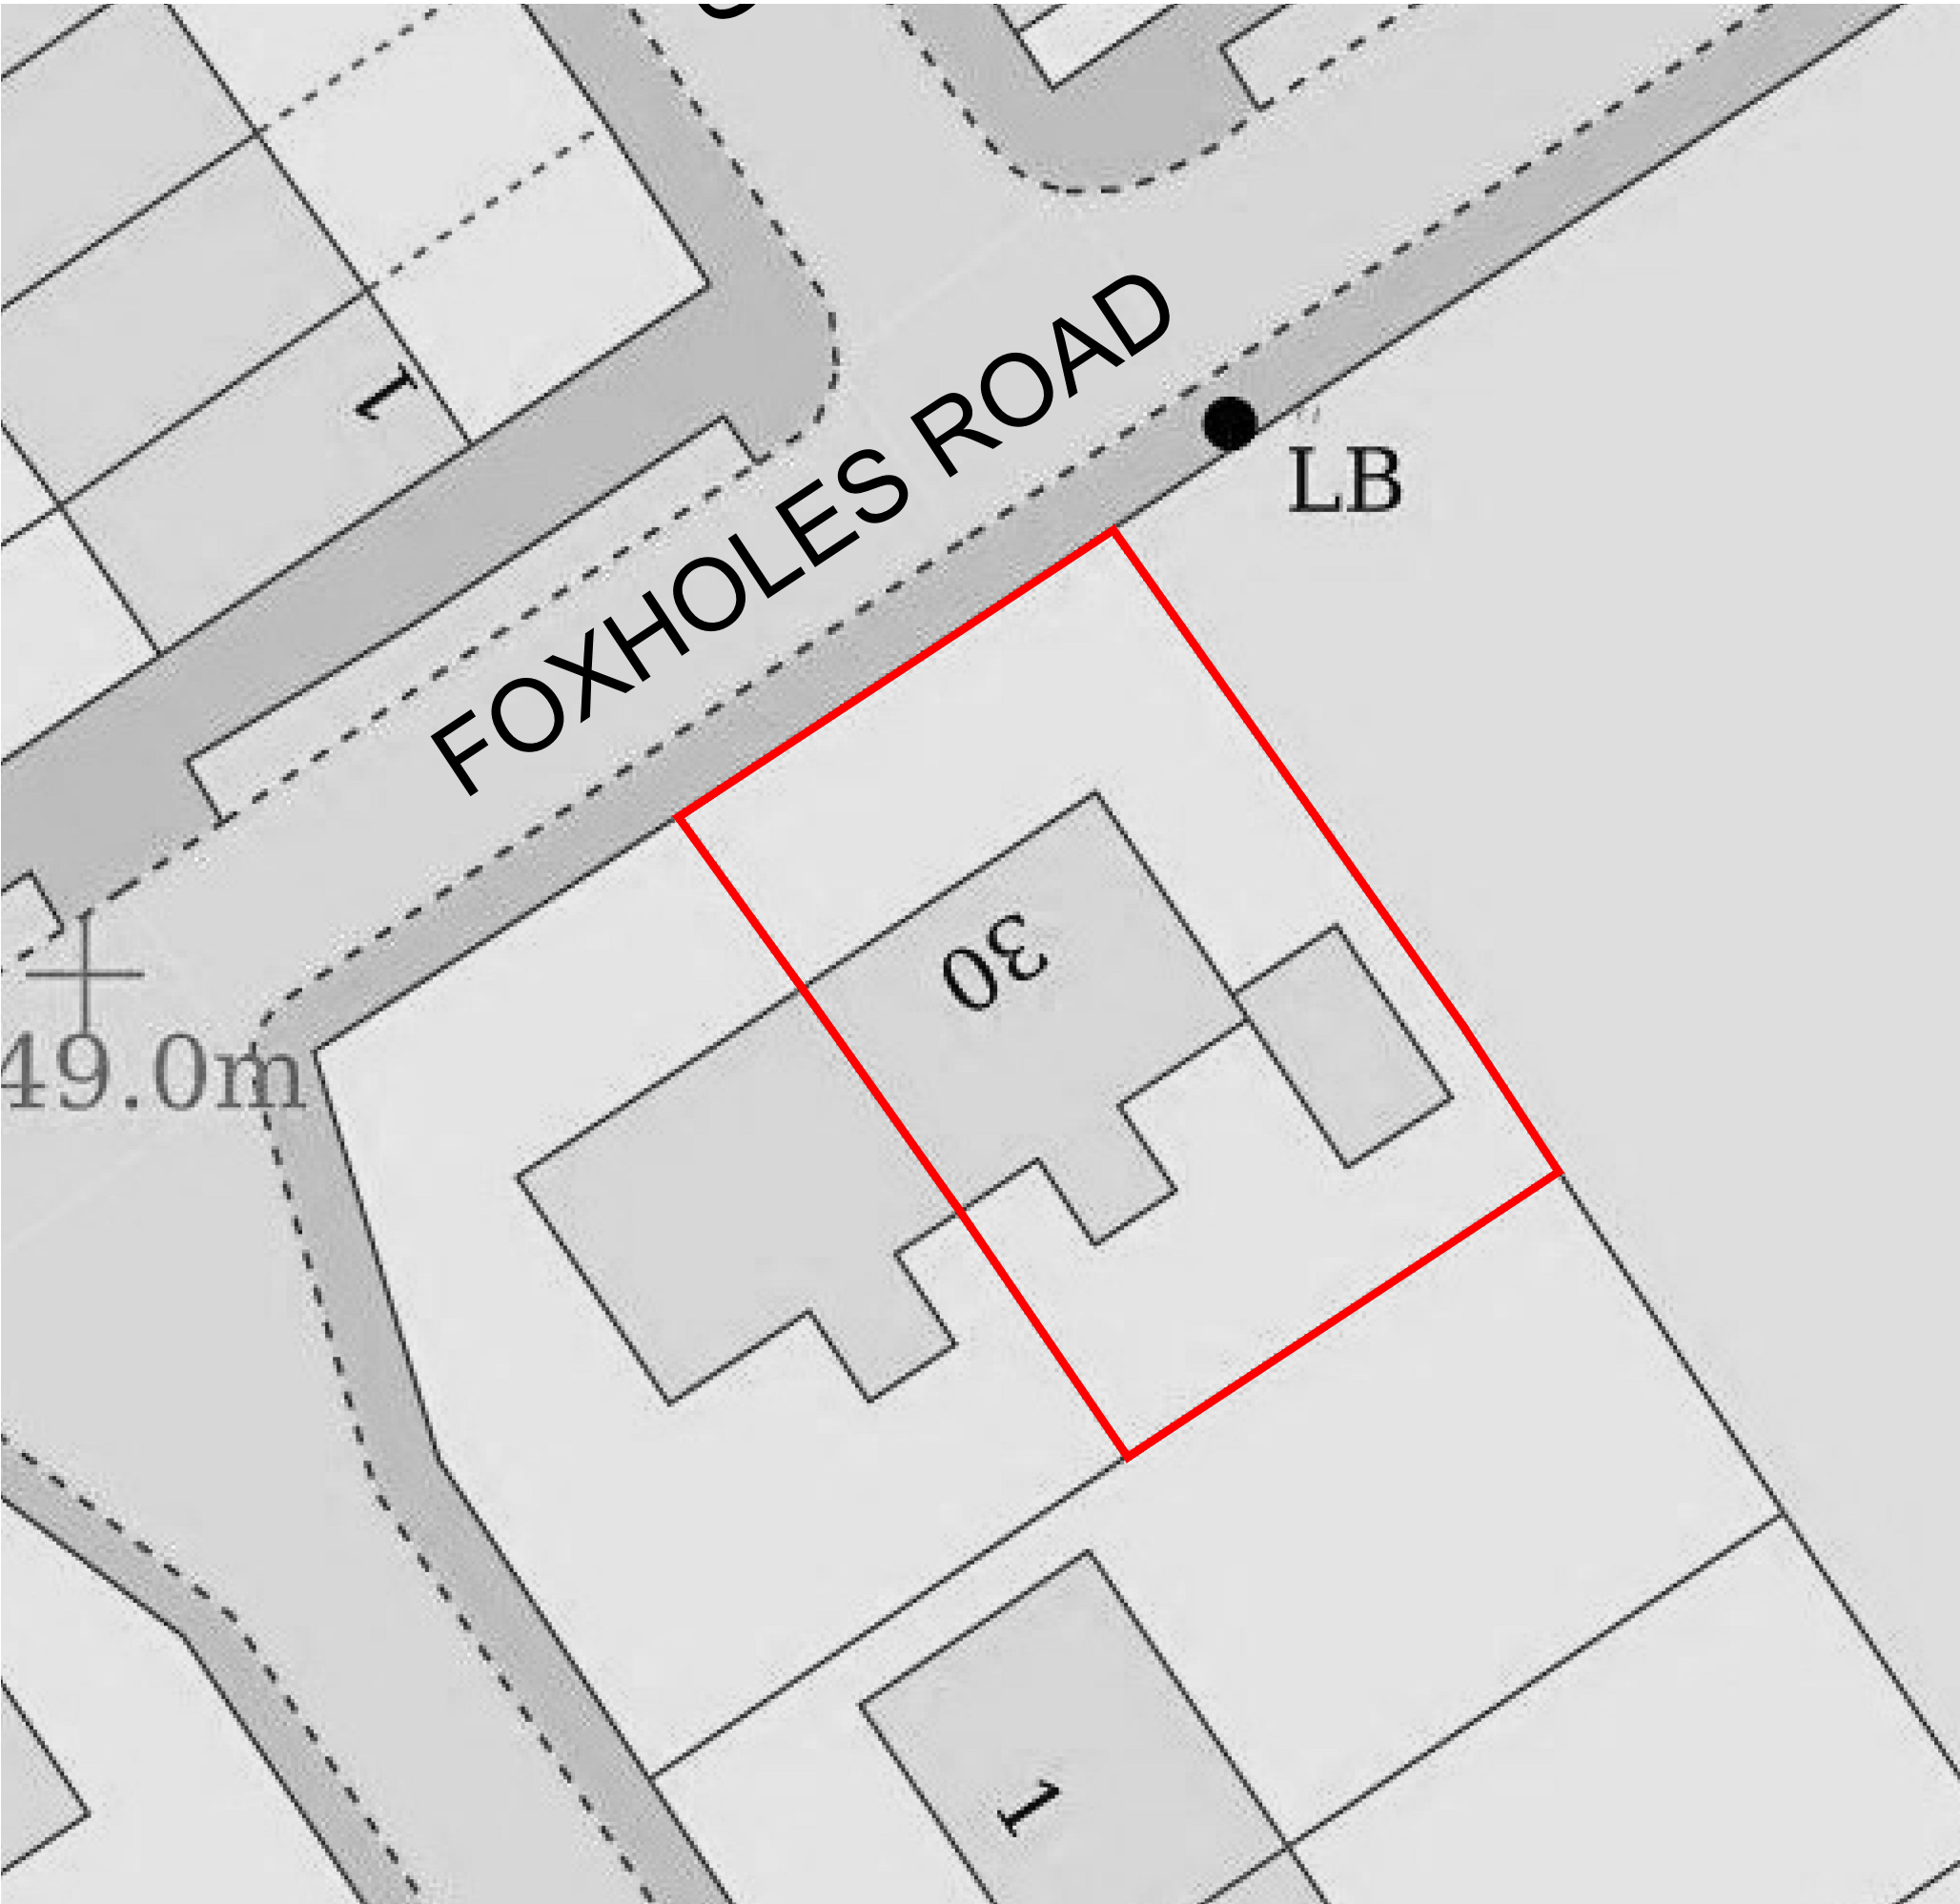

Existing Site Plan

Scale 1:200 @ A3

Site Area - 312 SqM/ 3360 SqFt

Existing Building Existing Building

Proposed Extension Proposed Extension

Site Boundary Site Boundary




Existing Site Location Plan

Scale 1:1250 @ A3

Site Boundary Site Boundary

Existing Building Existing Building

0 5m 10m 25m 50m 100m 150m

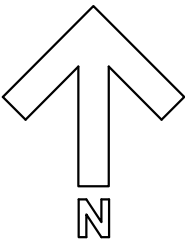

NOTES:

No scaling or dimensions other than those figured are to be taken from this drawing. All dimensions to be checked on site

This drawing is for use at the named location and for Planning Permission purposes only and as such should not be used at any other location or for any other purposes

Project Location:

30 FOXHOLES ROAD,
ROCHDALE,
OL12 0ED

Drawing:

00(1) Existing
Site Location

Scale:	Size:	Date:
Varies	A3	04/25