


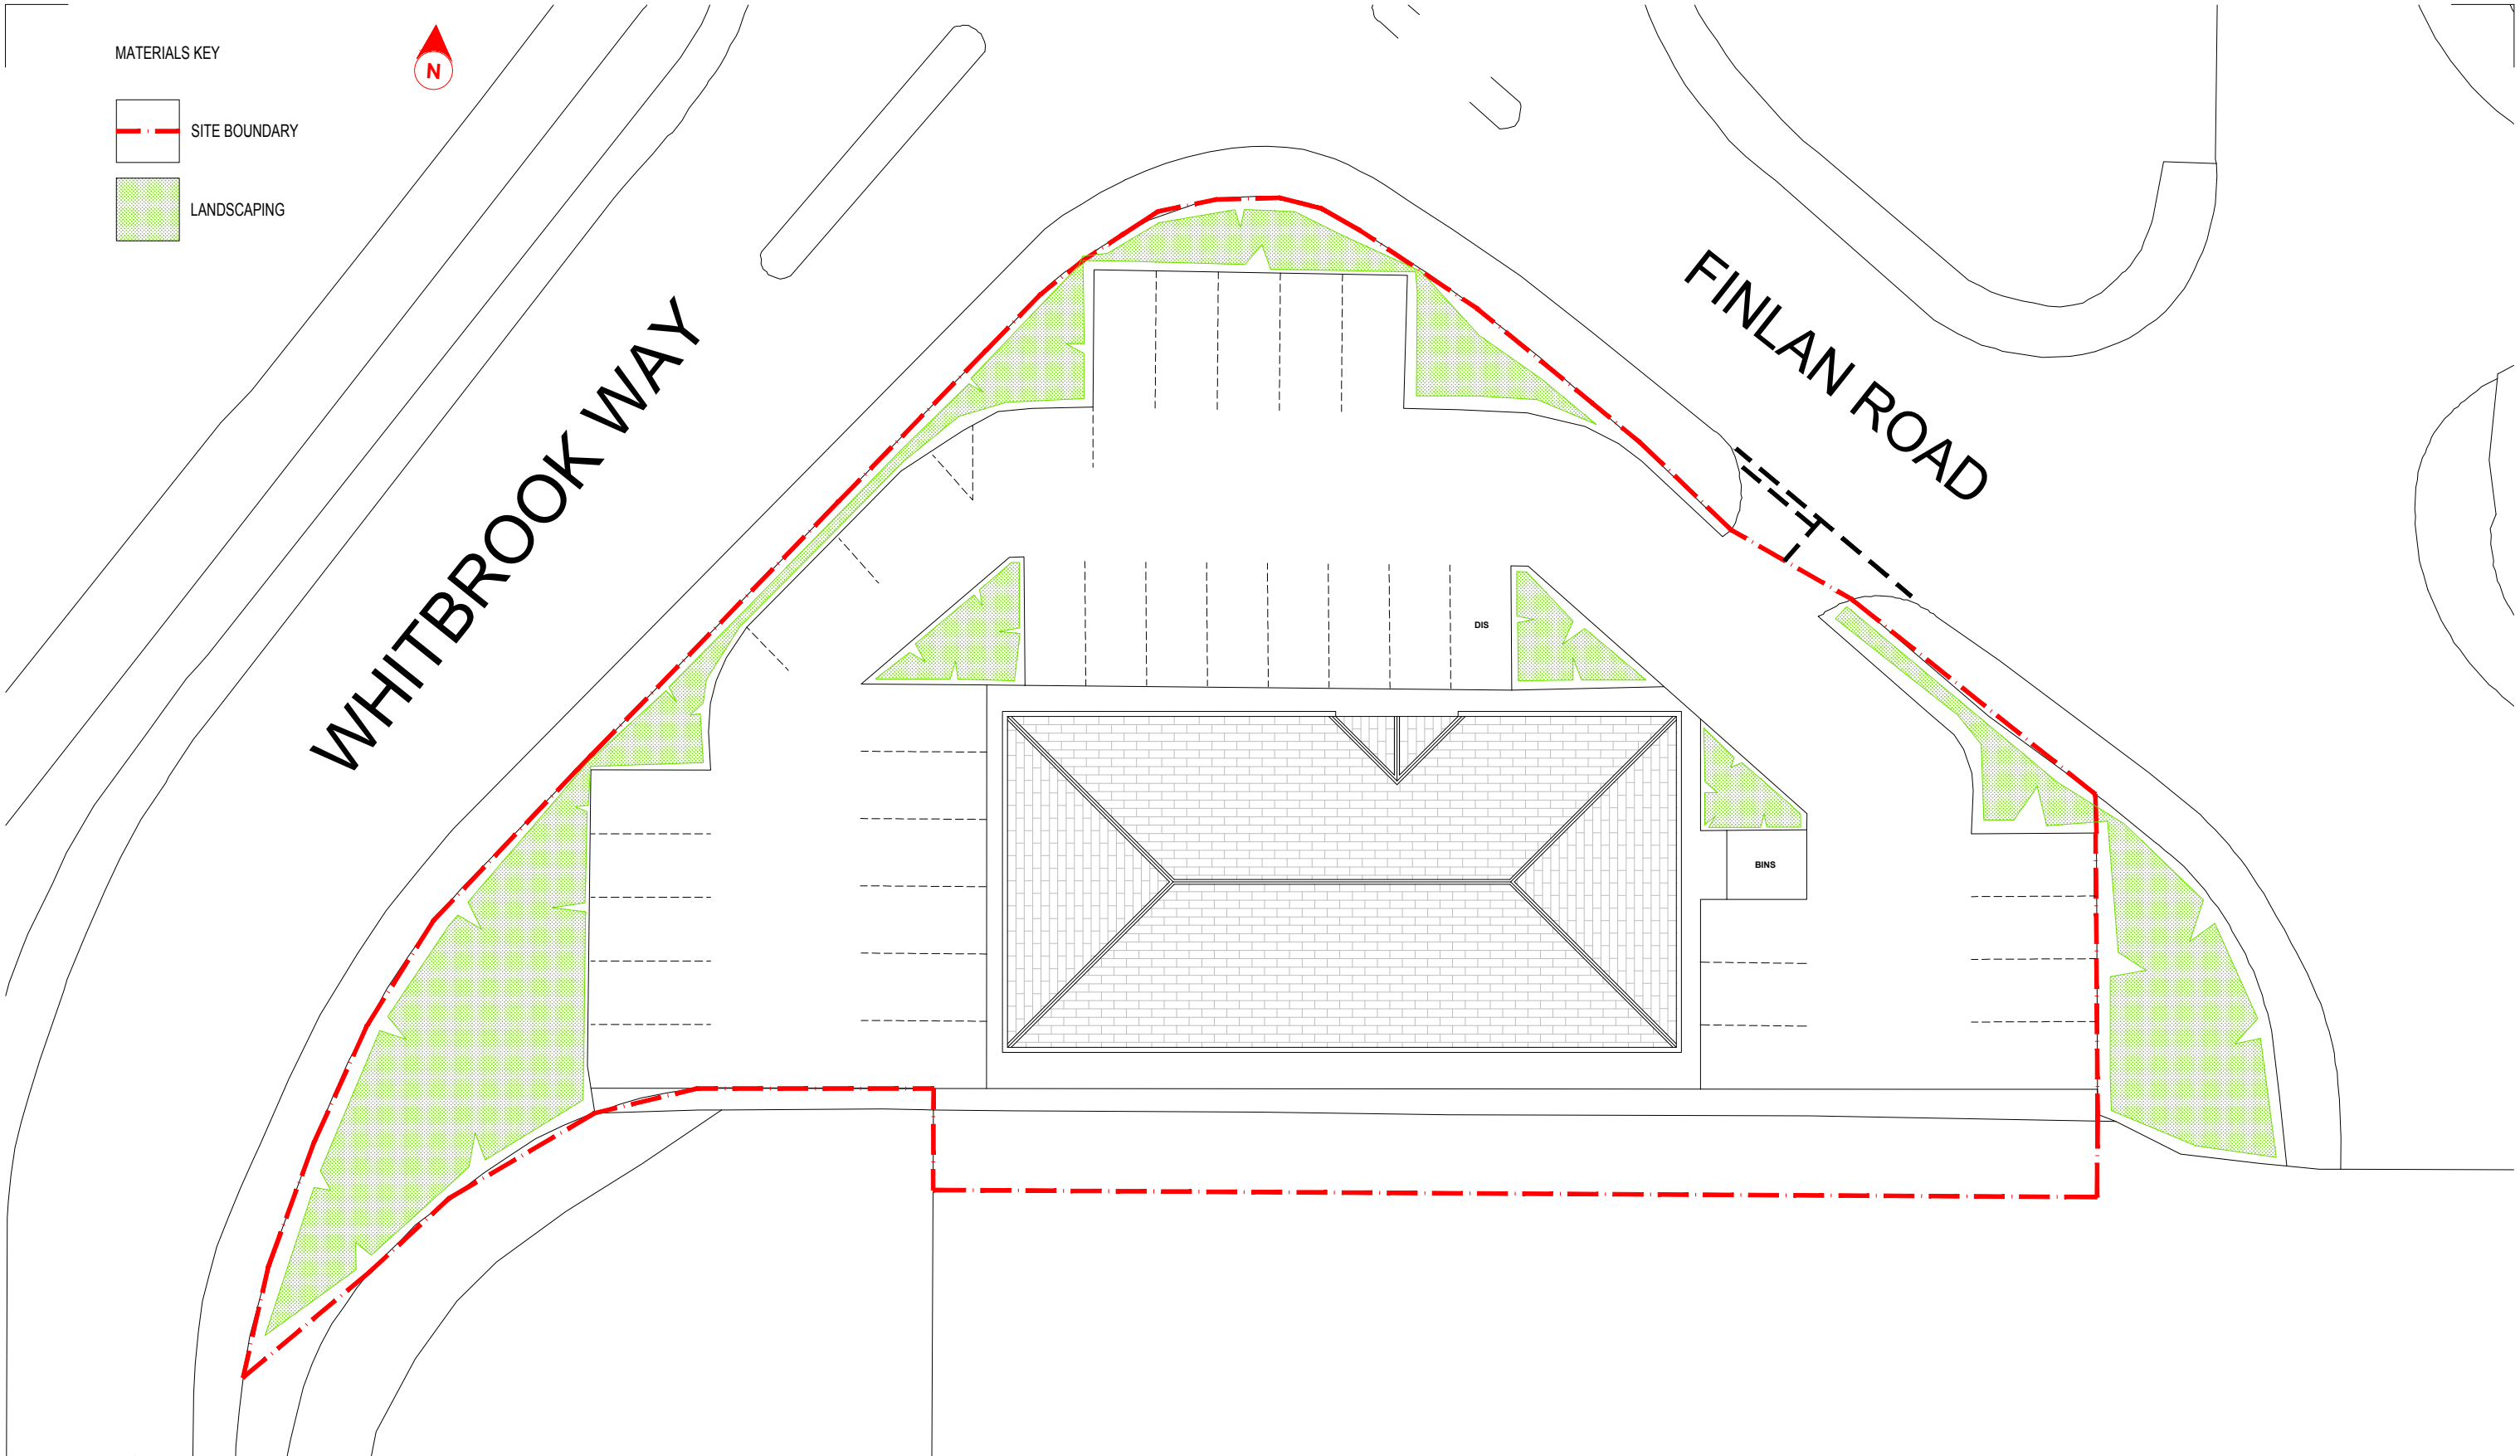

MATERIALS KEY

- SITE BOUNDARY
- LANDSCAPING

Cadence Architecture Ltd
contact@cadence-architecture.co.uk
www.cadence-architecture.co.uk

project north



- notes
- Drawings are based on survey data and may not accurately represent what is physically present. All dimensions to be site verified by the contractor before proceeding.
 - Do not scale from this drawing. All dimensions are in millimeters unless noted otherwise.
 - All dimensions are in millimeters unless noted otherwise.
 - Cadence Architecture Ltd shall be notified in writing of any discrepancies.

key plan
not to scale

revisions				
REV	DATE	DRAWN BY	APPR. BY	NOTES

client:	MEADOWS CARE LTD
project:	LINK HOUSE STAKE HILL, M24 2SS
status:	PLANNING
revision:	

title:	EXISTING SITE & ROOF PLAN
drawn by:	PDP
approved by:	PDP
date:	04.03.25
job no:	120ROC
scale:	1:250@A3

drawing no:

101